



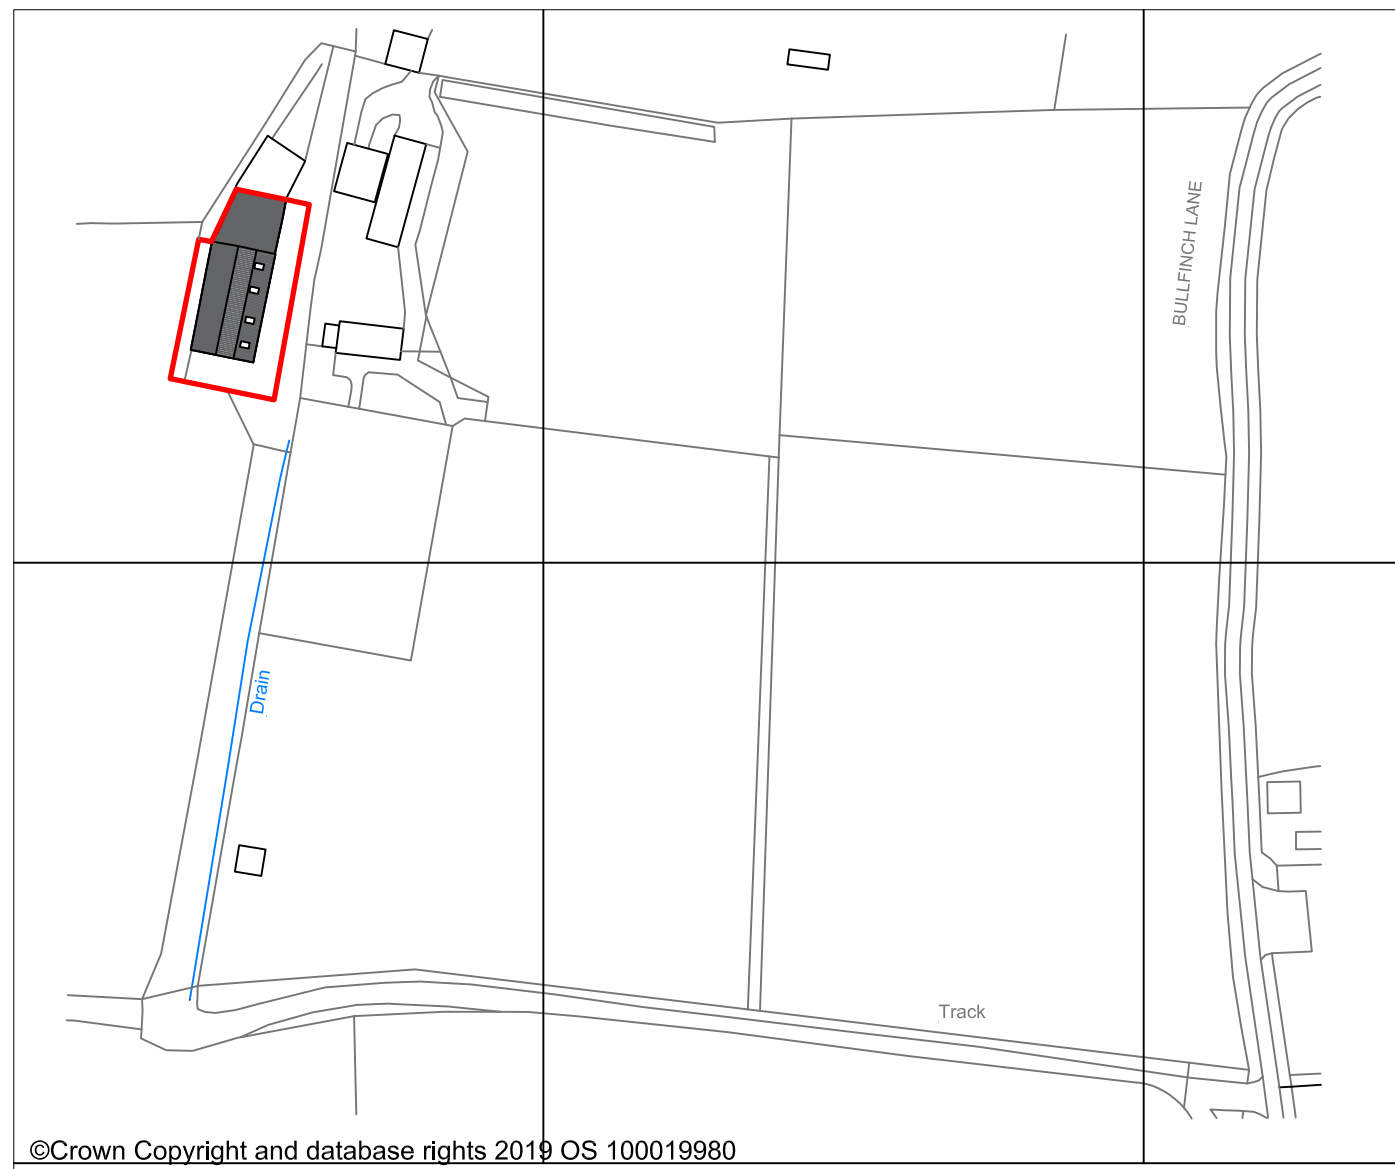

SITE LOCATION
SCALE 1:1250

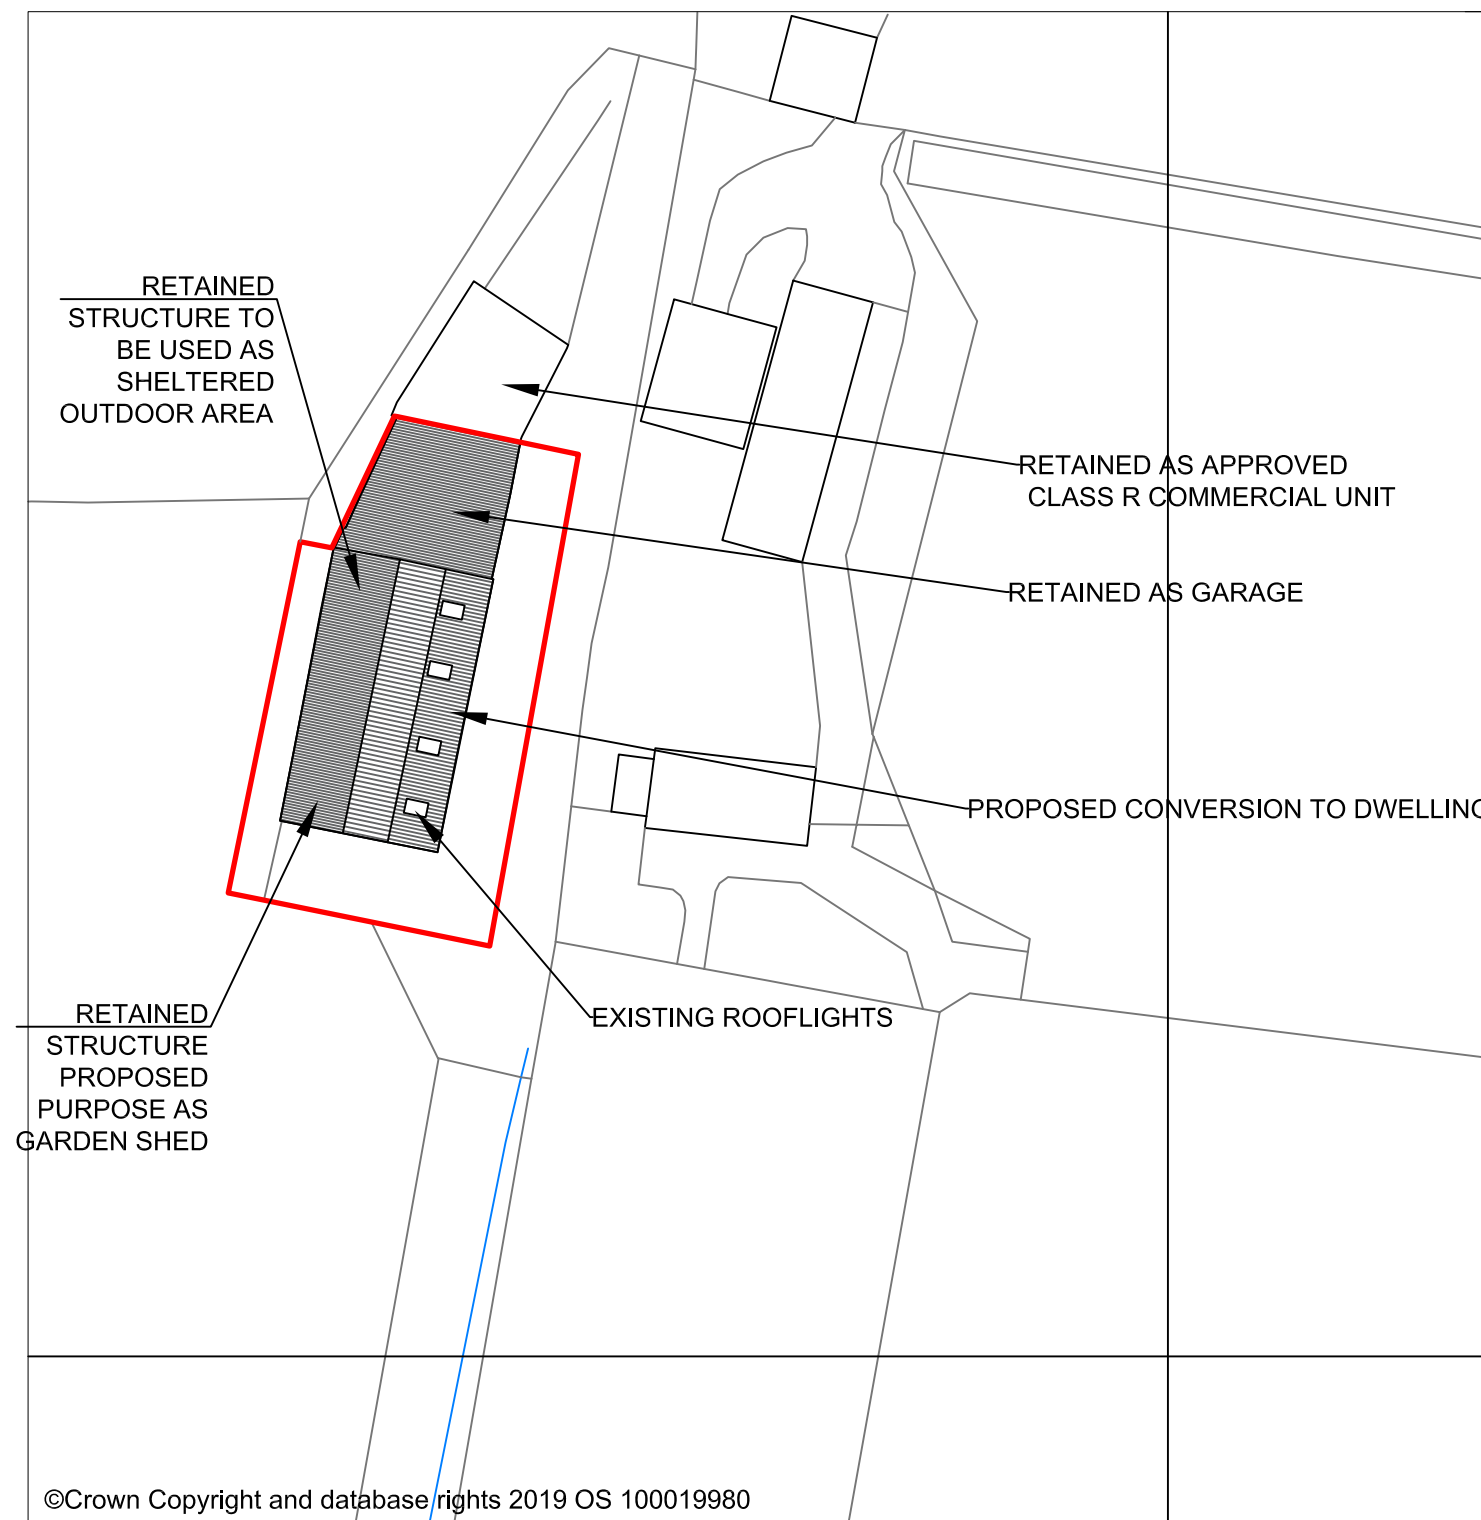


BLOCK PLAN
SCALE 1:500

PROJECT **CLASS Q**
 ADDRESS **BARN SW OF PAKYNS HOUSE**
 POSTCODE **BN6 9ER**
 FOR **COUCHMAN**
 DRAWING **SITE LOCATION+BLOCK PLAN**
 DRAWING NO. **COUCHMAN S2 20-01**
 SCALE A3 - 1:1250+1:500 DATE :01/07/2020 DRAWN BY EB



ORDNANCE SURVEY DATA IS REPRODUCED WITH PERMISSION
 ©CROWN COPYRIGHT LICENCE No. 100039456

THIS DRAWING IS FOR PLANNING PURPOSES ONLY. WHERE
 RELEVANT, SIGNIFICANT HAZARDS HAVE BEEN IDENTIFIED ON
 THE DRAWING. HAZARDS WHICH SHOULD BE OBVIOUS TO A
 COMPETENT CONTRACTOR OR ARE UNFORESEEABLE HAVE
 NOT BEEN IDENTIFIED.
 DO NOT SCALE FOR CRITICAL DIMENSIONS.

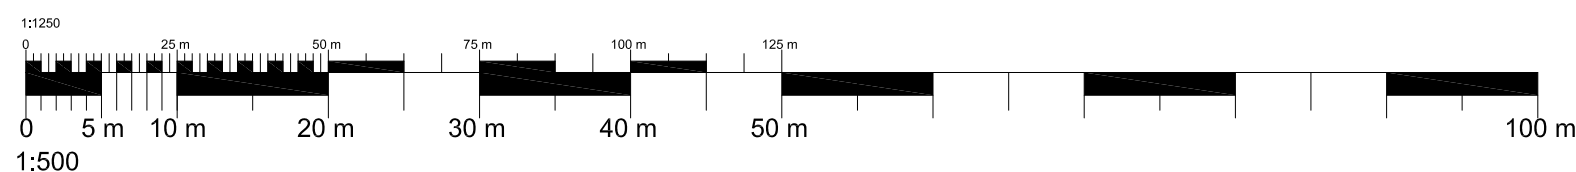

©Acorus Rural Property Services Ltd.



Chartered Surveyors and Planning Consultants
 The Old Market Office, 10 Risbygate Street, Bury St Edmunds IP33 3AA
 01284 753271 www.acorus.co.uk