


These details are confidential to illustrate the engineering services only for the purpose intended. Arrange to suit current architectural and structural details which may vary to some degree from these details. This drawing must be viewed and printed using Adobe Acrobat Version 9.0 or above when using as a PDF format.
Do not scale from this drawing in either paper or digital format. To check the drawing has been printed at the intended scale this bar should be 25mm long at A3, 50mm long at A1 and 75mm long at A0.

Notes

1. THIS DRAWING SHOULD BE READ IN CONIUNCTION WITH ALL OTHER CONTRACT DOCUMENTATION.

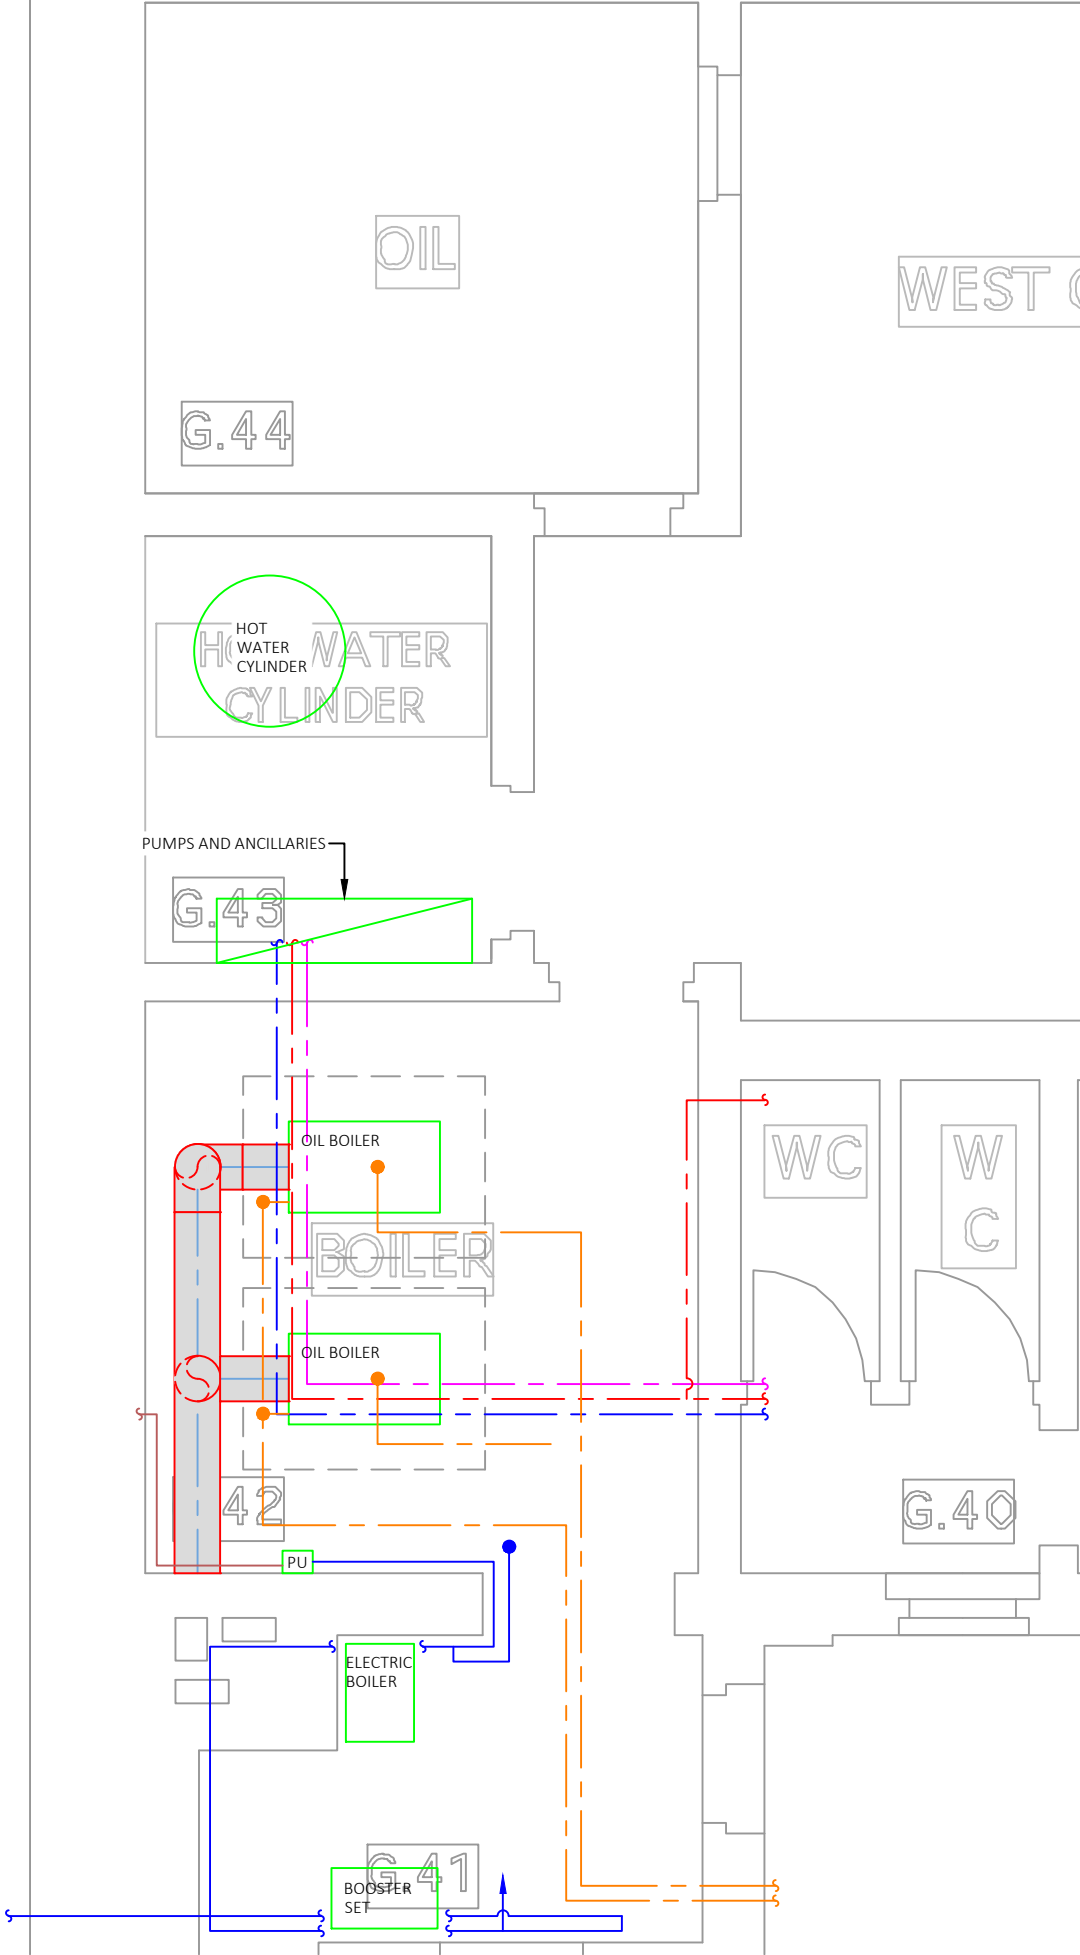

KEY:

- HEATING PIPEWORK
- HOT WATER FLOW PIPEWORK
- HOT WATER RETURN PIPEWORK
- COLD WATER PIPEWORK
- DRAINAGE PIPEWORK
- PIPEWORK AT H/L
- PIPEWORK AT L/L
- FLUE/ DUCTWORK
- PIPEWORK RISE/ DROP
- DUCTWORK RISE/ DROP

REV	TENDER	AMENDMENTS	CH	GMW	GMW	DATE
P03						05/03/2025

CLIENT
NATIONAL TRUST

PROJECT
STANDEN HOUSE

TITLE
EXISTING PLANT ROOM LAYOUT

DRAWING NUMBER
11505-CBG-EX-PL-DR-M-90001

SCALE
1:50@A3

STATUS
PRELIMINARY

REVISION
P03

DO NOT SCALE

OXFORD
T:01865 864500

LONDON
T:020 7387 4175

©CBG Consultants Ltd

CBG
CONSULTANTS