




Location Plan 1:1250

0 20 100

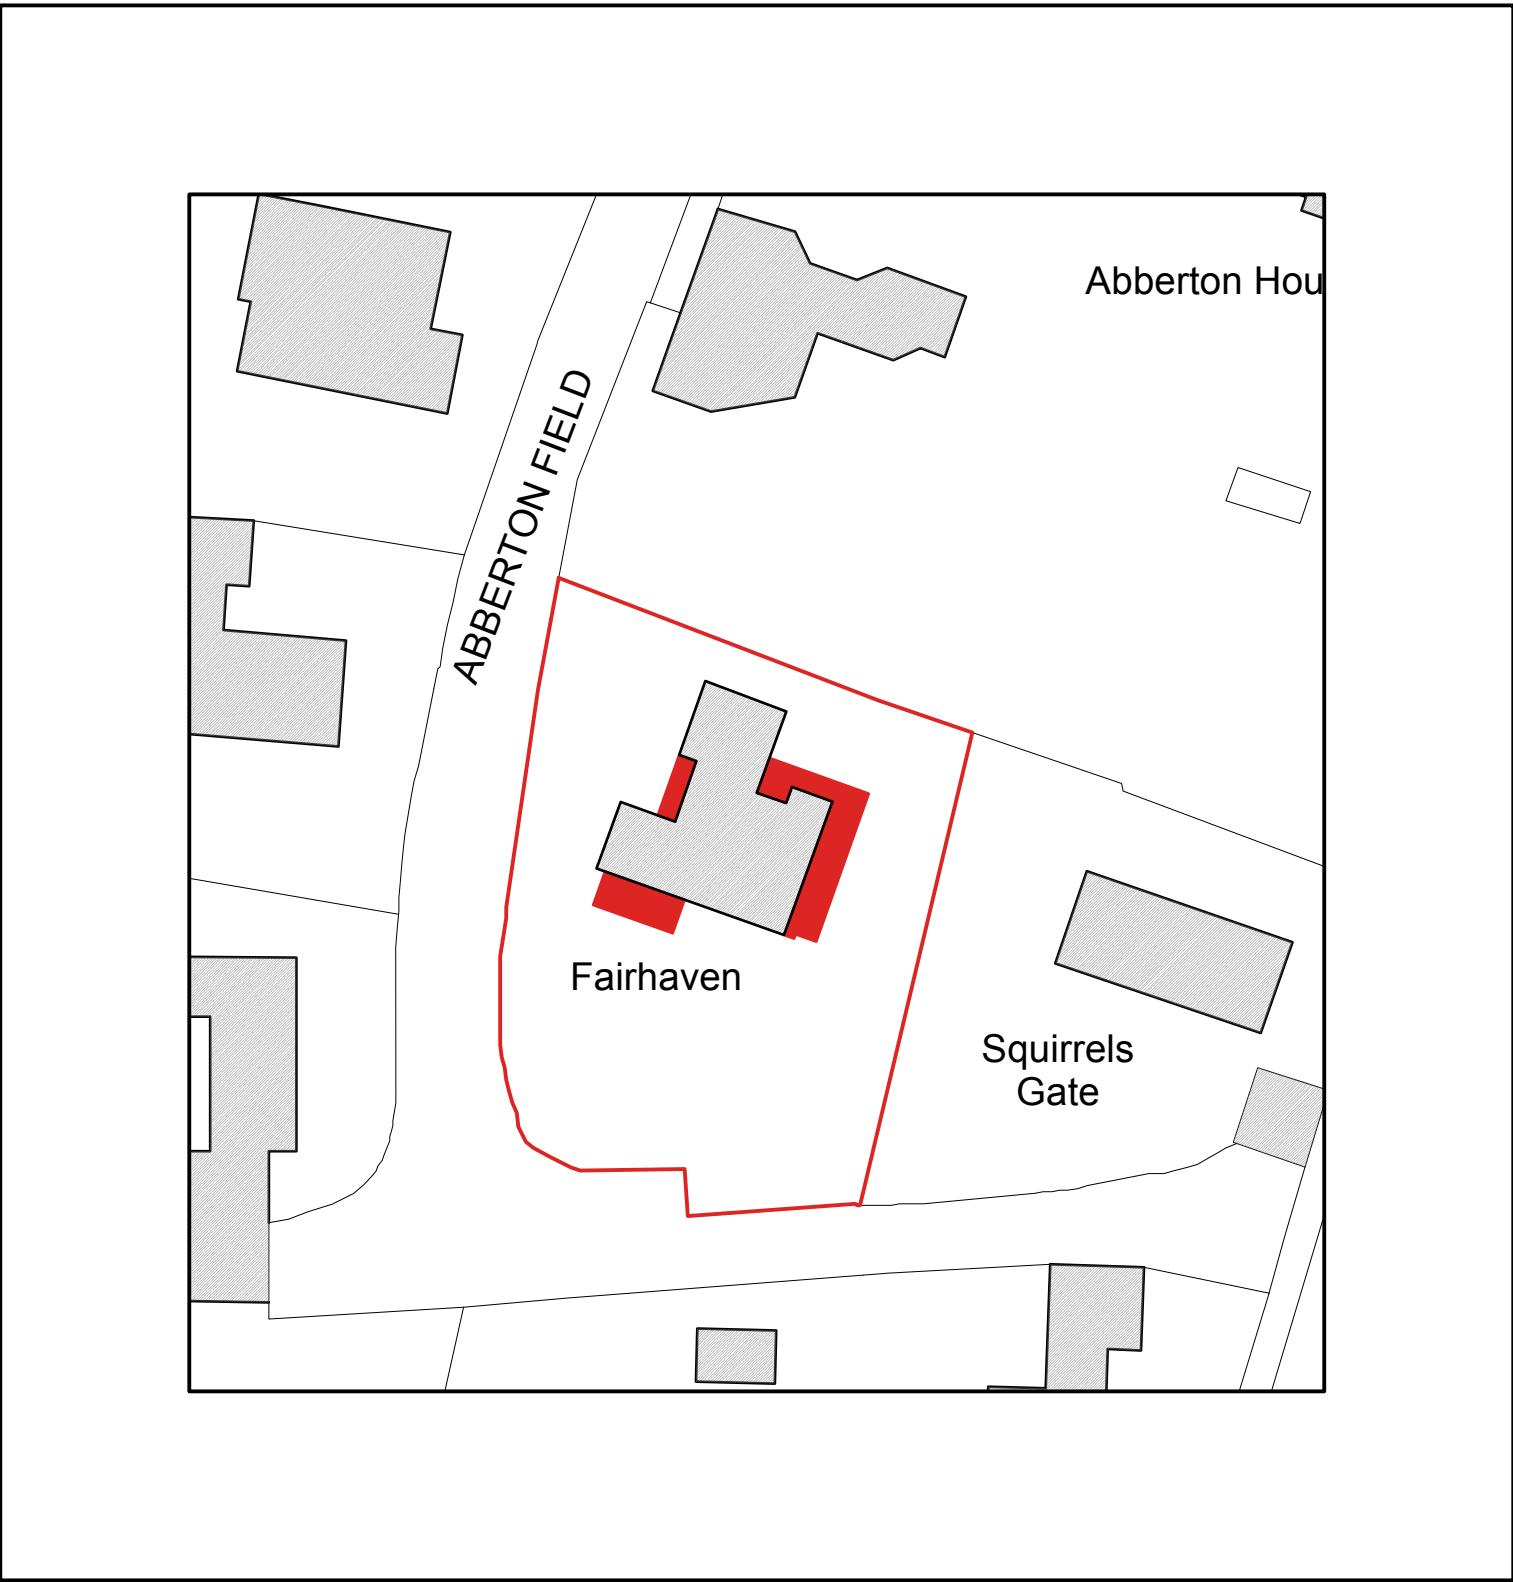

Block Plan 1:500

0 10 50