





Section B-B - Indicative Proposed and Existing Levels - North South
1 : 100

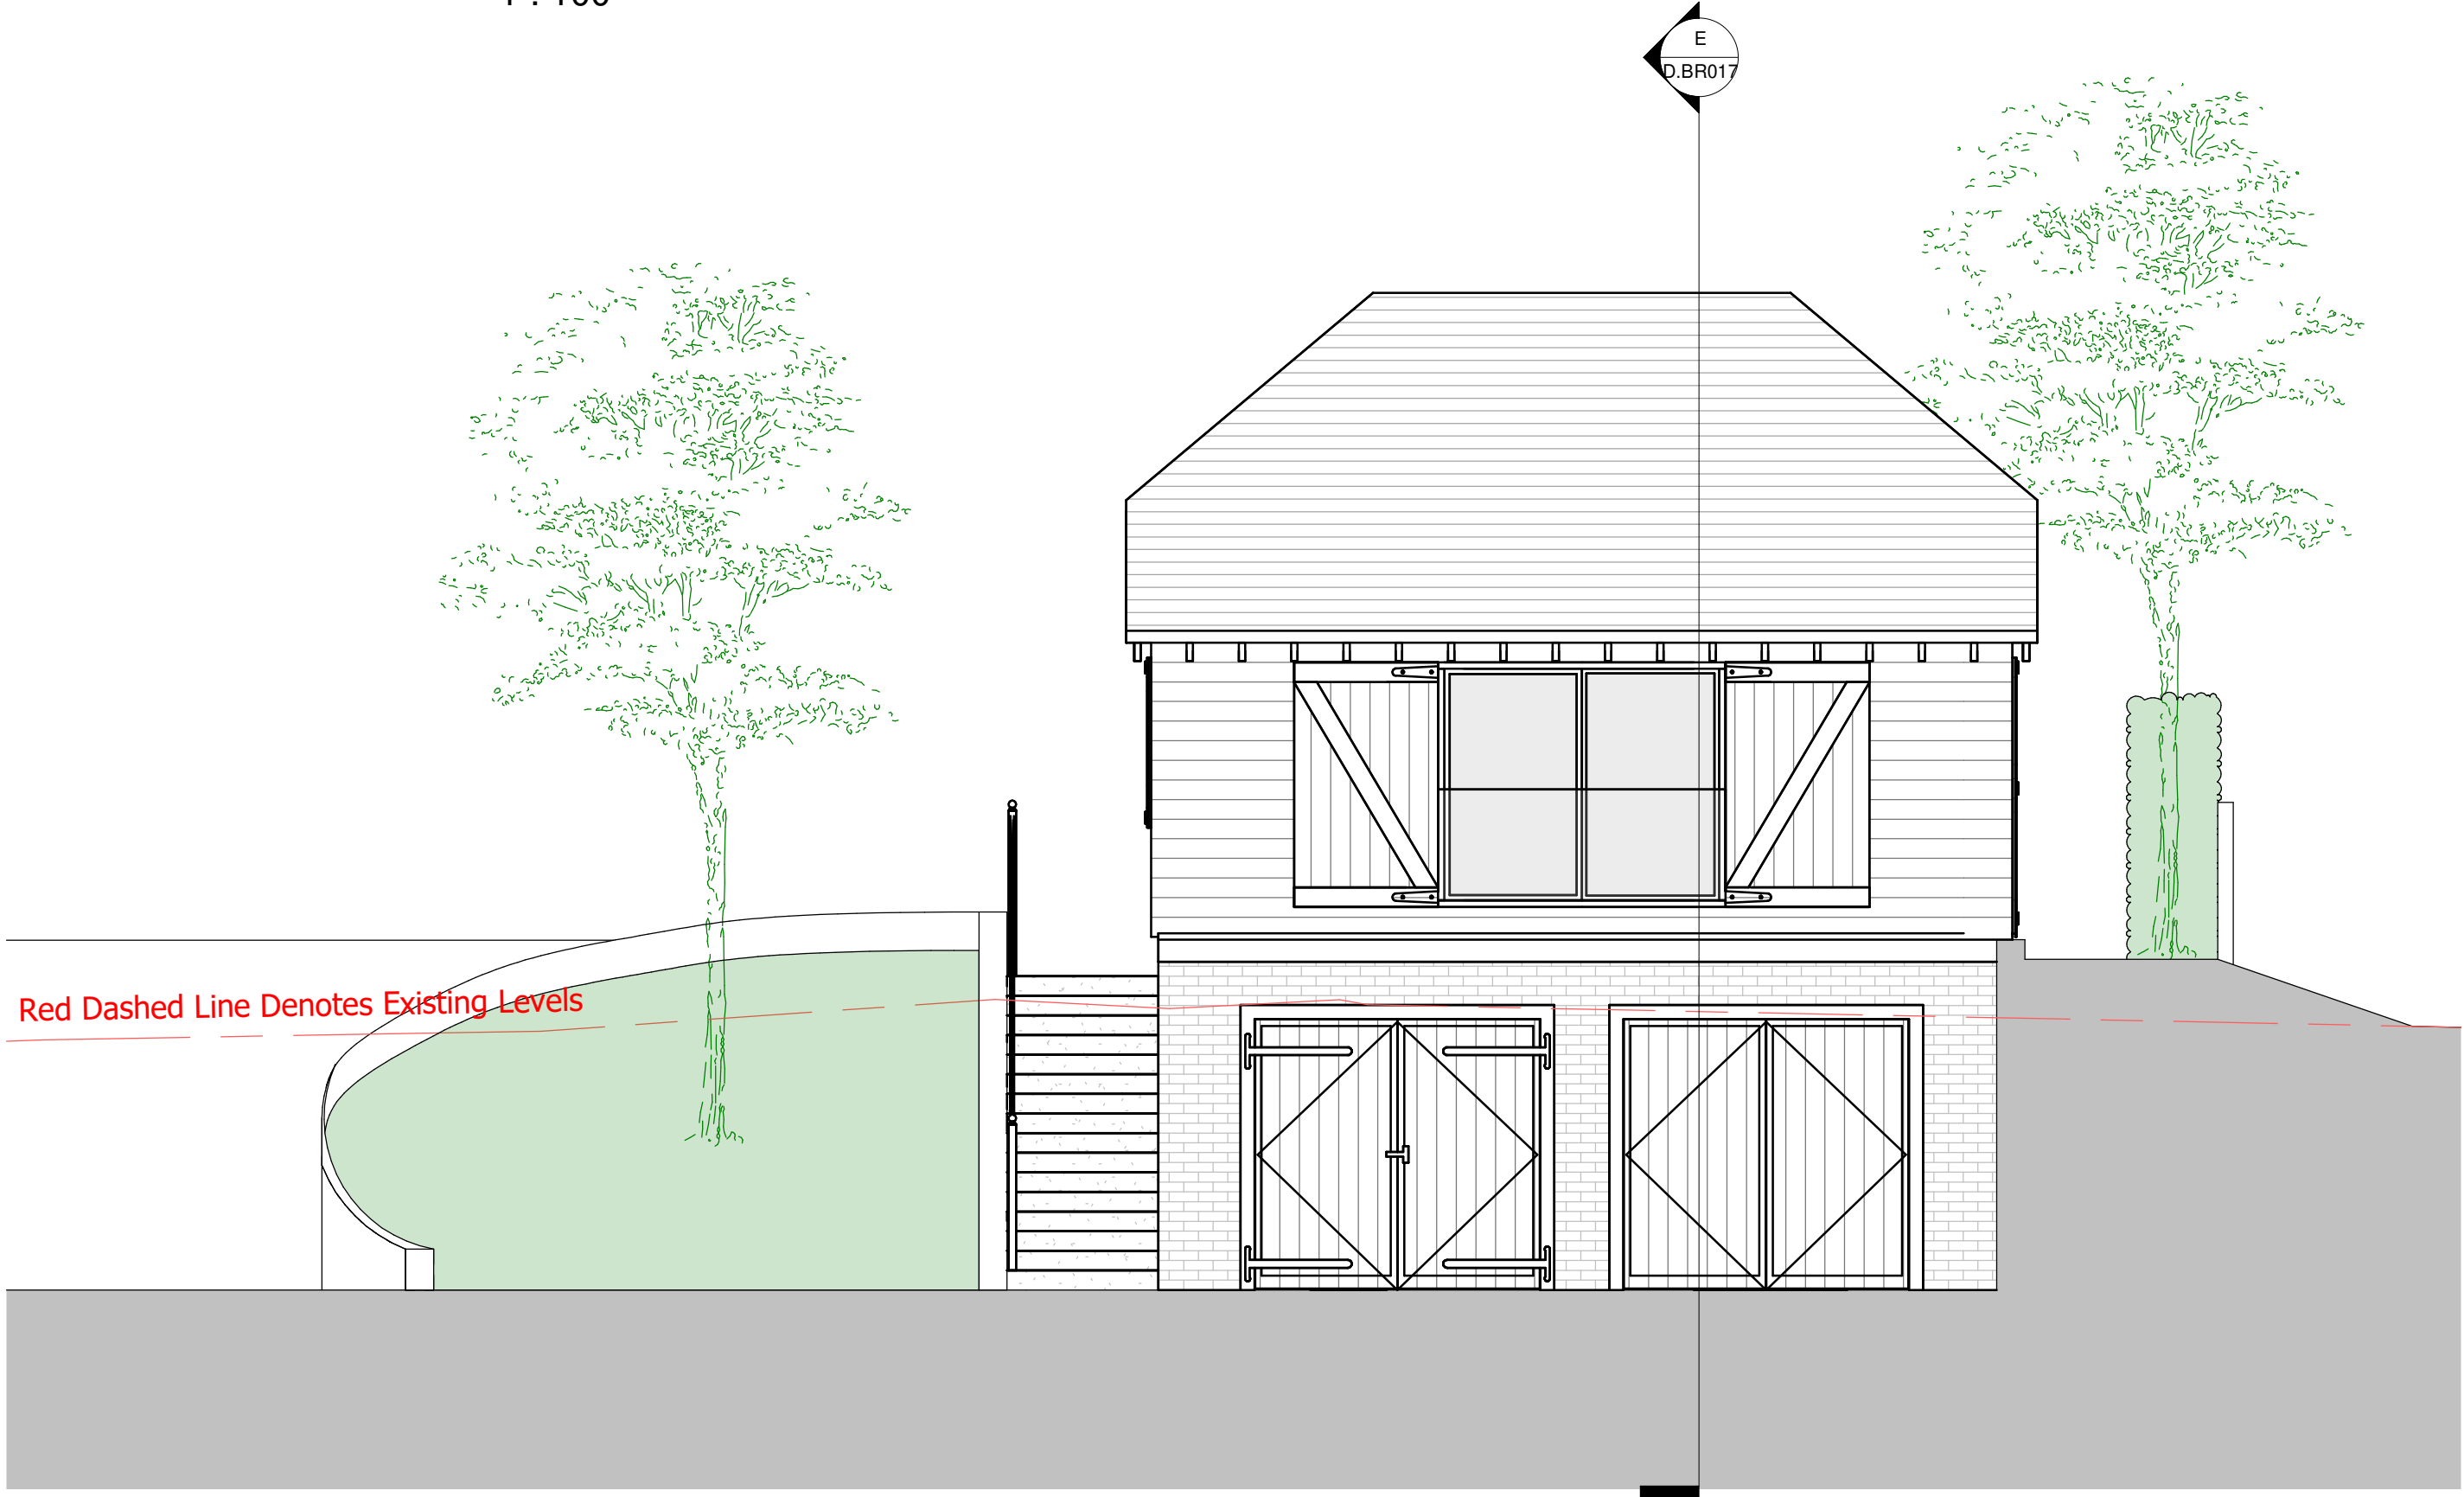


Section C-C - Indicative Proposed and Existing Levels - East West
1 : 50

Drawings are indicative only and are to be read in conjunction with the supplied Landscaping Package by PJC.

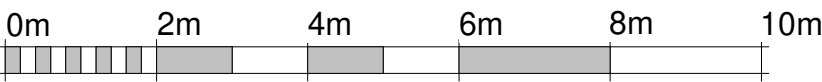

VISUAL SCALE 1:100 @ A1

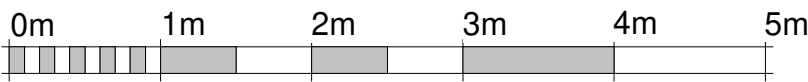

VISUAL SCALE 1:50 @ A1

REV.	DATE.	BY.	AMENDMENT.
------	-------	-----	------------

PLANNING

NOTES:
DO NOT SCALE OFF THIS DRAWING UNLESS FOR PLANNING PURPOSES.
CHECK ALL DIMENSIONS ON SITE BEFORE ANY WORK IS COMMENCED.
ALL GOODS MATERIALS AND WORKMANSHIP MUST CONFORM WITH CURRENT BUILDING REGULATIONS, BRITISH STANDARDS AND CODES OF PRACTICE.
COPYRIGHT OF THIS DRAWING IS RETAINED BY GOULD BAXTER AND IT MUST NOT BE REPRODUCED WITHOUT WRITTEN CONSENT.

**gould baxter**

2 Lucasites Mews, Paddockhall Road,
Haywards Heath,
West Sussex, RH16 1JE

(01444) 452604
hnb@gouldbaxter.co.uk
www.gouldbaxter.co.uk

CLIENT.
Mr and Mrs R. Ohlson
PROJECT.
Plot 1 - Townhouse Farm, Church Lane, Ardingly, West Sussex, RH17 6UR

DRAWING.
Indicative Sections Through Site to Show
Existing and Proposed Levels

DATE.	SCALE AT A1.	DRAWN BY.	SM
17/12/24	As indicated	CHECKED BY.	-

JOB NO.	DRAWING NO.	REV.
GH804	PL117	