



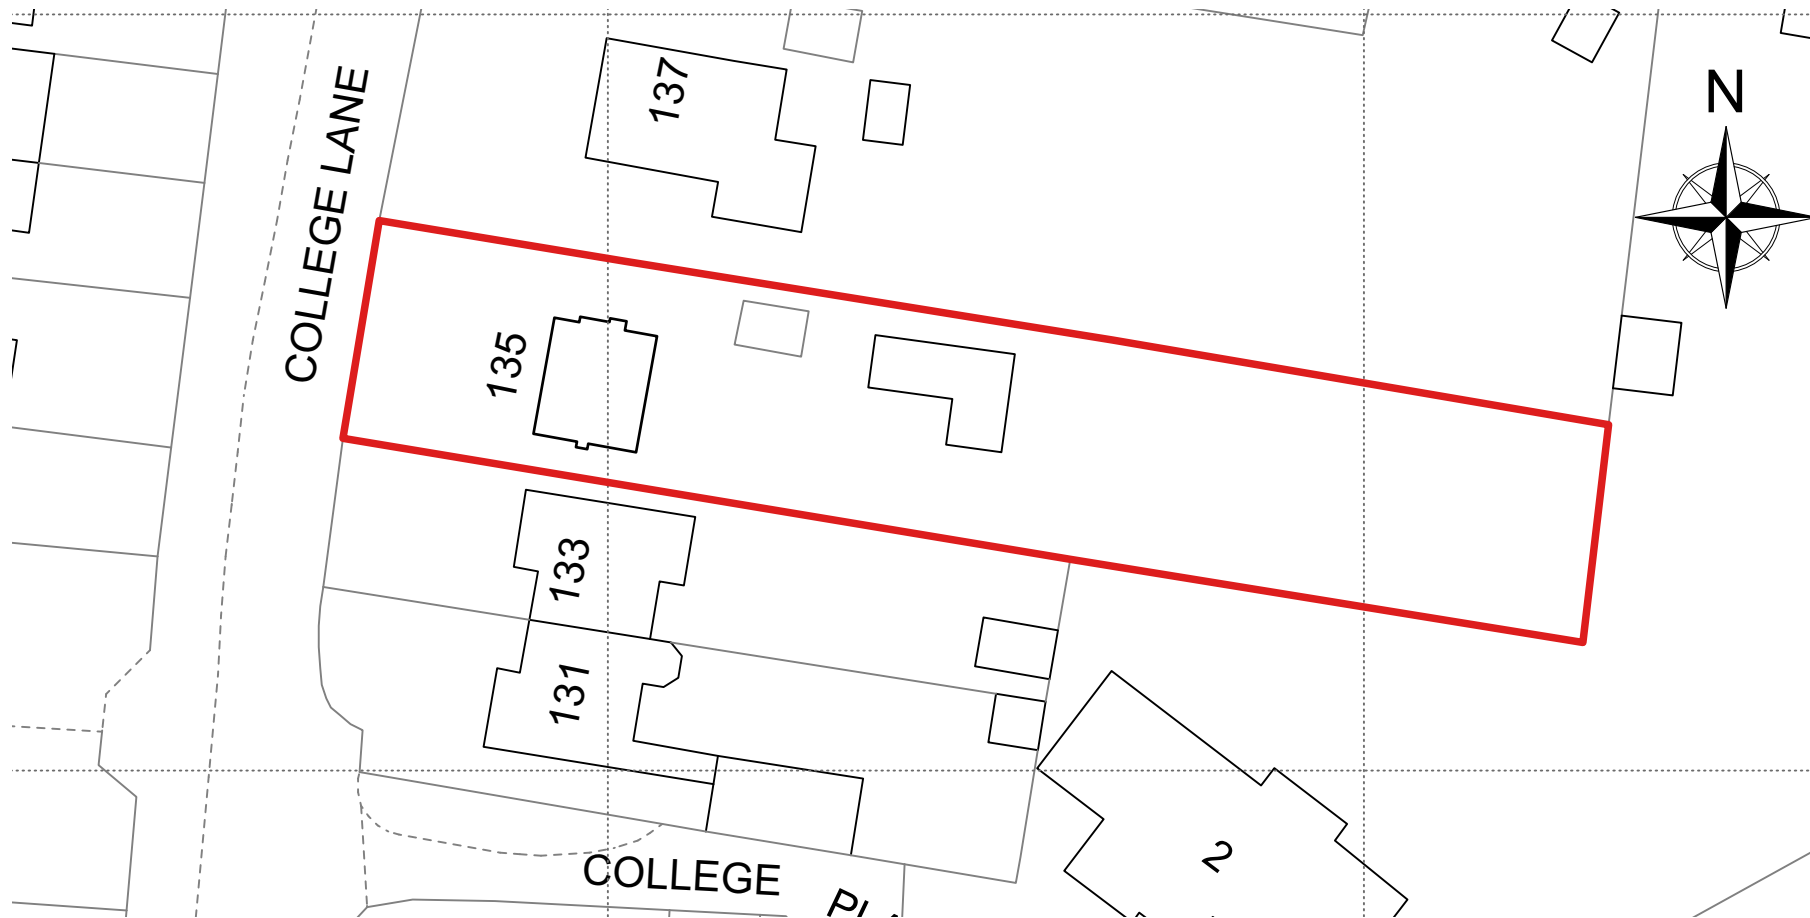

1:500 Existing Block Plan

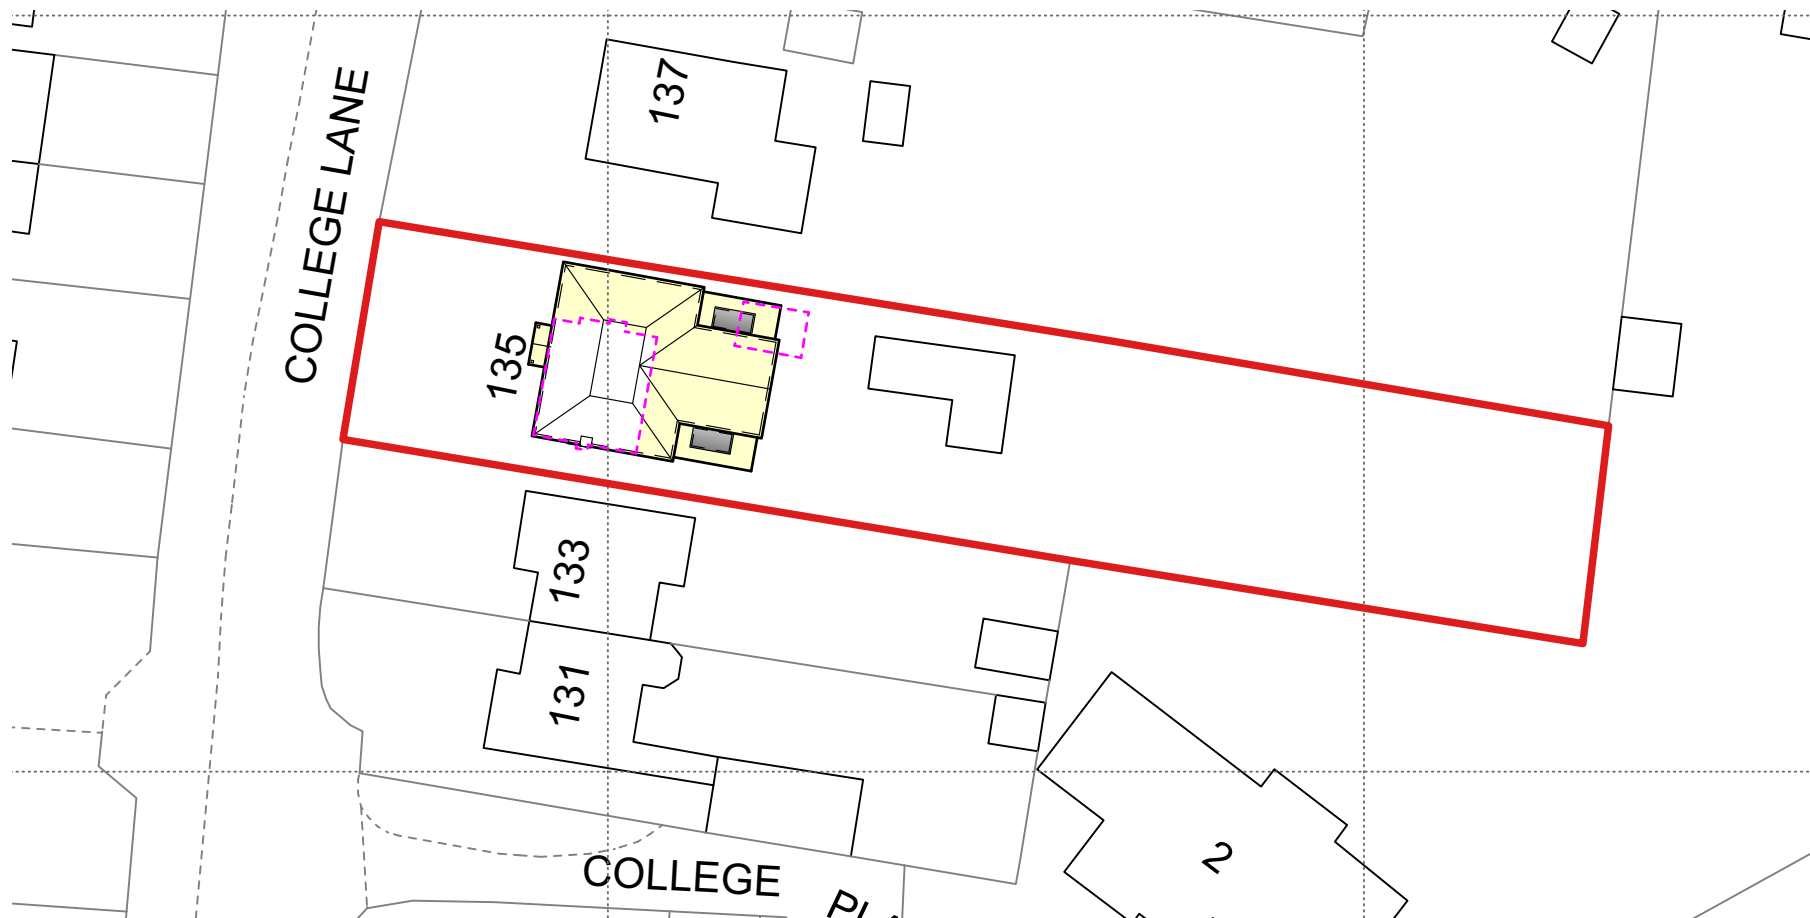

1:500 Proposed Block Plan



1:1250 Existing Site Location Plan



Revisions

JAMES PEARCE ASSOCIATES
ARCHITECTURAL CONSULTANTS AND SURVEYORS

SACHELLS GOTE LANE RINGMER
EAST SUSSEX BN8 5HX

Tel: 01273 812934 mob: 07711 039616
email: j.o.pearce@talk21.com

Client

Mr and Mrs C Martyr

Project

135 College Lane
Hassocks
BN6 9AF

Drawing Name

Site Location and Block Plans

Scale

1:500 & 1250 @ A3

Date

April 2024

Drawing No

29011 01

Revision