


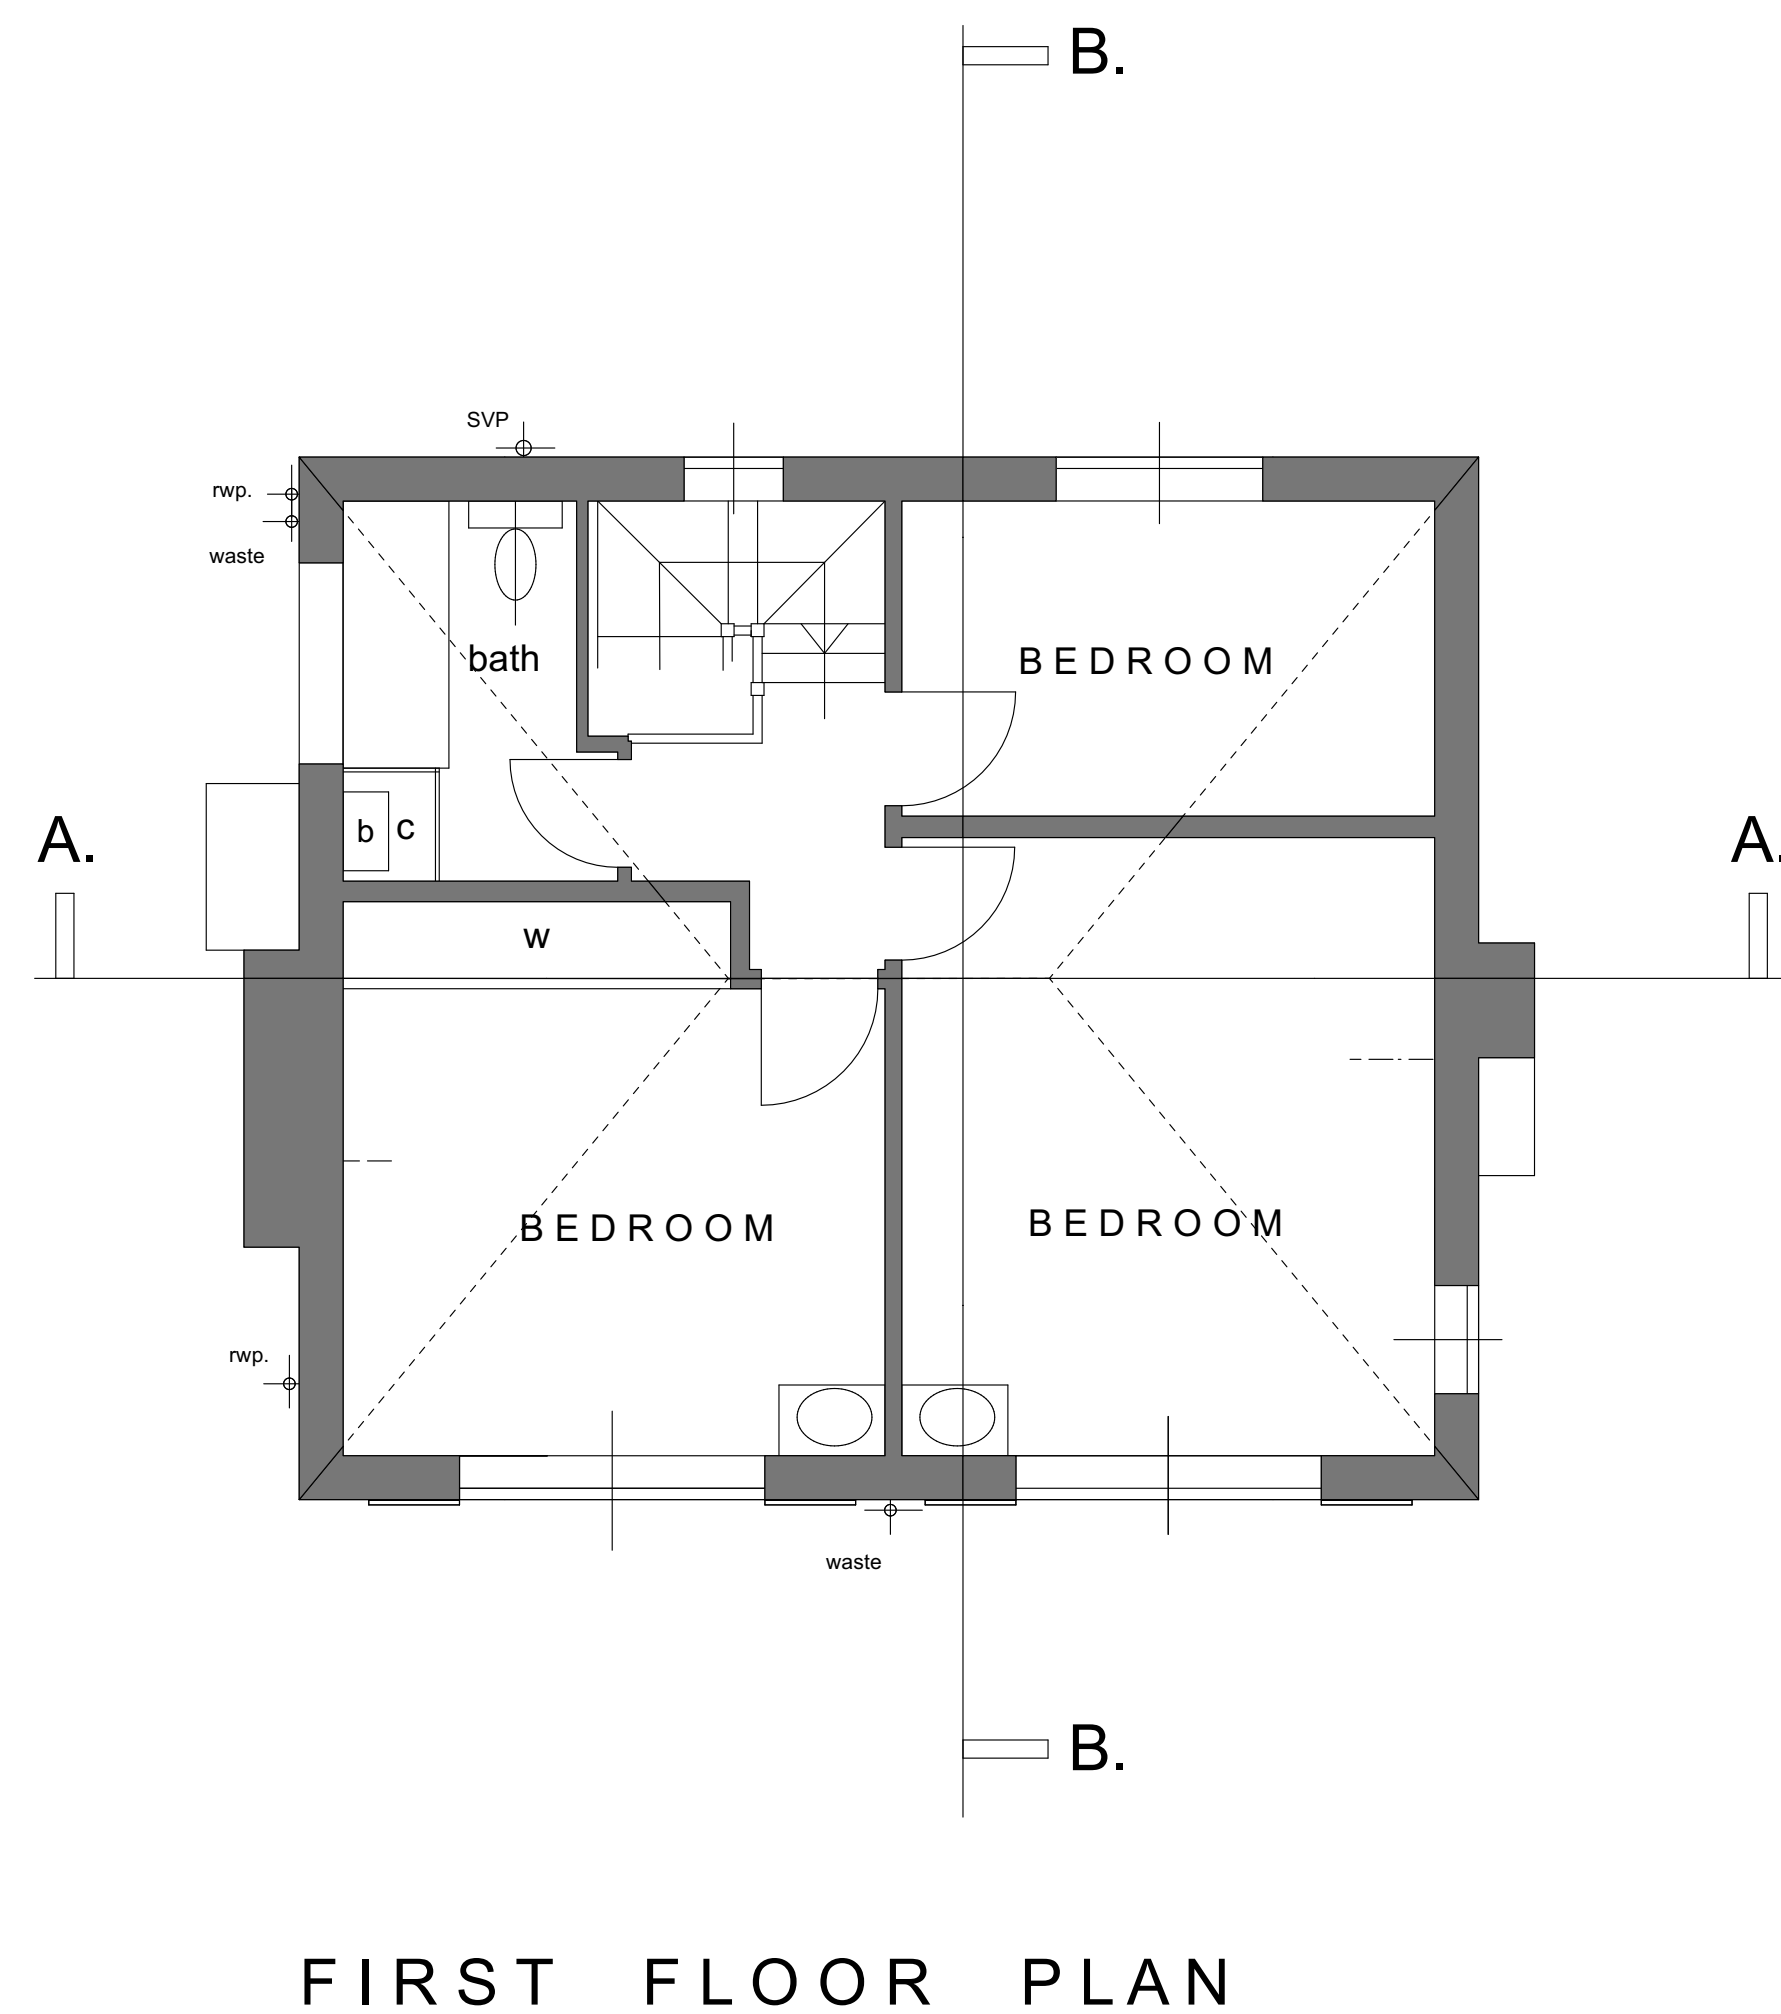

|   |                                                  |
|---|--------------------------------------------------|
| Revisions   |                                                  |
| <p><b>JAMES PEARCE ASSOCIATES</b></p> <p>ARCHITECTURAL CONSULTANTS AND SURVEYORS</p><br><p>SACHELLS      GOTE LANE      RINGMER<br/>EAST SUSSEX      BN8 5HX</p><br><p>Tel: 01273 812934      mob: 07711 039616<br/>email: j.o.pearce@talk21.com</p> |                                                  |
| Client   | <b>Mr and Mrs C Martyr</b>                       |
| Project   | <p>135 College Lane<br/>Hassocks<br/>BN6 9AF</p> |
| Drawing Name   | Existing Plans and Elevations                    |
| Scale   | 1:50 & 100 @ A1                                  |
| Date   | October 2023                                     |
| Drawing No   | Revision                                         |
| 29011    02   |                                                  |