


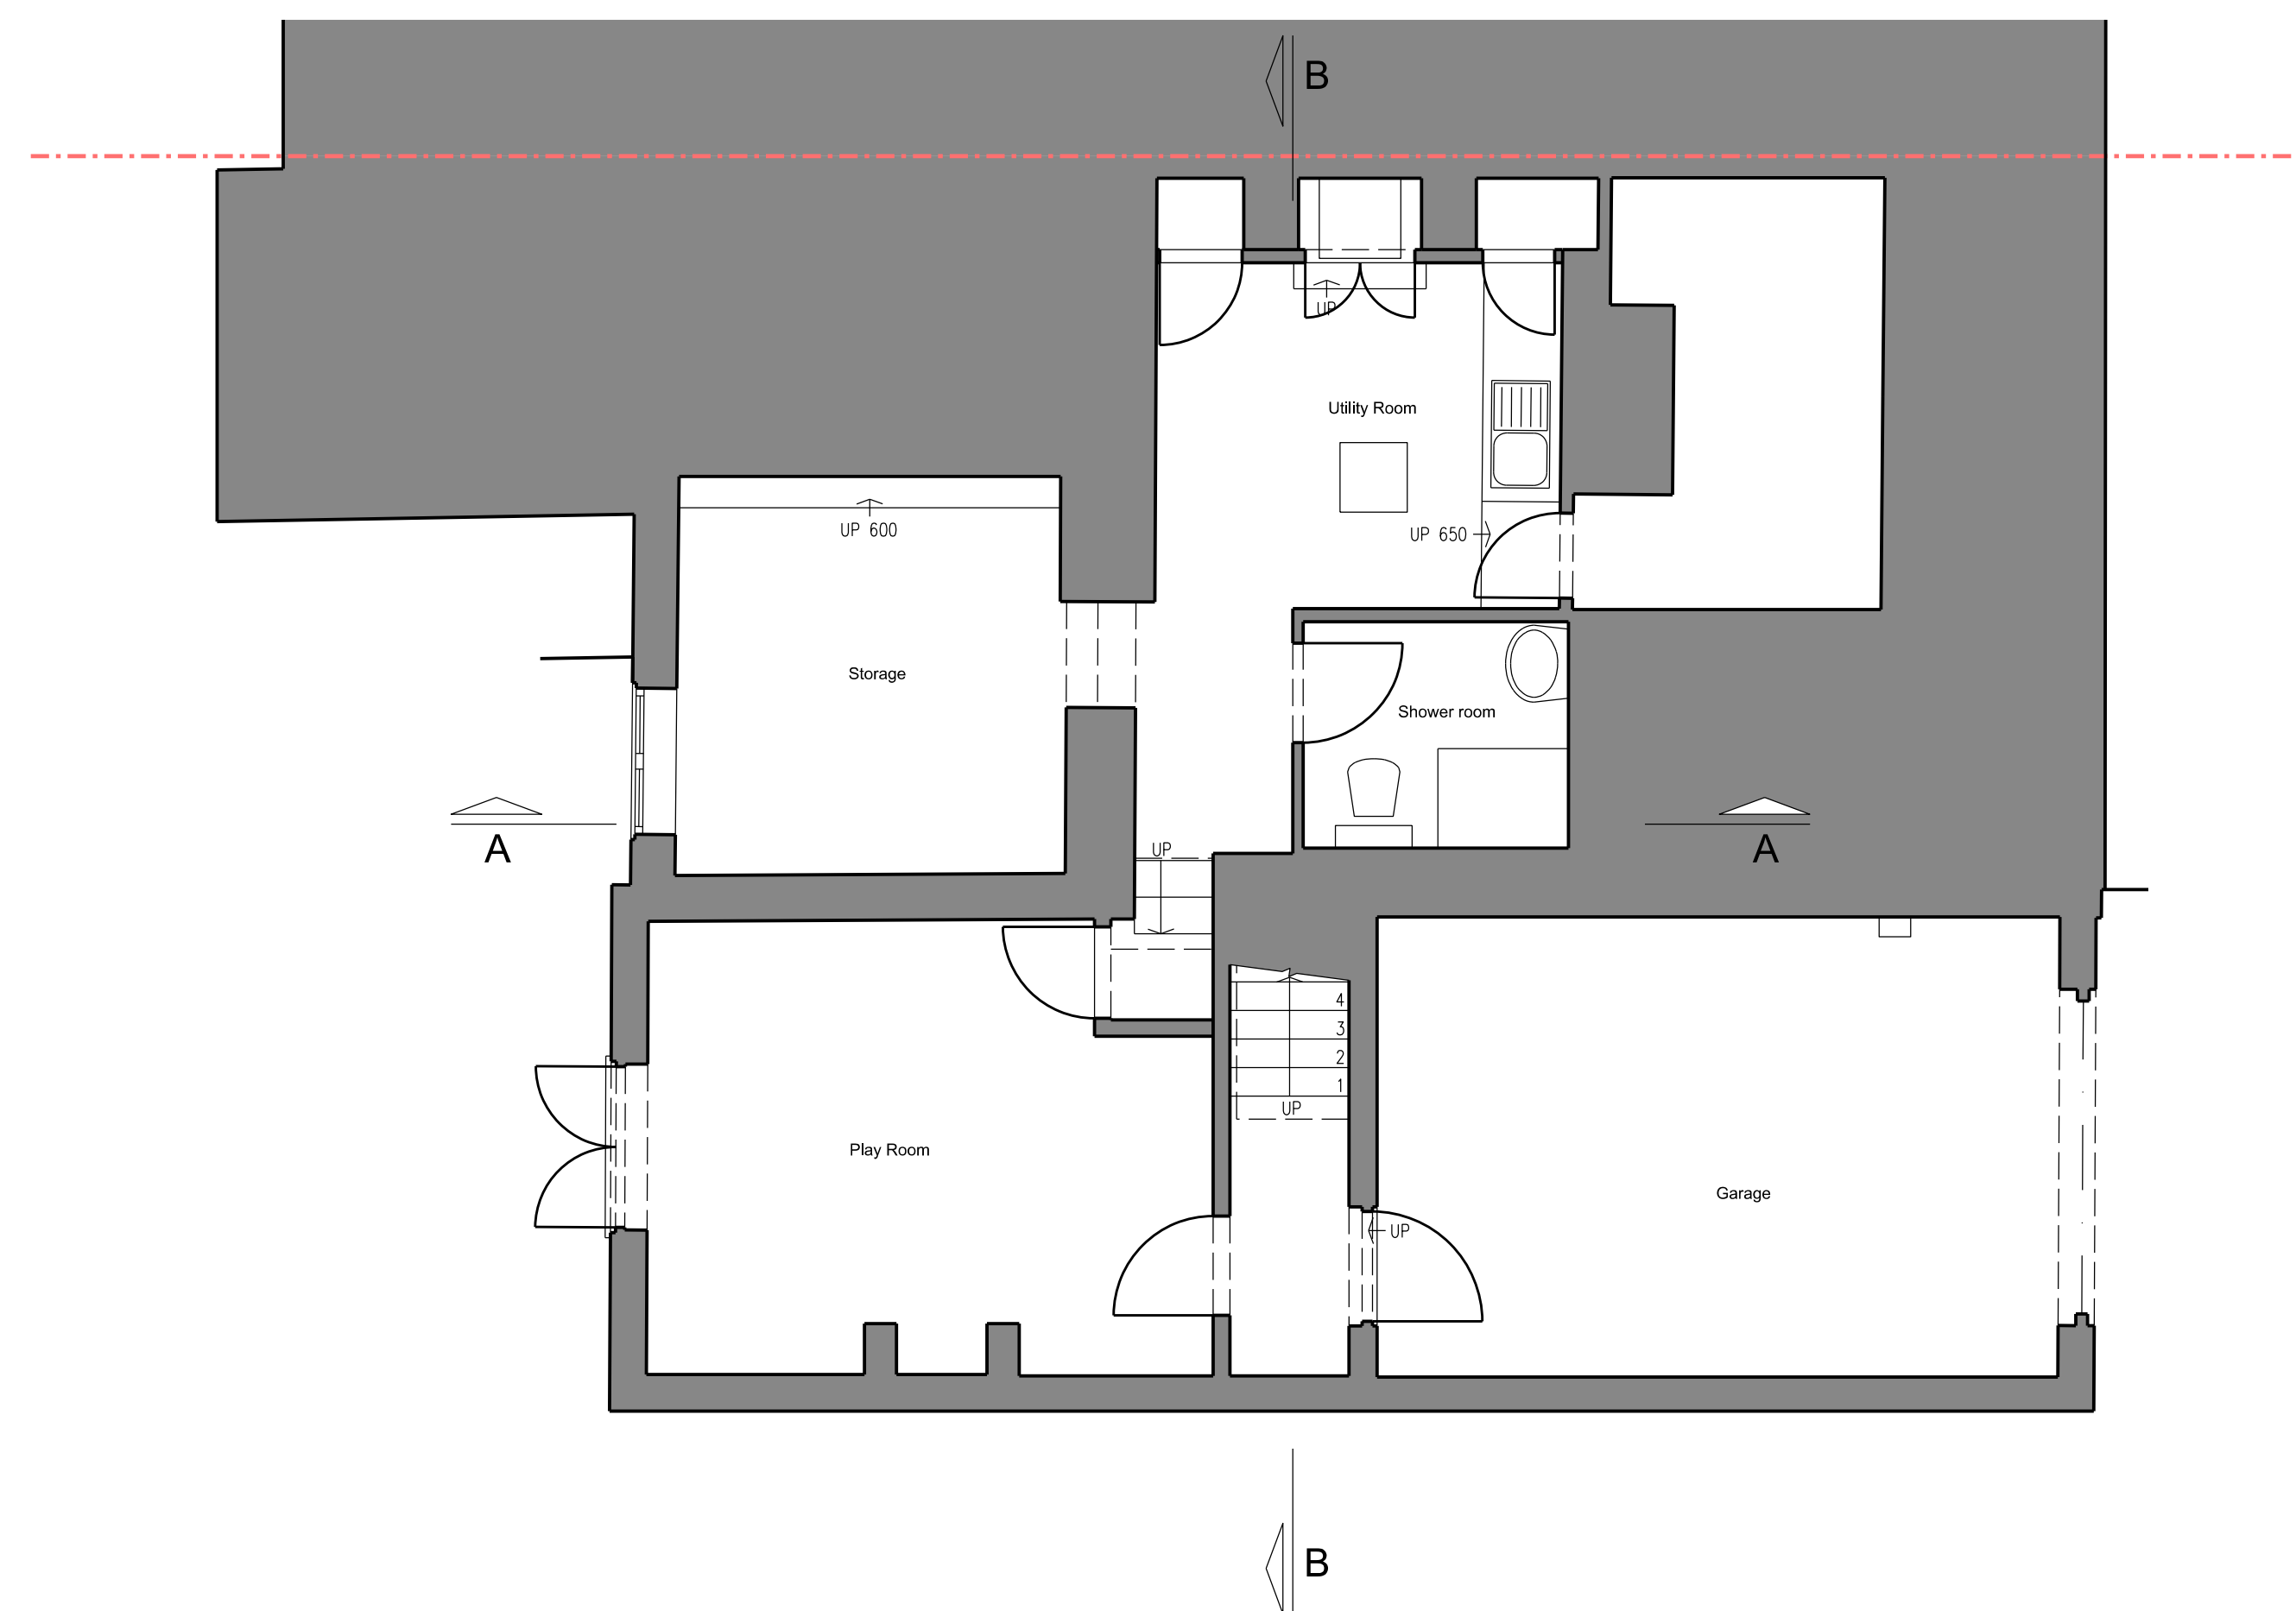

KJC
architects

2 Grove Cottage
Old Watercress Walk
Carshalton SM5 3BD
+44 (0) 20 3745 4405


Lolanga
Snow Hill, Crawley, RH10 3EE

Existing Lower Ground Floor Plan

INFORMATION	1:50@A1 or 1:100@A3
-------------	---------------------

Project No	Type	Blg	Number	Zone/Lvl	Rev
2549	E	01	0110	Z00	00

North

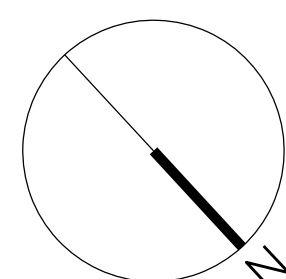

Notes:

1. Do not scale
2. Contractor to Check all dimensions and report omissions and errors to the Architect

01	Issued to planning	16.10.25	MN	KJC
No	Revision	Date	Initial	Chkd