


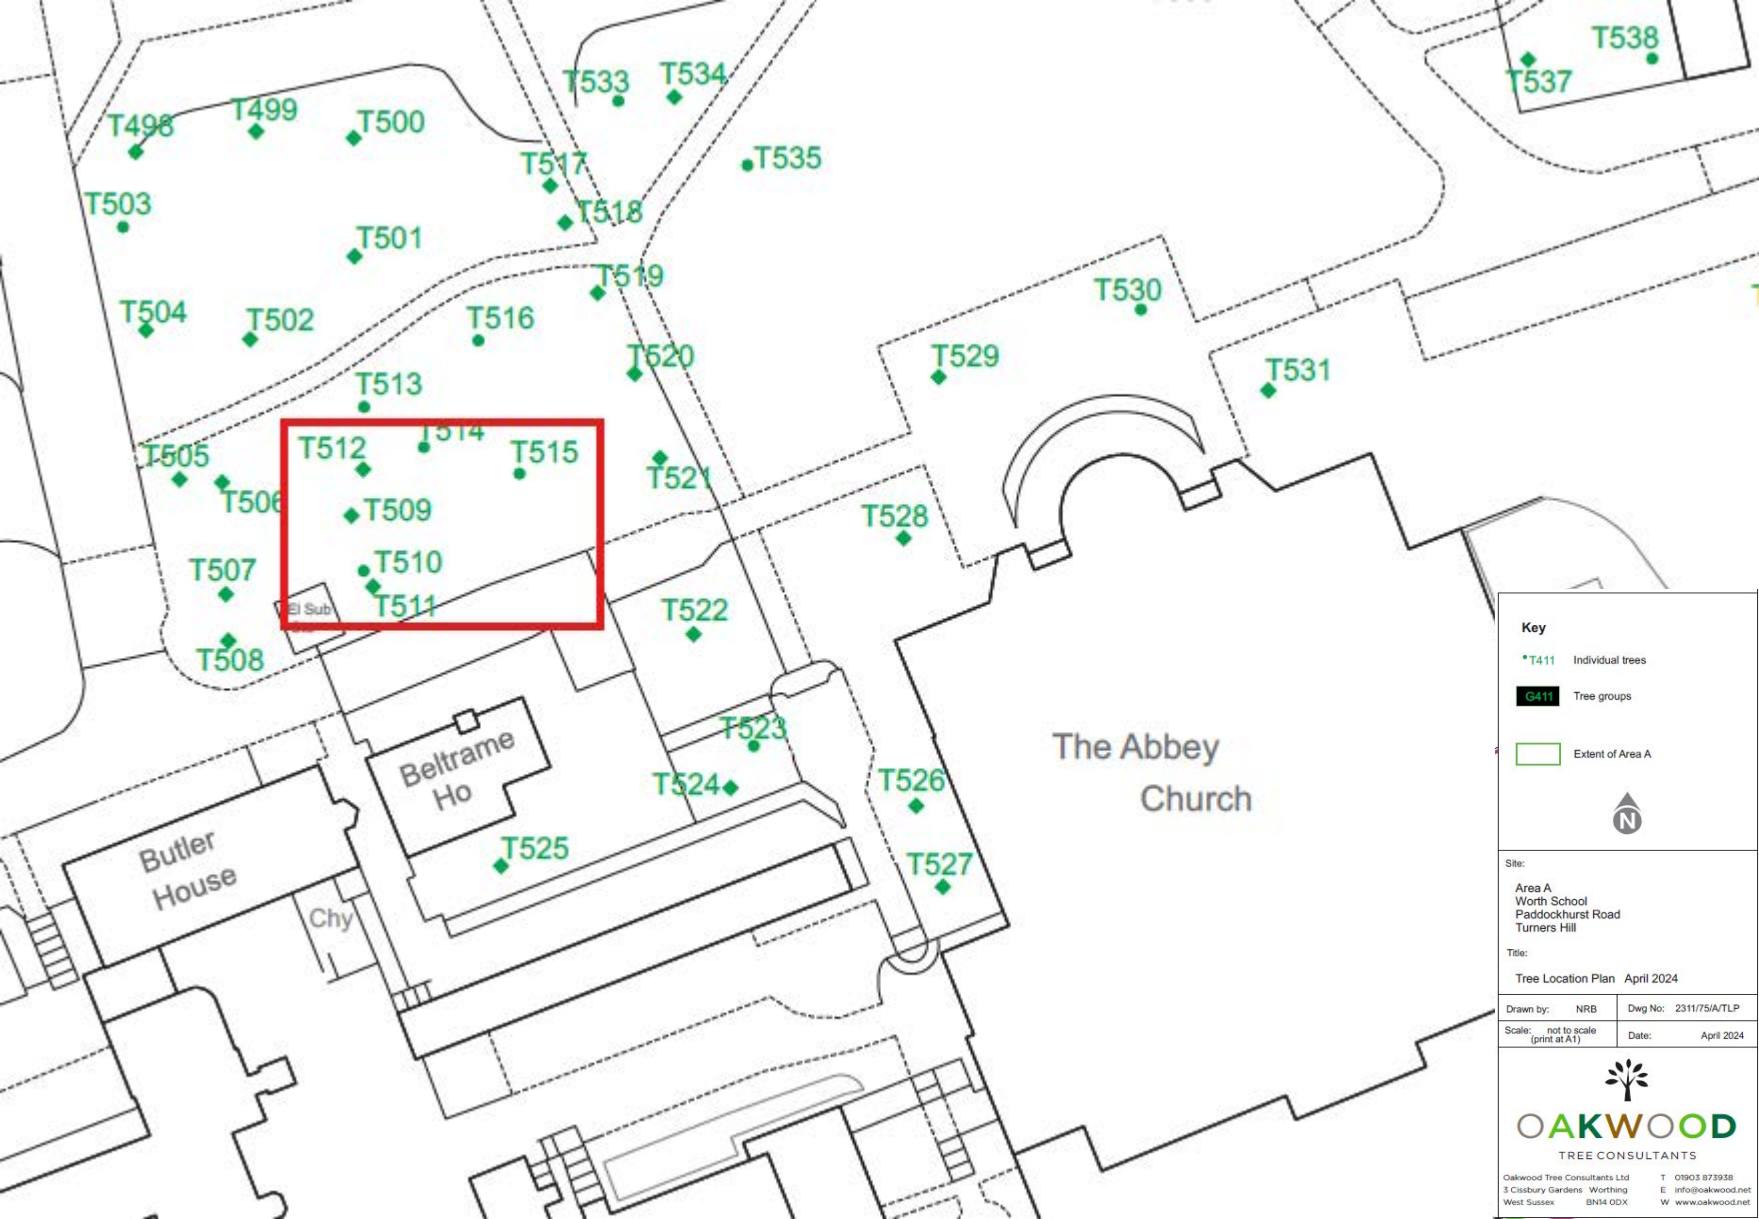

Key

*T411 Individual trees

G411 Tree groups

Extent of Area A



Site:
Area A
Worth School
Paddockhurst Road
Turners Hill

Title:
Tree Location Plan April 2024

Drawn by: NRB Dwg No: 2311/75/A/TLP

Scale: not to scale (print at A1) Date: April 2024



Oakwood Tree Consultants Ltd
3 Cissbury Gardens Worthing
West Sussex BN14 0DX
T 01903 873938
E info@oakwood.net
W www.oakwood.net