


The Nest, 8 Ridgeway, RH19 4BW

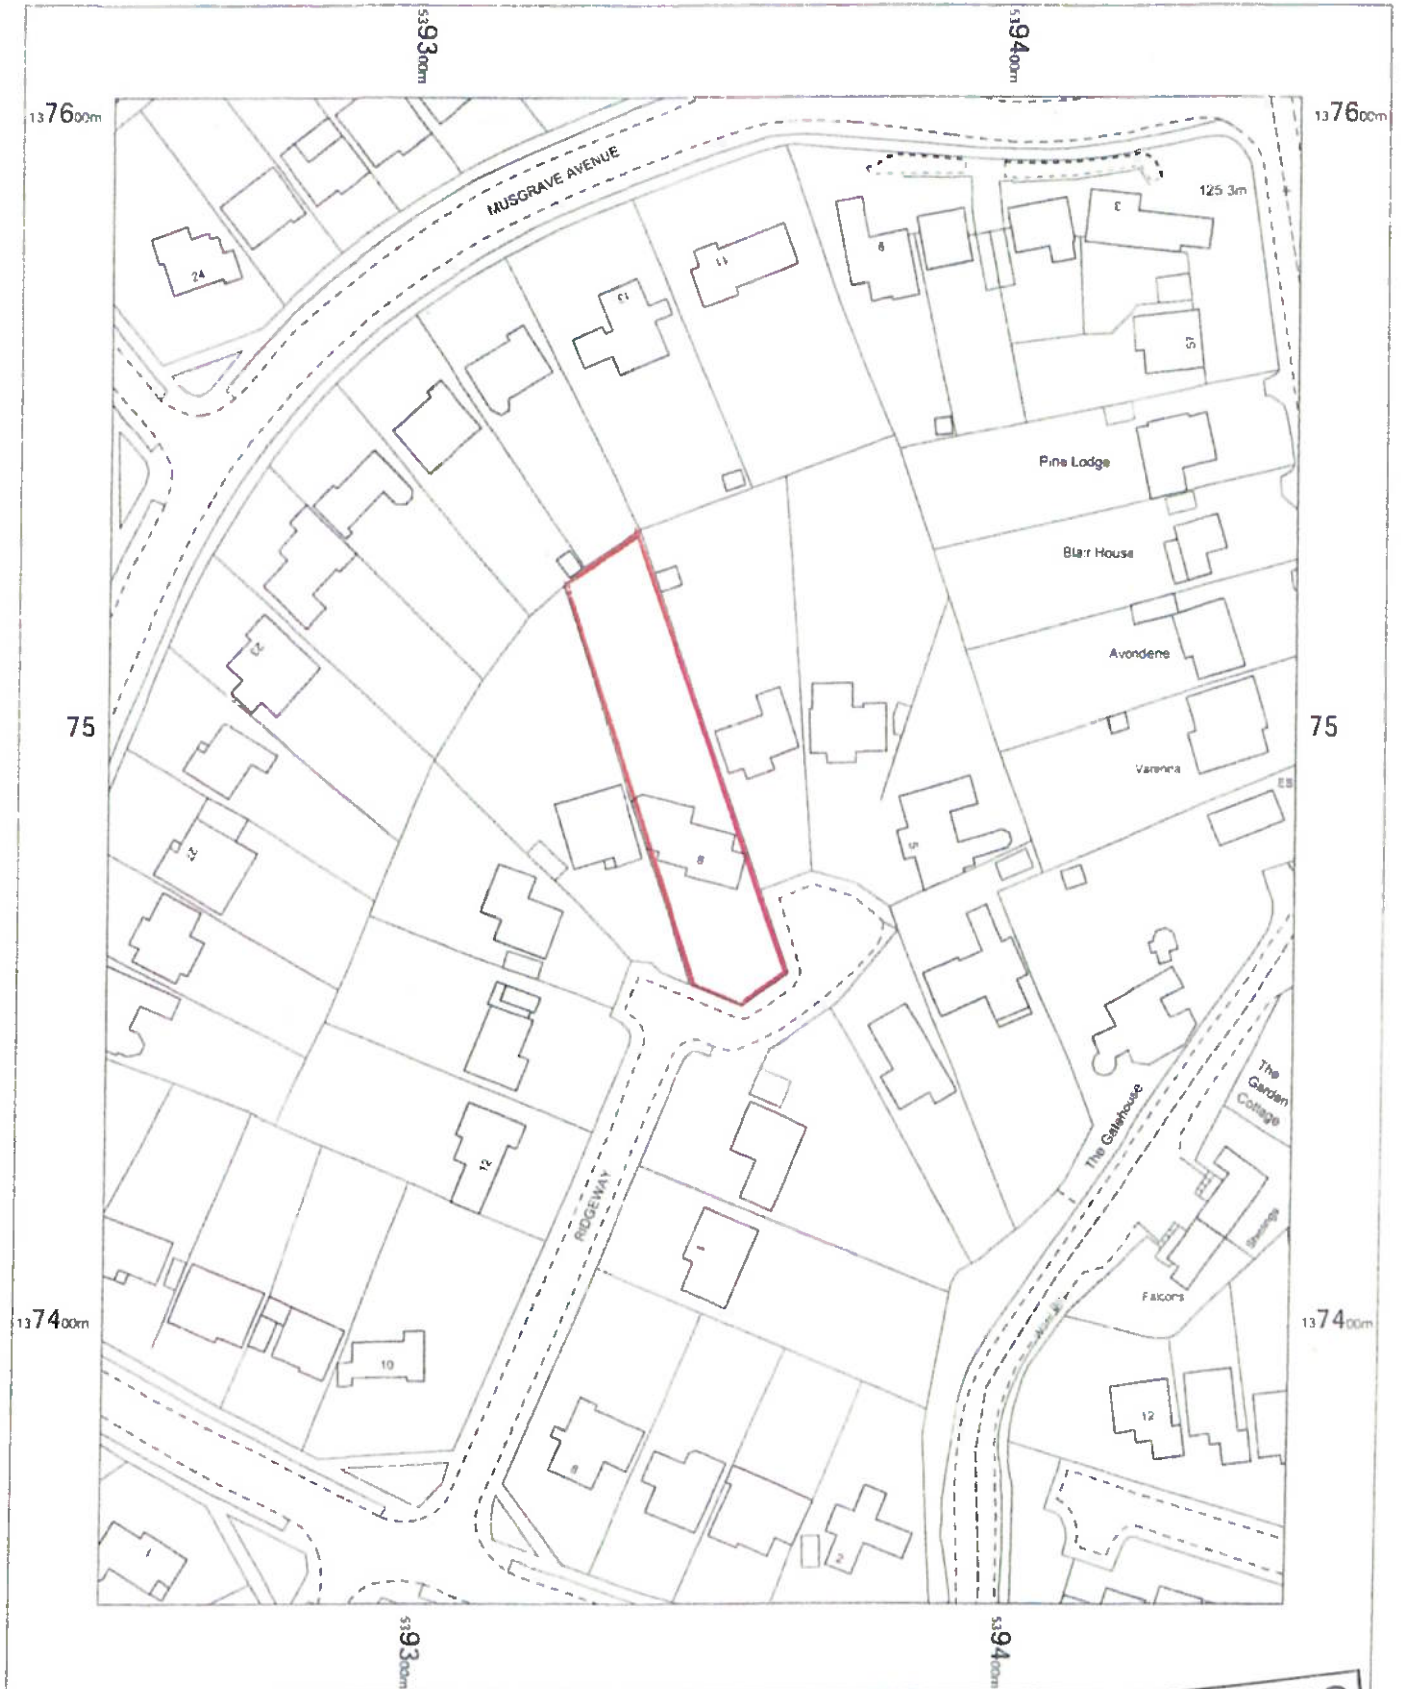


The Nest
8 Ridgeway,
East Grinstead,
West Sussex
RH19 4BW


OS MasterMap 1250/2500/10000 scale
Thursday, July 3, 2025, ID: MDP-01230652
www.mapdataportal.co.uk

1:1250 scale print at A4, Centre: 539349 E, 137479 N

©Crown Copyright Ordnance Survey. Licence no.
100019880

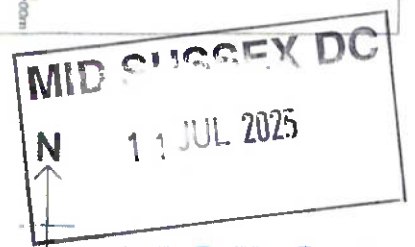

MAPS@
Aworth
SURVEY CONSULTANTS

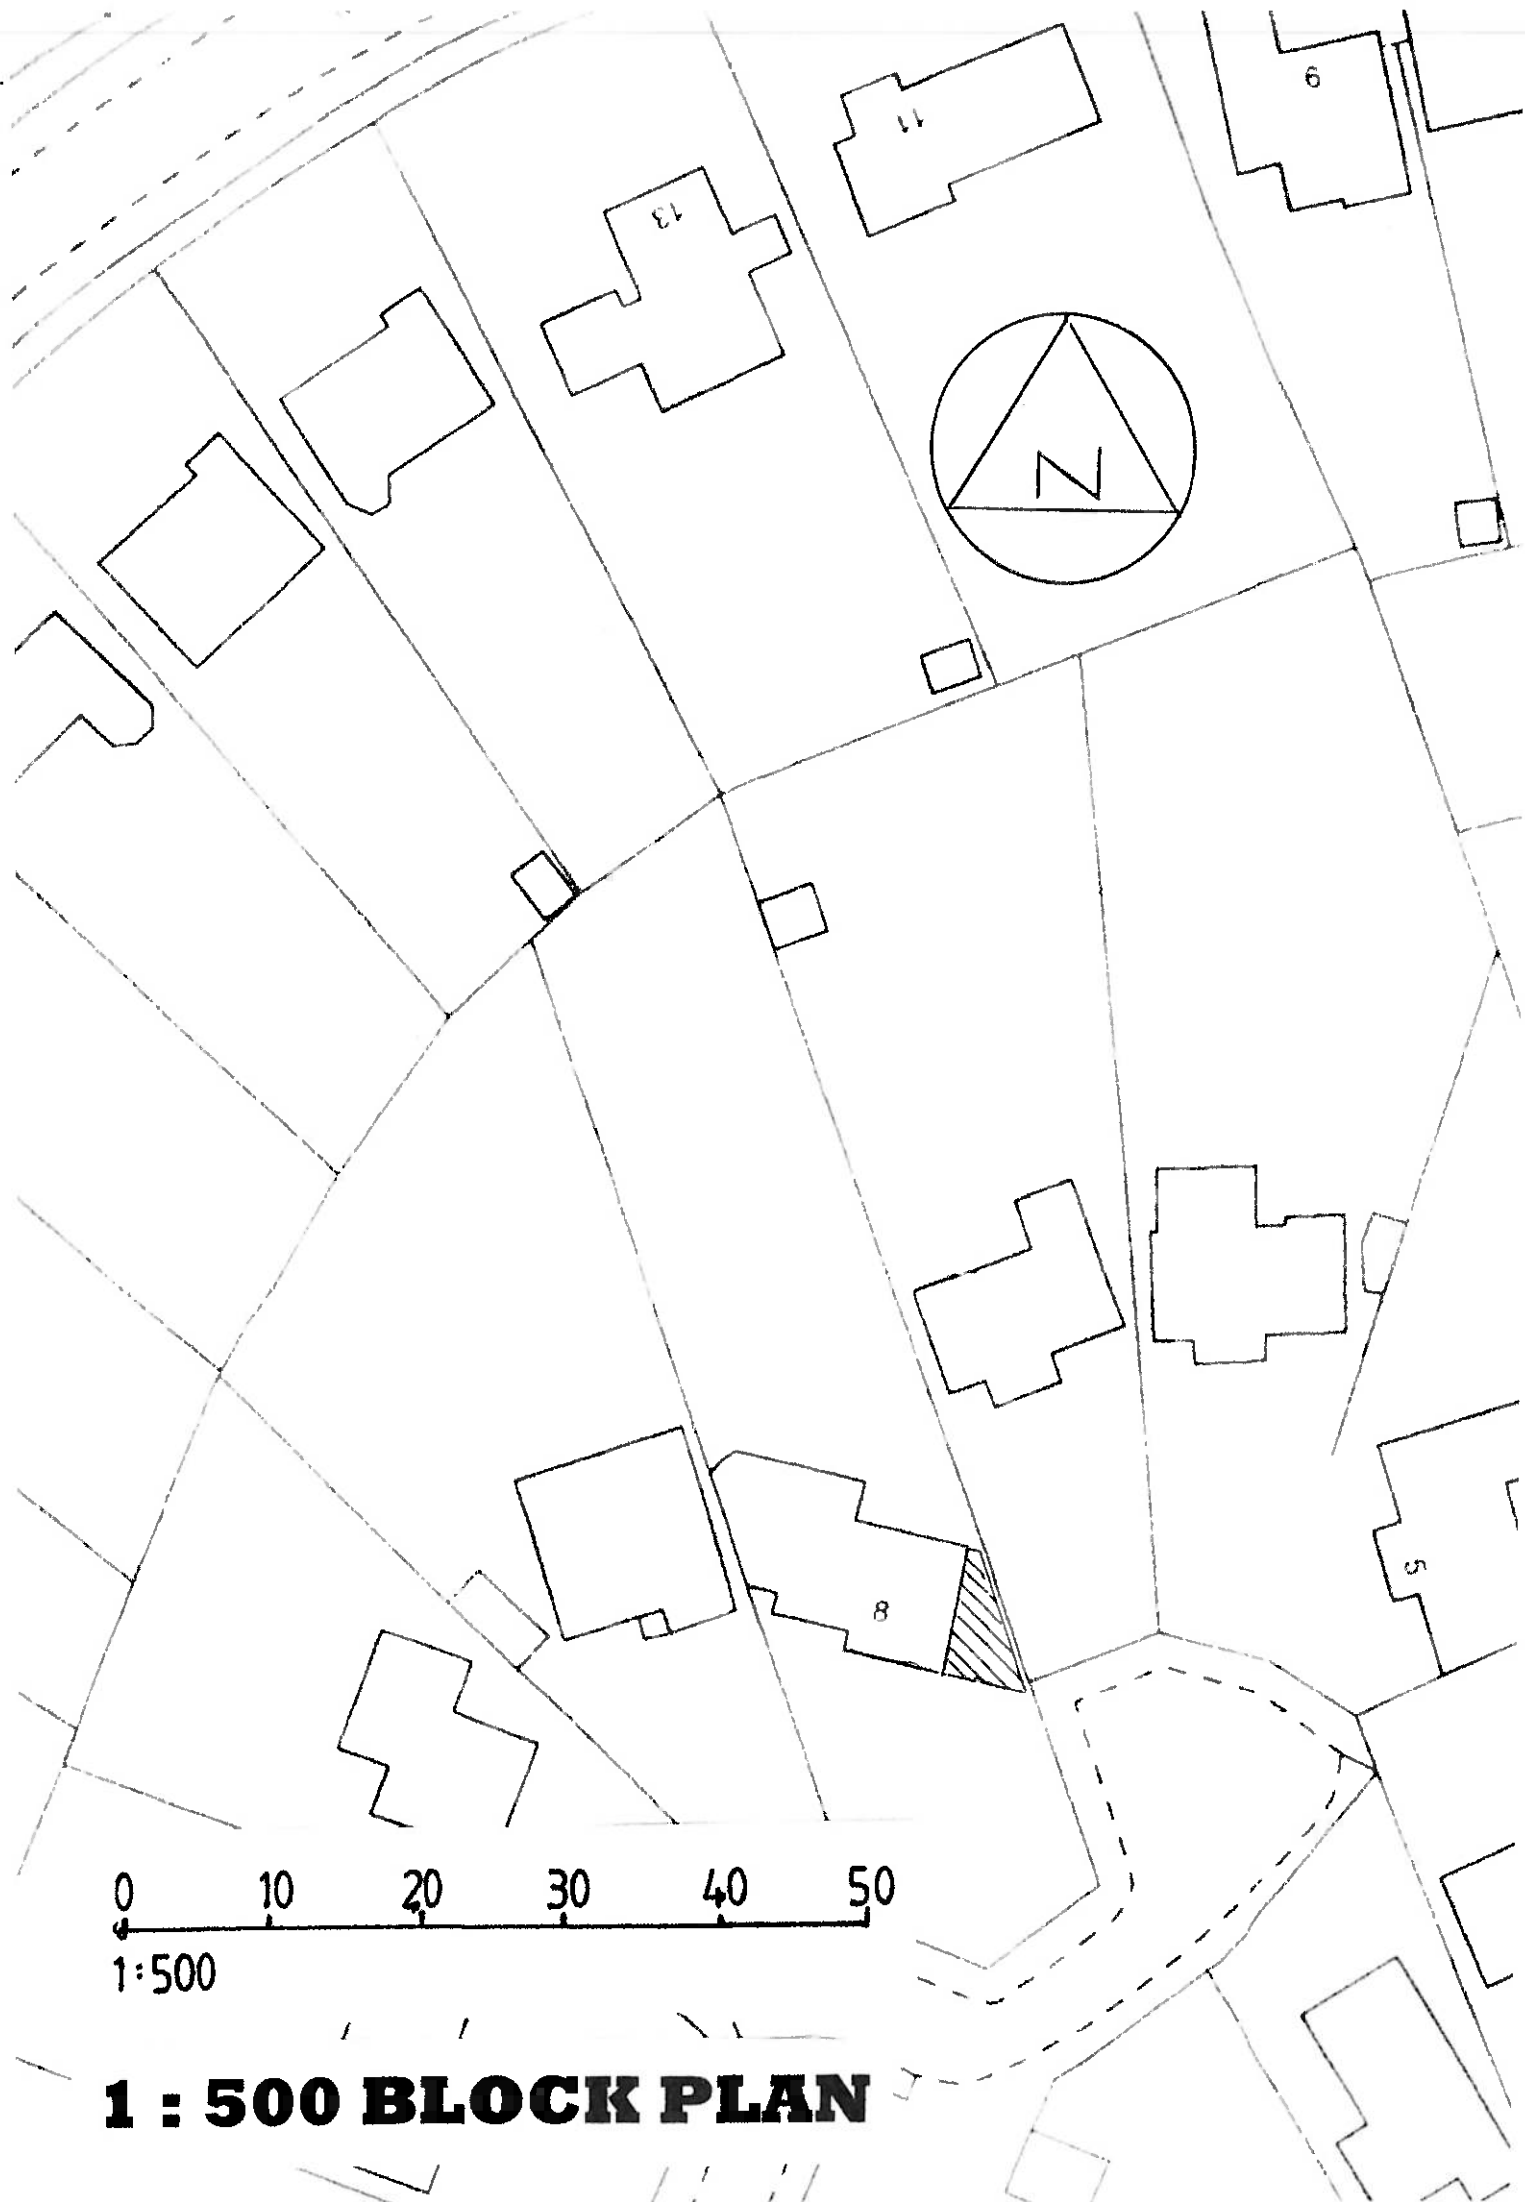

0 10 20 30 40 50
1:500

1 : 500 BLOCK PLAN