
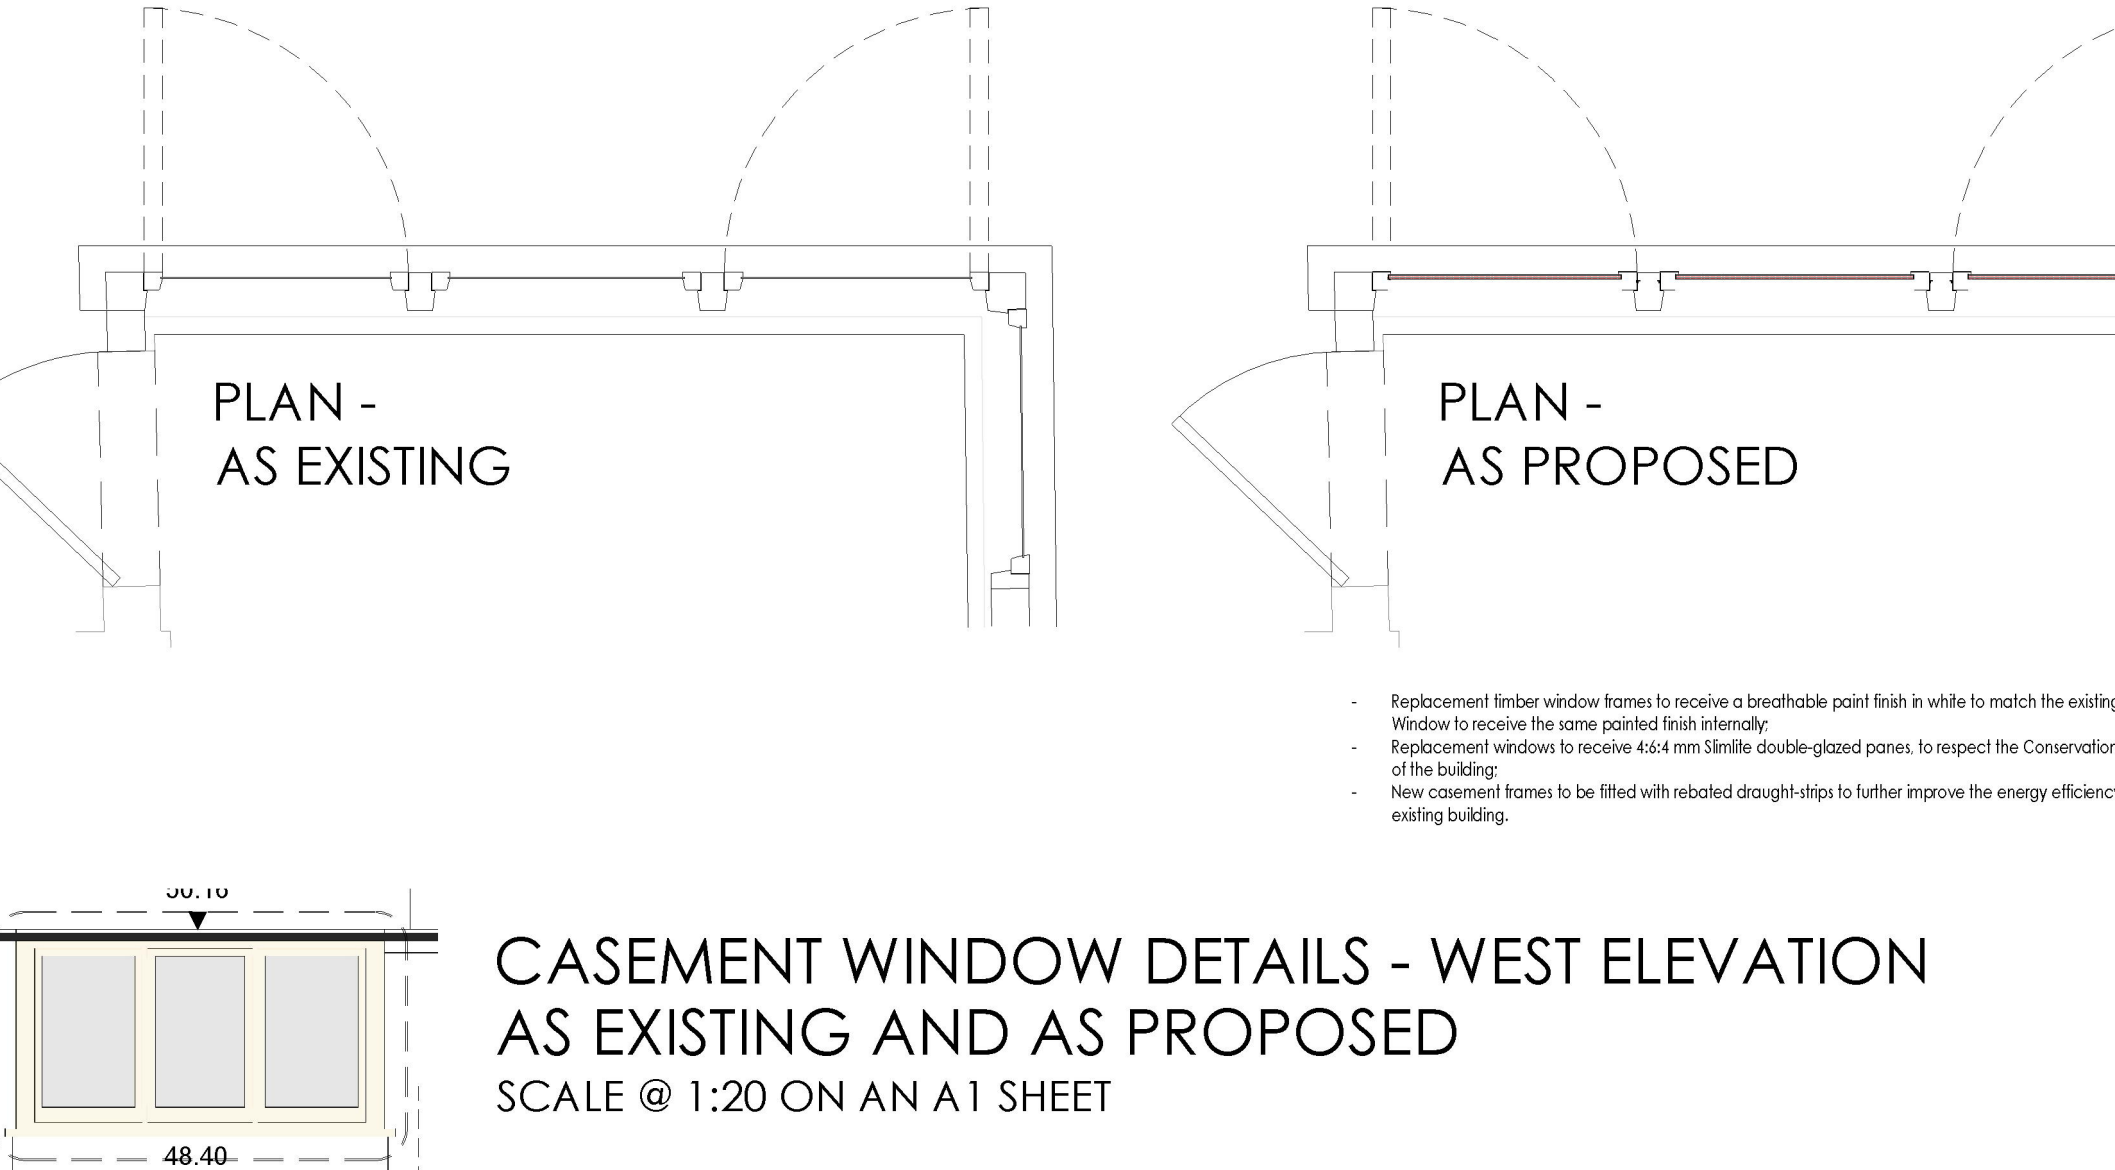


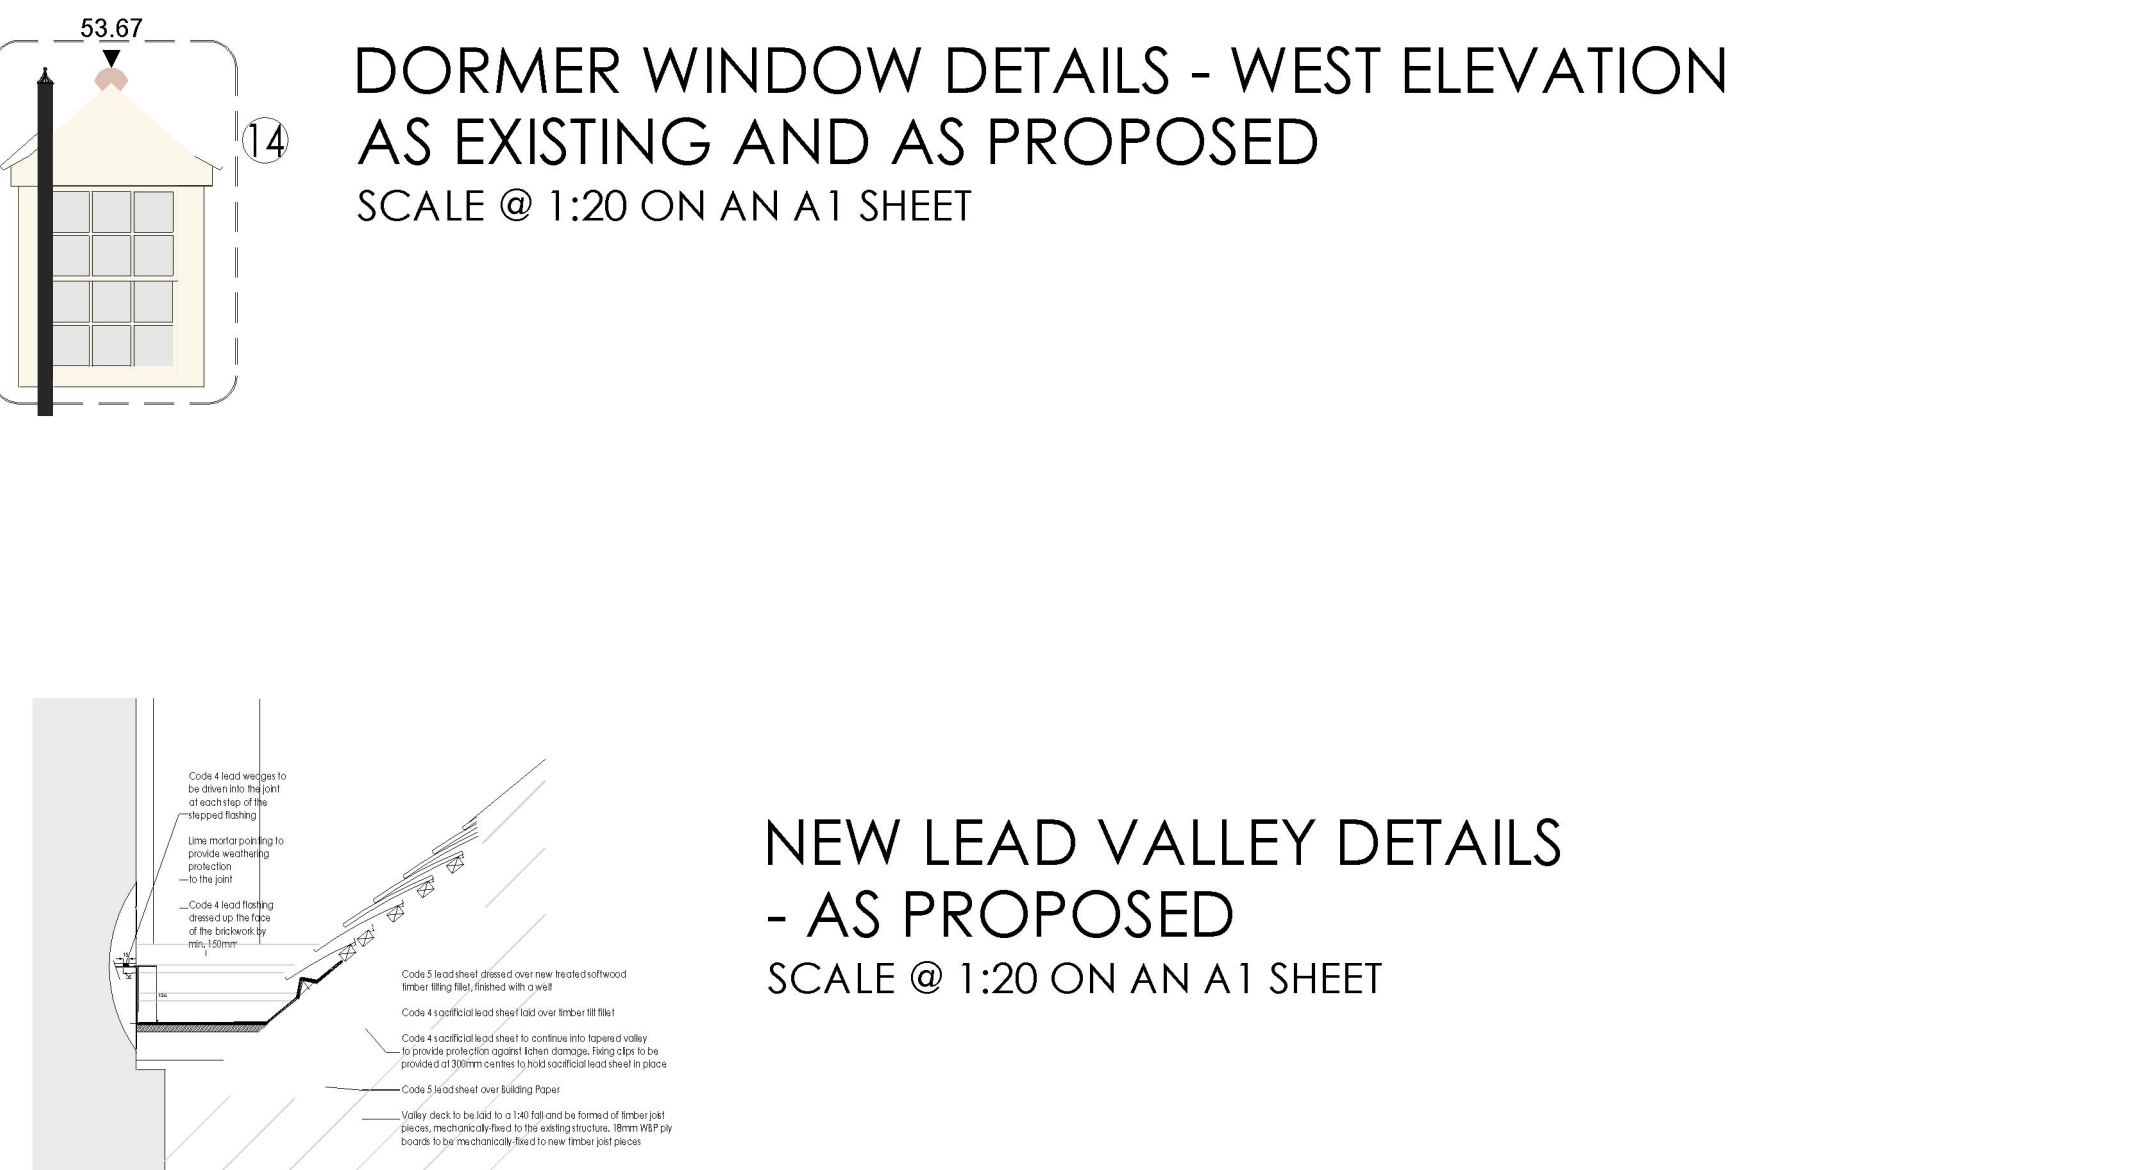

PLANNING

 **gould baxter**

2 Lucastes Mews, Paddockhall Road,
Haywards Heath,
West Sussex, RH16 1HE
(01444) 452604
hh@gouldbaxter.co.uk
www.gouldbaxter.co.uk

NOTES.

DO NOT SCALE OFF THIS DRAWING UNLESS FOR PLANNING PURPOSES.

CHECK ALL DIMENSIONS ON SITE BEFORE ANY WORK IS COMMENCED.

ALL GOODS MATERIALS AND WORKMANSHIP MUST CONFORM WITH CURRENT BUILDING REGULATIONS, BRITISH STANDARDS AND CODES OF PRACTICE.

COPYRIGHT OF THIS DRAWING IS RETAINED BY GOULD PROPERTY CONSULTANTS LLP T/A GOULD BAXTER AND IT MUST NOT BE REPRODUCED WITHOUT WRITTEN CONSENT.

CLIENT.
Mr. & Mrs. R. Shepherd

PROJECT.

83 High Street
Lindfield, West Sussex
RH16 2HN

DRAWING.

Joinery Details - Sheet 2
As Proposed

DATE. 18.07.2025	SCALE AT A1. 1:20	DRAWN BY. RH CHECKED BY. MC
JOB NO. GH941	DRAWING NO. PL.007	REV. A

