



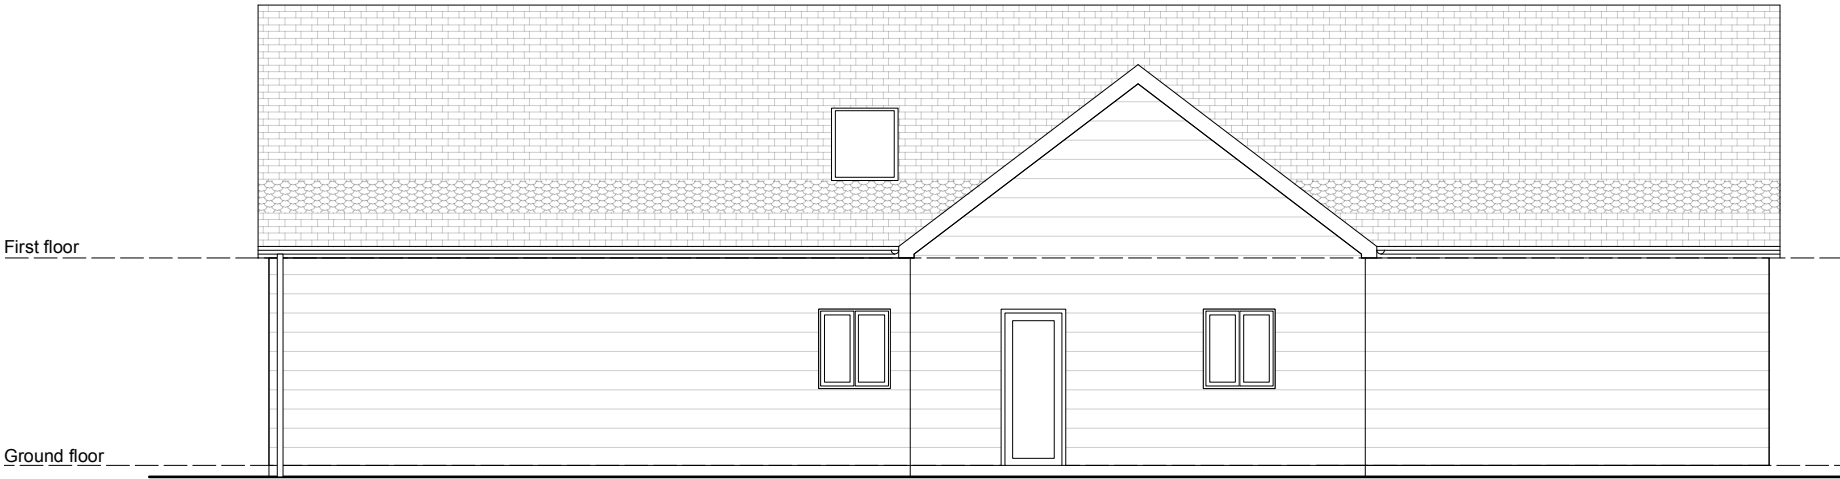


North elevation
1:100@A3



South elevation
1:100@A3

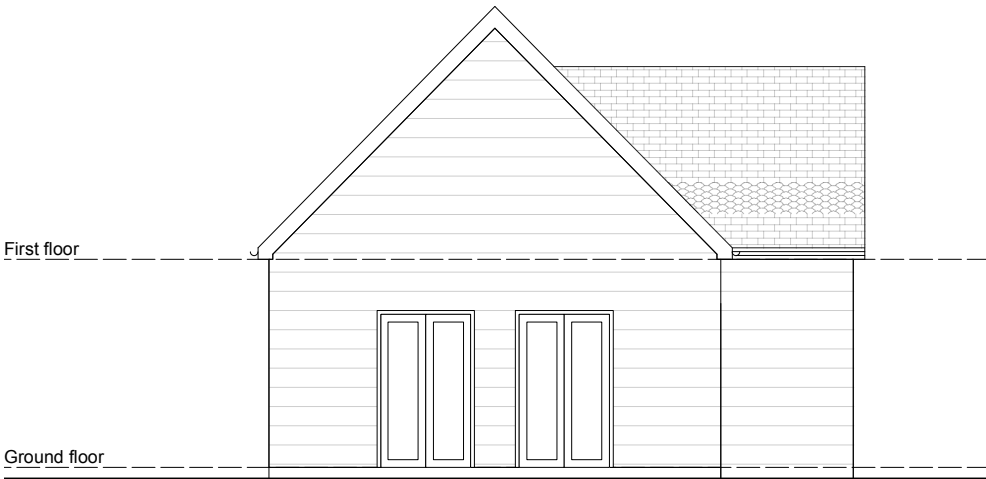

West elevation
1:100@A3

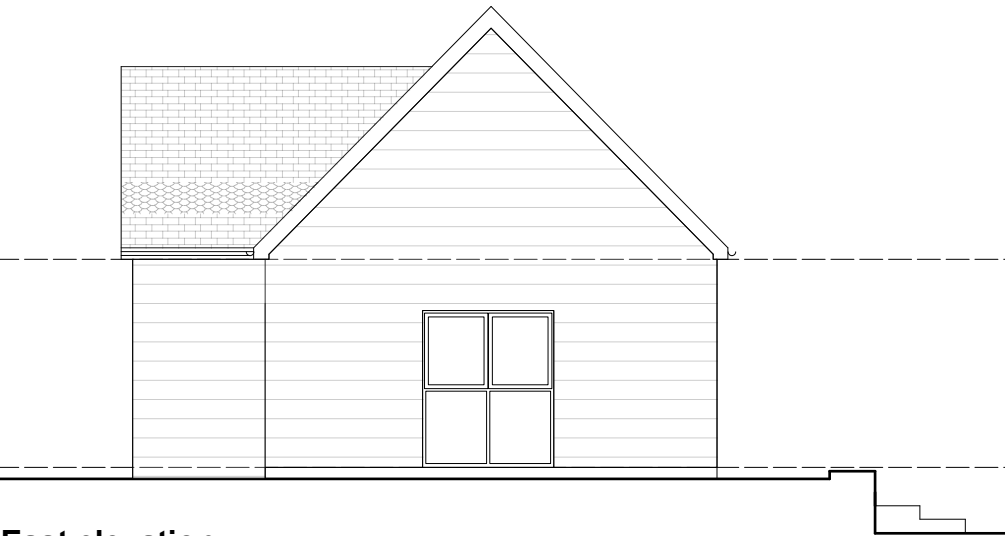

East elevation
1:100@A3



GENERAL NOTES
USE FIGURED DIMENSIONS AND LEVELS ONLY

ALL DIMENSIONS TO BE CHECKED ON SITE AND DISCREPANCIES TO BE REPORTED IMMEDIATELY TO THE ARCHITECT

FOR STRUCTURAL DIMENSIONS AND SETTING OUT SEE THE STRUCTURAL ENGINEERS DRAWINGS

ALL INFORMATION SUBJECT TO STATUTORY APPROVALS BEING OBTAINED

INFORMATION NOT TO BE USED OTHER THAN AS DEFINED BY THE DRAWING STATUS

SPECIFIC NOTES:

Rev	Date	Description	App



Client

Sarah Hinken

The Old Dairy
Marchants Close
Hurstpierpoint
BN6 9UZ

Project

The Old Dairy
Marchants Close
Hurstpierpoint

Title

Existing elevations

Project No.	Scale	Date
2513	1:100@A3	16.06.2025
Issue status		
Information		

Project No.	Disc.	Zone	Drg set	Serial	Rev.
2513	A	Z	02	150	