

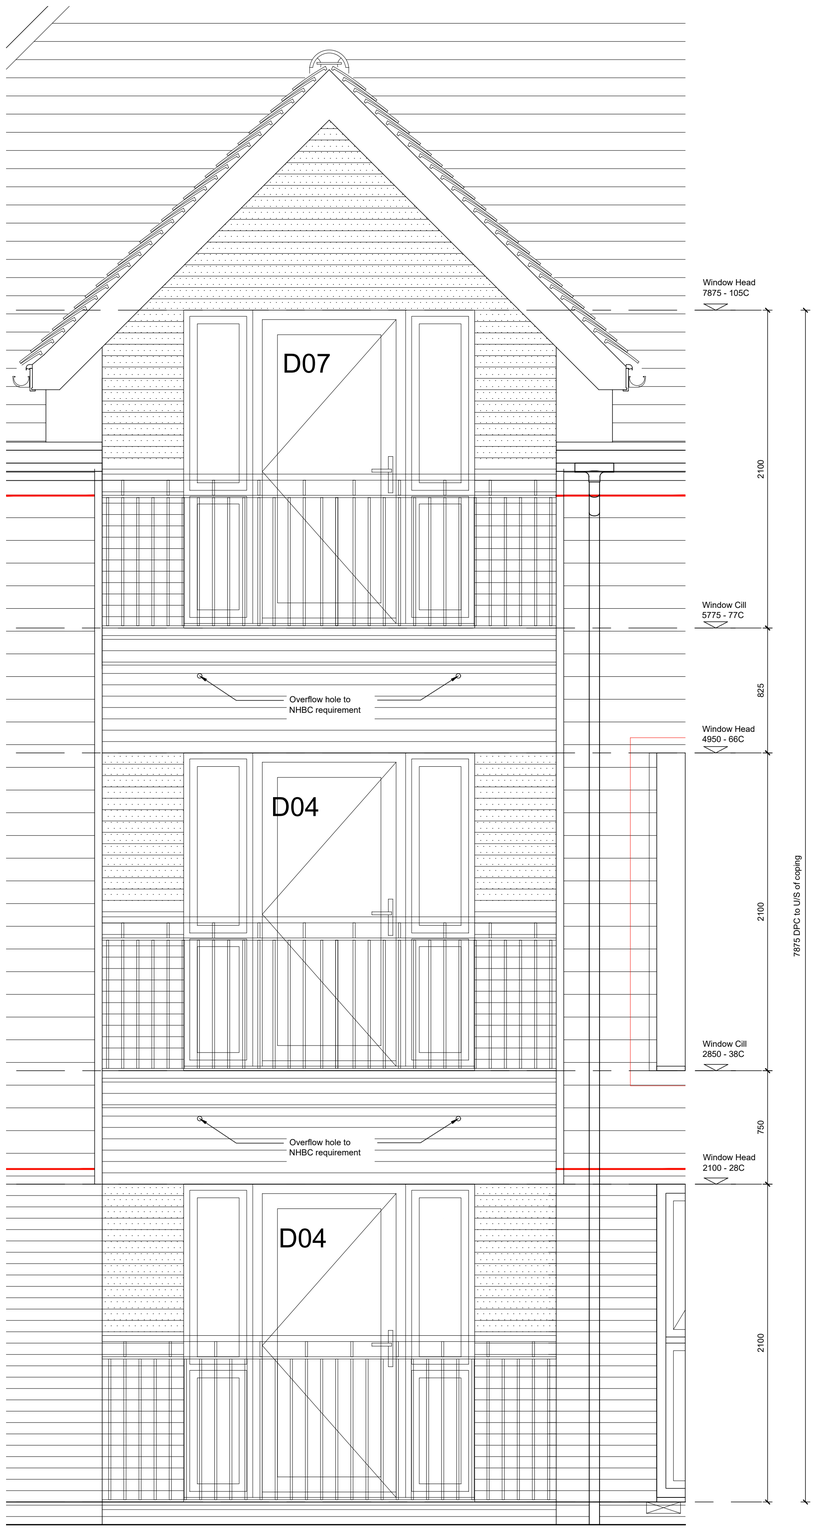



TYPICAL BALCONY ELEVATION
SCALE 1:20
(Plots 223, 225, 227)

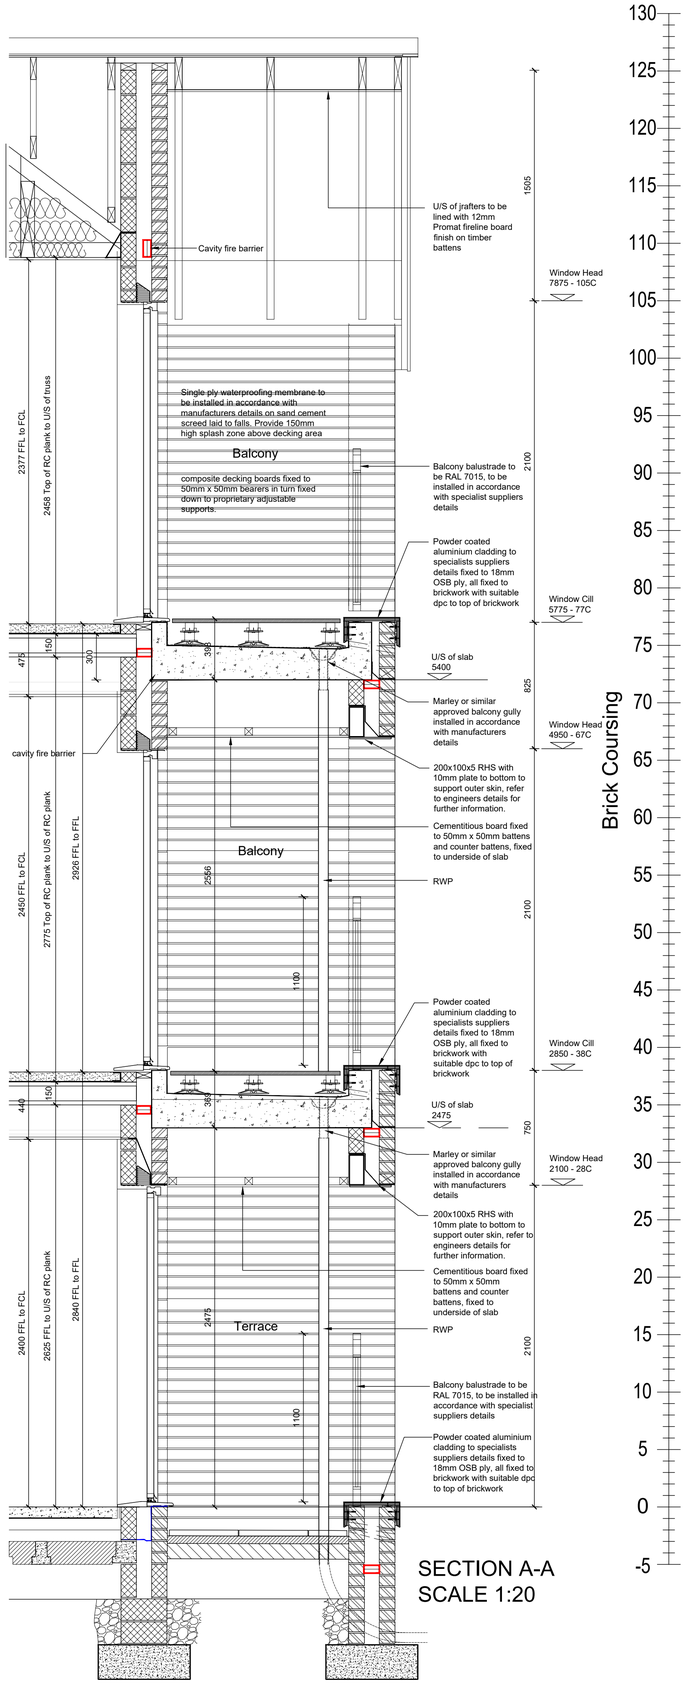


SECTION A-A
SCALE 1:20

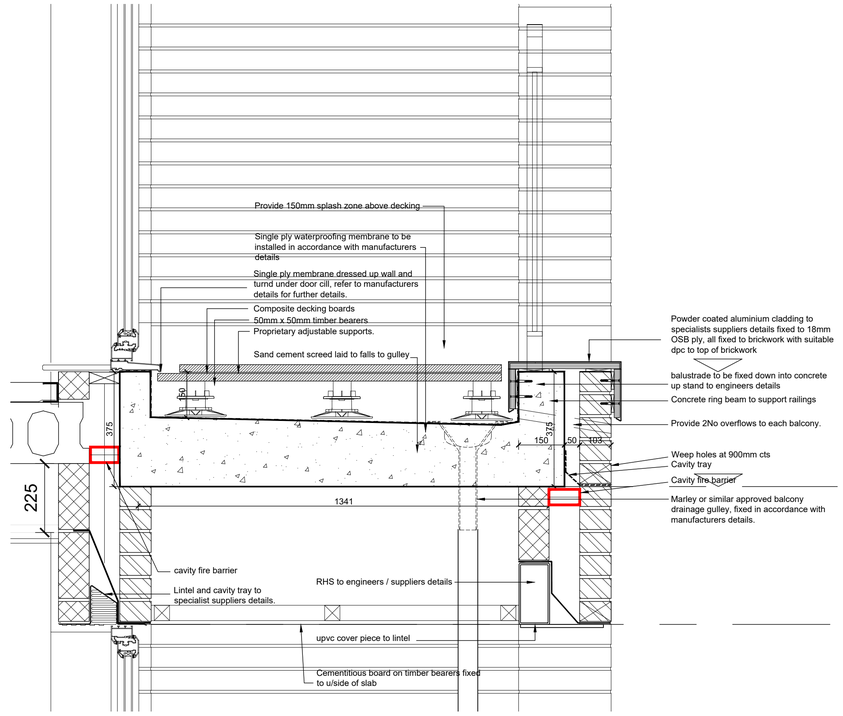

ENLARGED DETAIL THROUGH BALCONY
SCALE 1:10

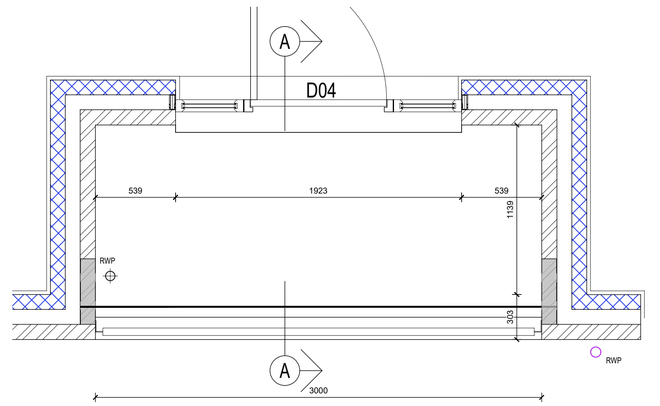

TYPICAL BALCONY PLAN
SCALE 1:20
(Plots 223, 225)

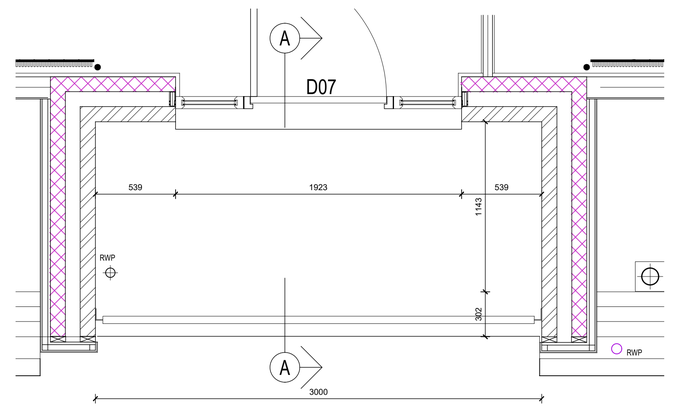

TYPICAL BALCONY PLAN
SCALE 1:20
(Plots 227)

Rev	Date	Amendment	Initials
C1	13.04.23	Construction issue	SB

Bellway

Project:
NORTHERN ARC
BURGESS HILL

Client:
BELLWAY SOUTH LONDON

Drawing:
BALCONY DETAILS BLK 13
TYPICAL PLANS,SECTIONS AND ELEVATIONS

CONSTRUCTION

Drawing no: 21.1627.985 **Rev:** C1

Scale@A1: 1:20 **Date:** APRIL 23 **Drawn:** AMD **Checked:** SB

FINC ARCHITECTS & DESIGNERS
FINC Architects Ltd
61, New London Road
Chelmsford
Essex
CM2 0ND
T +44 (0)1245 933988
www.fincarchitects.com

Disclaimer:
All dimensions and measurements to be checked on site.
© FINC Architects Limited holds the copyright to all the information contained within this document and their written consent must be obtained before copying or using the data other than for the purpose it was originally supplied.
Do not scale from this drawing.