
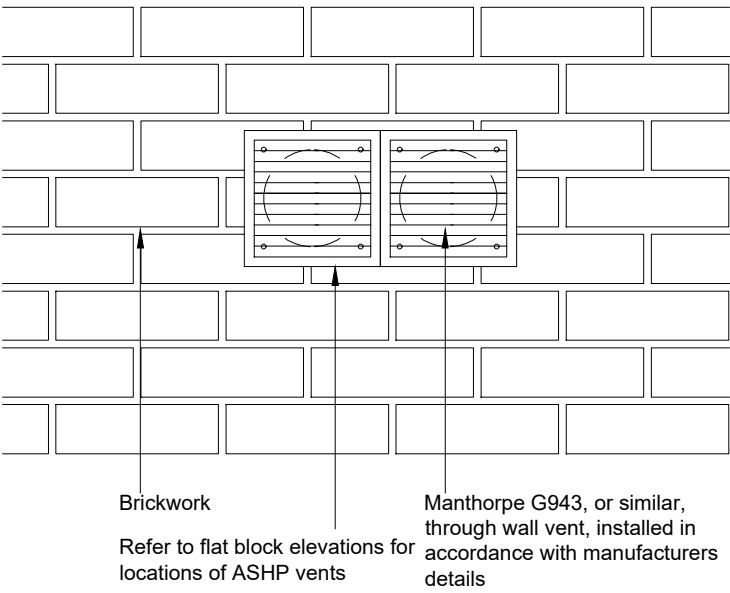


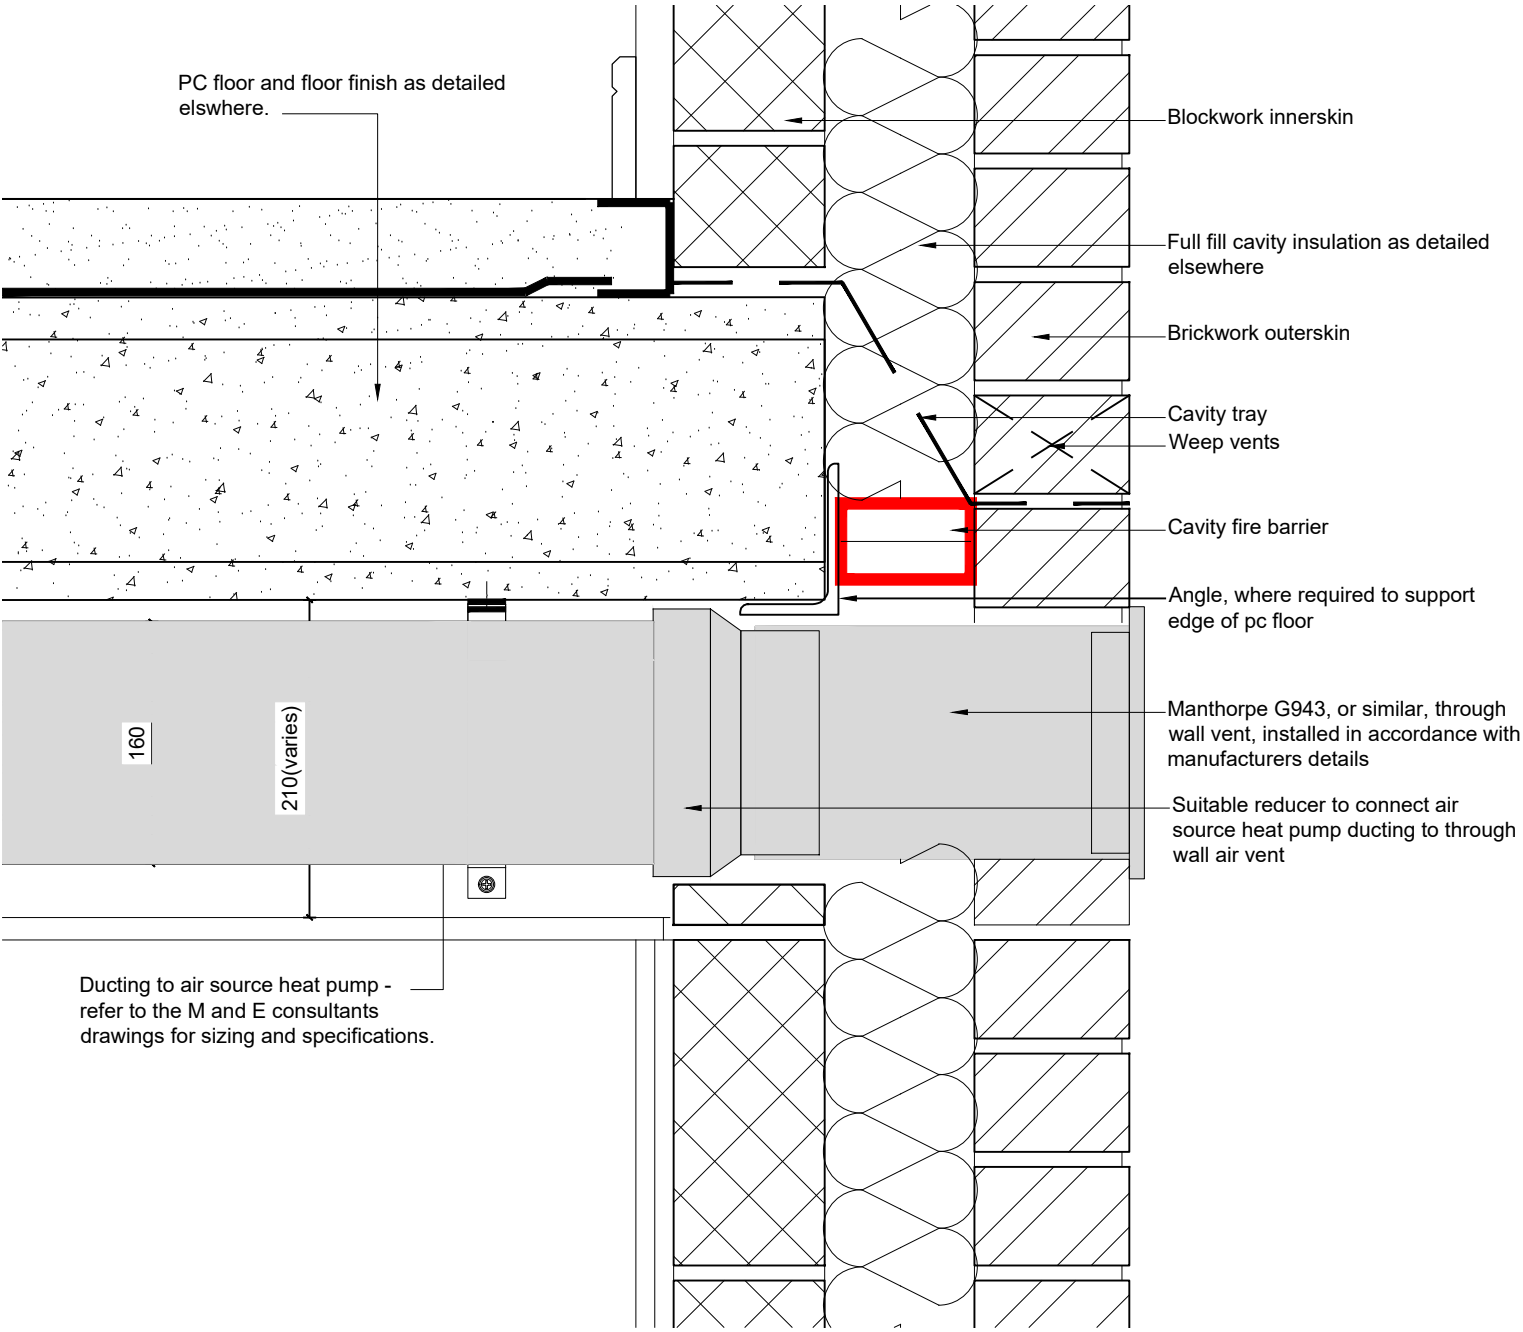

ELEVATION OF ASHP WALL VENTS
SCALE 1:10

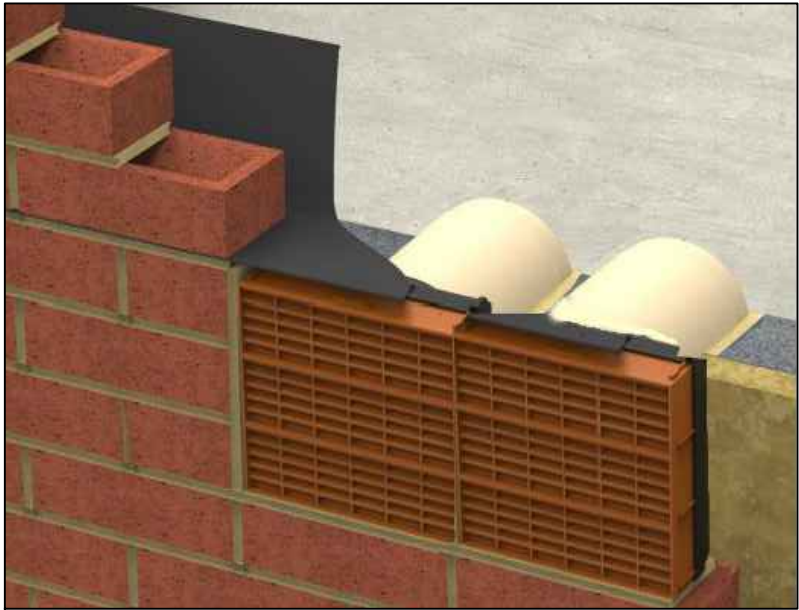


IMAGE OF THROUGH WALL VENT
NTS

C1	10.04.24	CONSTRUCTION ISSUE	SB
Rev	Date	Amendment	Initials



Project:
**BURGESS HILL
SUSSEX**

Client:
BELLWAY SOUTH LONDON

Drawing:
FLAT DETAILS
TYPICAL AIR SOURCE HEAT PUMP VENT

Drawing no:	Rev:
21.1627.956	C1

Scale@A31:5,1:10	Date:	APRIL 2024	Drawn:	SB	Checked:	SB
------------------	-------	------------	--------	----	----------	----



FINC Architects Ltd
61, New London Road
Chelmsford
Essex
CM2 0ND
T +44 (0)1245 933988
www.fincarchitects.com

Disclaimer: All dimensions and measurements to be checked on site.
© FINC Architects Limited holds the copyright to all the information contained within this document and their written consent must be obtained before copying or using the data other than for the purpose it was originally supplied.
Do not scale from this drawing.

CONSTRUCTION