



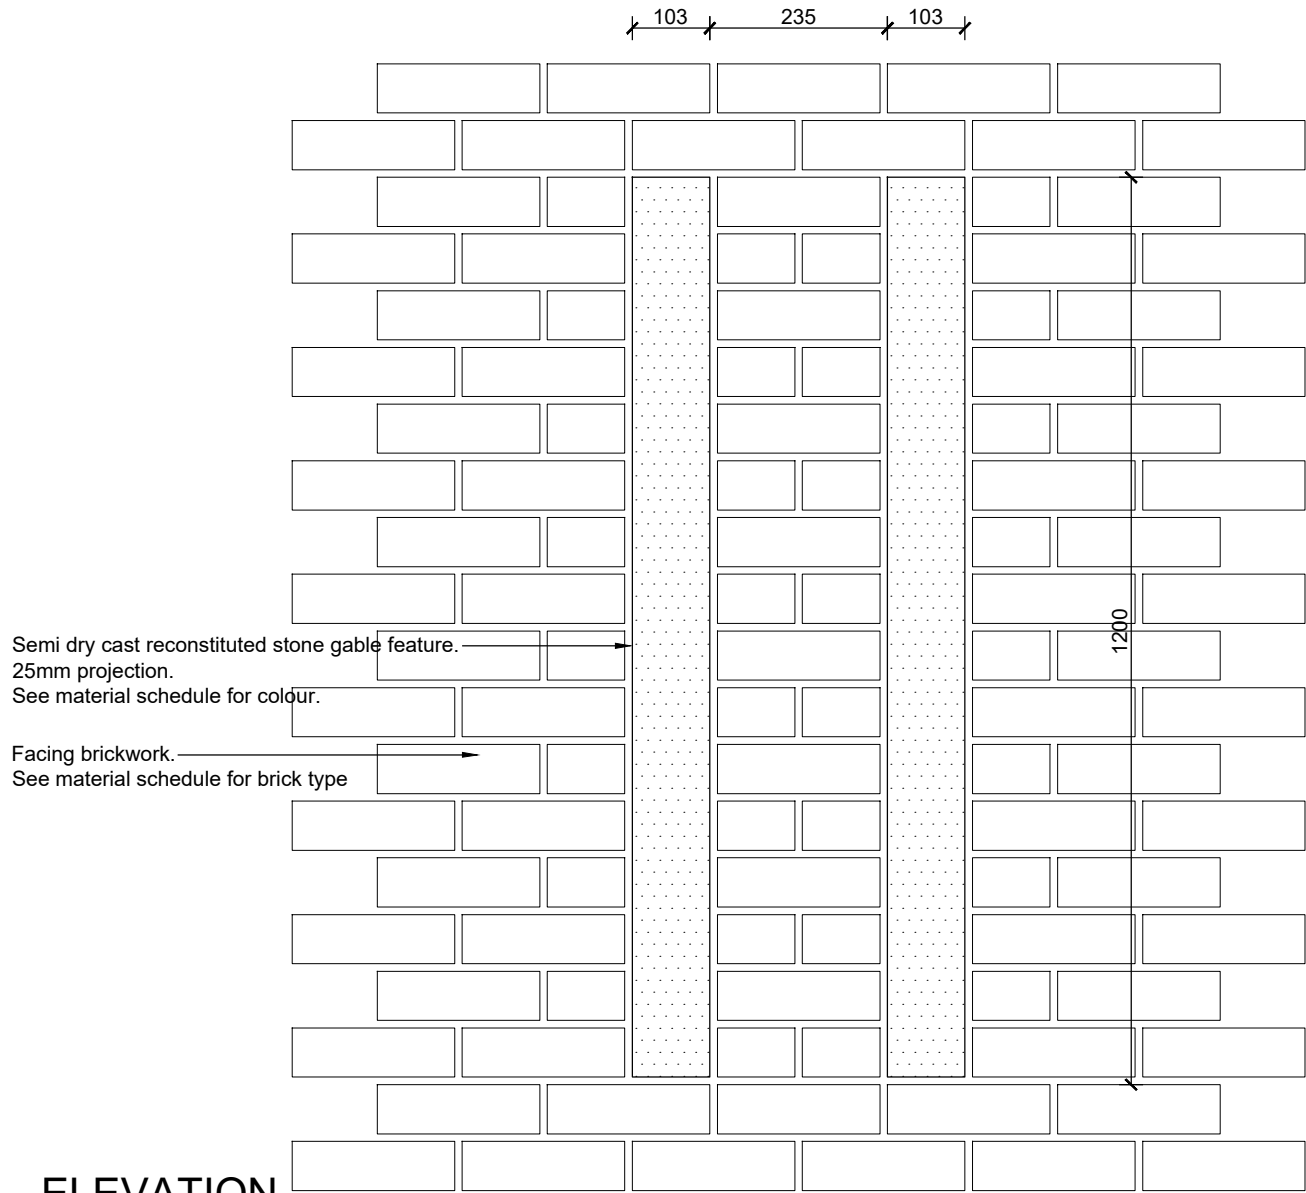

ELEVATION

Scale 1:10
APARTMENT BLOCKS 1, 2, 3, 5, 6, 8, 9, 11, 12

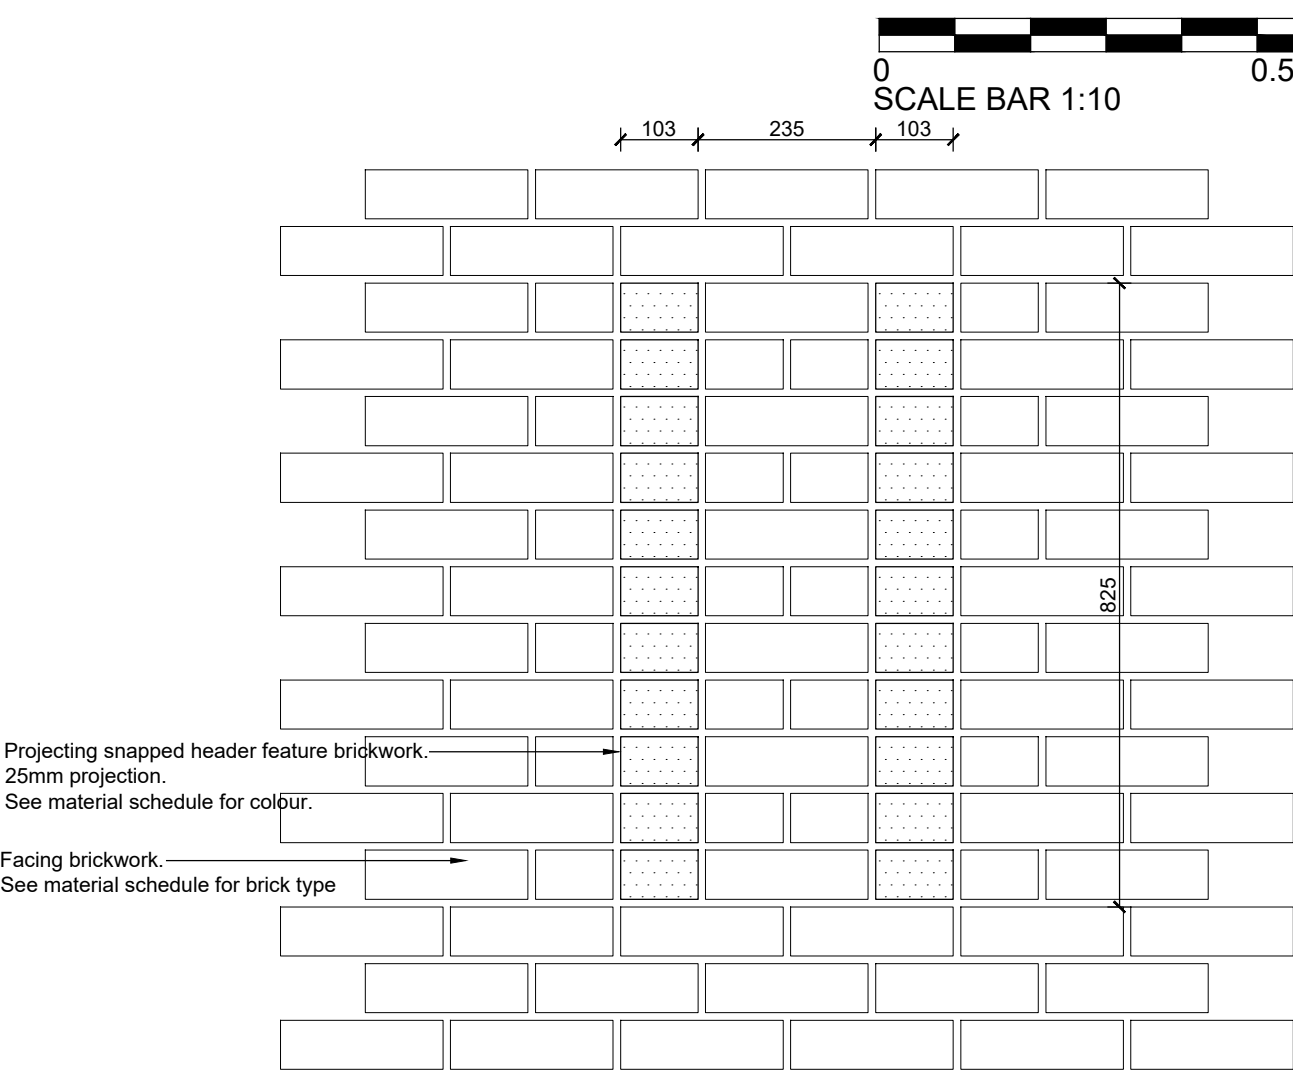

ELEVATION

Scale 1:10

House Type- LYMNER
Plot No.s- 87, 100 & 101

House Type- MILLWRIGHT
Plot No.s- 68



House Type- PLOUGHWRIGHT
Plot No.s- 48, 112, 213

House Type- POTTER
Plot No.s- 12, 13, 70

House Type- REEDMAKER
Plot No.s- 38, 74, 78, 81, 207, 229, 246


House Type- SLATER
Plot No.s- 212

House Type- TILLMAN
Plot No.s- 41, 44, 45

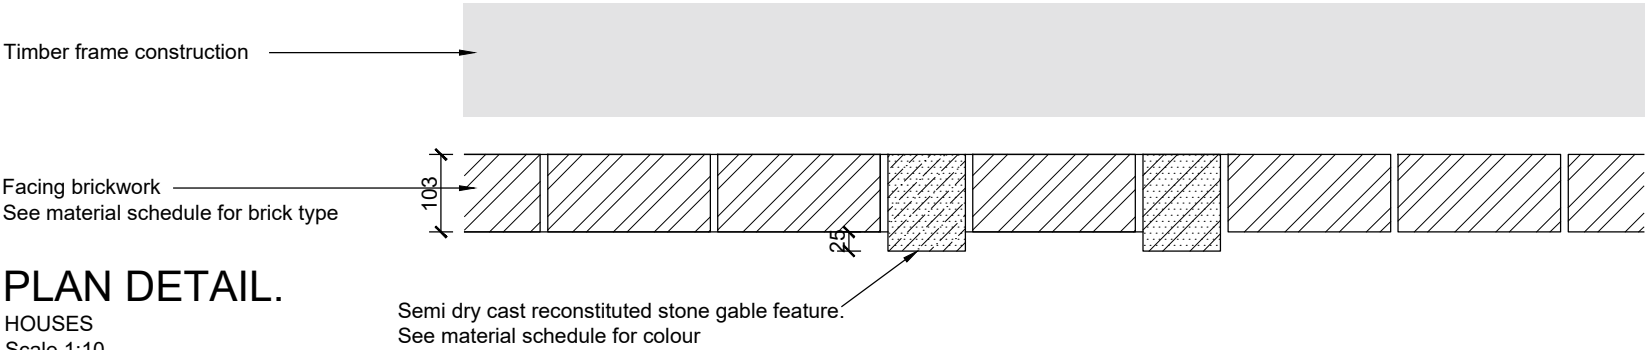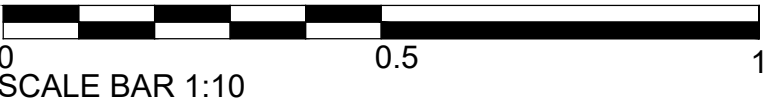

PLAN DETAIL.

HOUSES
Scale 1:10

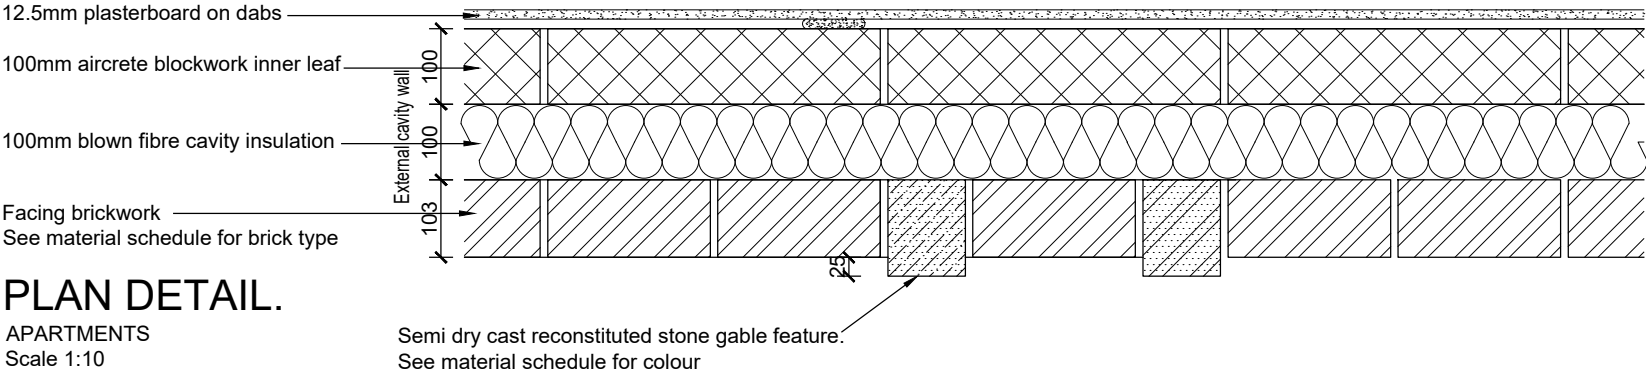

PLAN DETAIL.

APARTMENTS
Scale 1:10

Rev B	27.10.23	Updated for timber frame plots added.	SB
Rev A	13.09.22	Note for applicable plots	SB
Rev	Date	Amendment	Initials

Project:
BURGESS HILL
SUSSEX

Client:
BELLWAY SOUTH LONDON

Drawing:
PLANNING DETAIL
DETAIL 13- FEATURE BRICKWORK GABEL DETAIL

Drawing no: 21.1627.PL13
Rev: B

Scale@A3: 1:10
Date: AUGUST 2022
Drawn: MH
Checked:



FINC Architects Ltd
61, New London Road
Chelmsford
Essex
CM2 0ND
T +44 (0)1245 933988
www.fincarchitects.com

Disclaimer: All dimensions and measurements to be checked on site.
© FINC Architects Limited holds the copyright to all the information contained within this document and their written consent must be obtained before copying or using the data other than for the purpose it was originally supplied.
Do not scale from this drawing.