


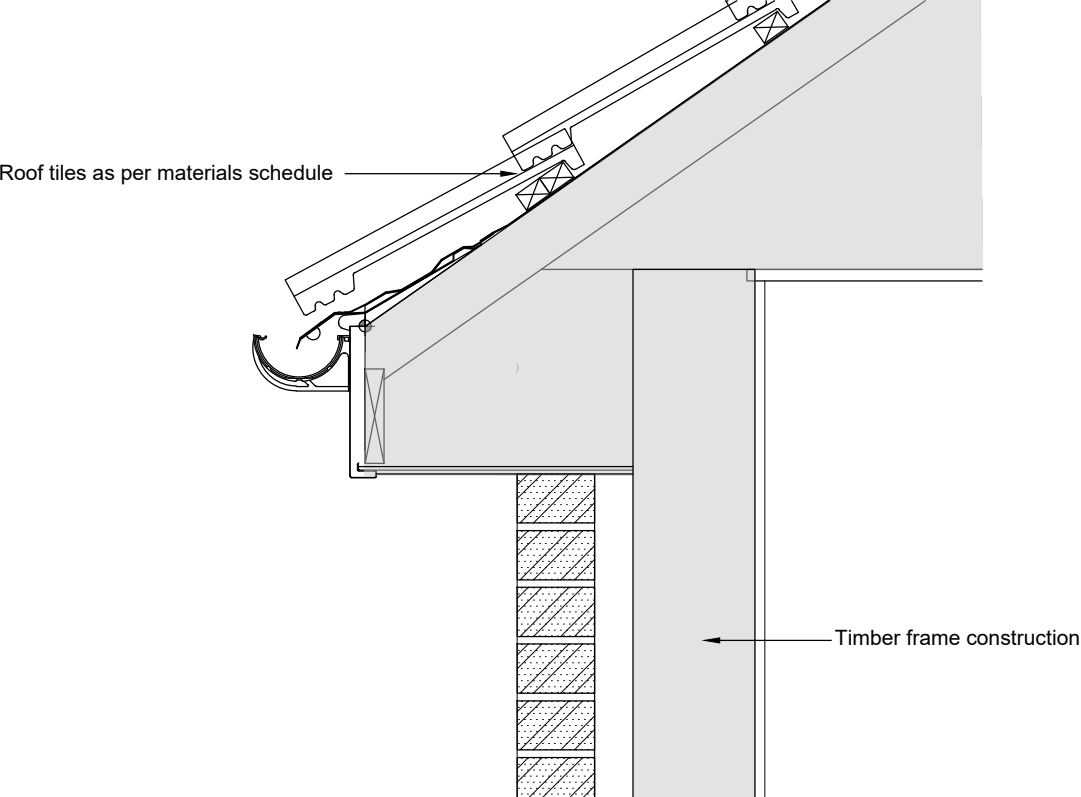


Roof tiles as per materials schedule

Projecting snapped header feature brickwork  
See material schedule for brick type

## SECTION A-A

Scale 1:10


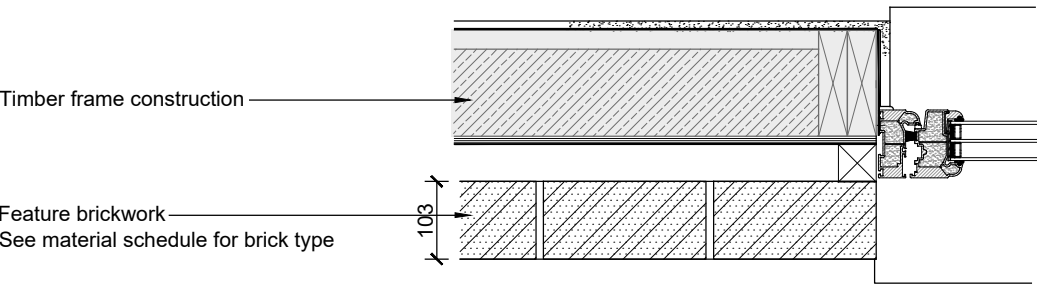


Timber frame construction

Feature brickwork  
See material schedule for brick type

## WINDOW JAMB DETAIL.

Scale 1:10

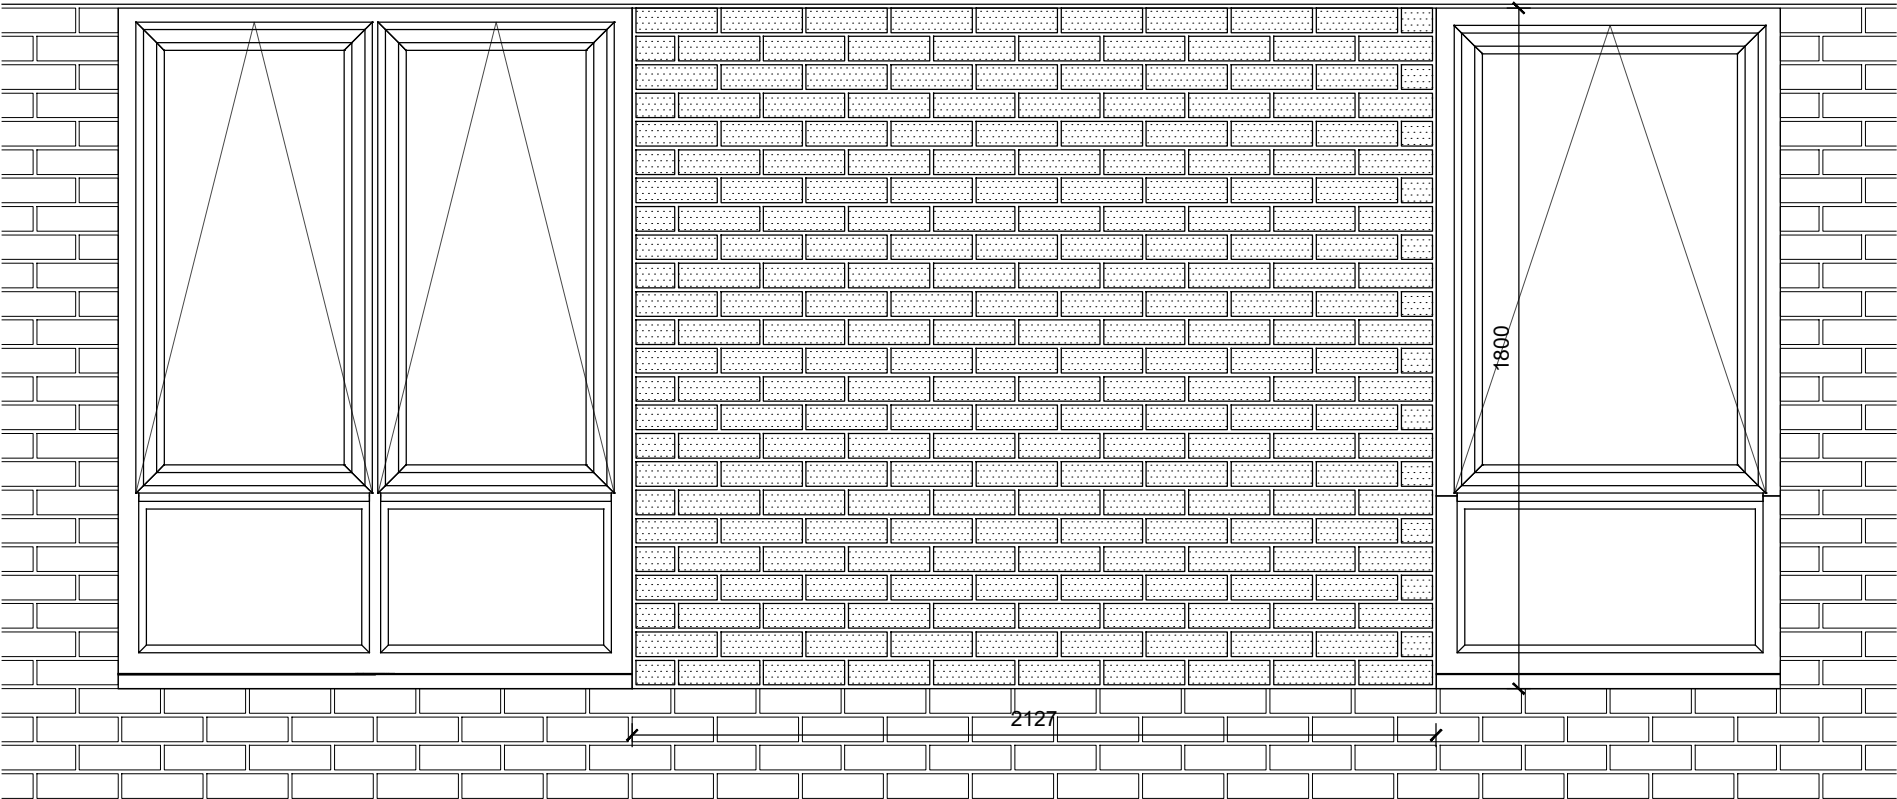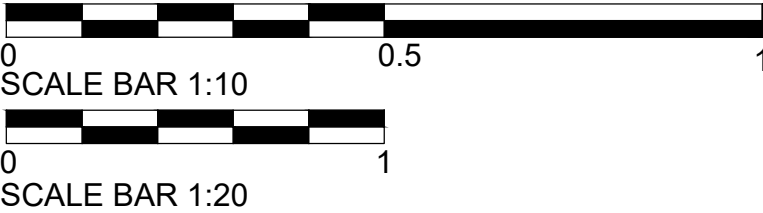

## ELEVATION

Scale 1:20

House Type- DUPLEX  
Plot No.s- 232 & 233

Flush feature brickwork panel between windows.  
Plot colour variations, see Material Schedule for brick type.

| Rev | Date | Amendment | Initials |
|-----|------|-----------|----------|
|-----|------|-----------|----------|

Project:  
**BURGESS HILL**  
**SUSSEX**

Client:  
BELLWAY SOUTH LONDON

Drawing:  
PLANNING DETAIL  
WINDOW DETAILS 47 FEATURE BRICKWORK PANEL

Drawing no: 21.1627.PL47

Scale@A3: 1:10 Date: AUGUST 2023 Drawn: MH Checked:

**FINC**  
ARCHITECTS & DESIGNERS

FINC Architects Ltd  
61, New London Road  
Chelmsford  
Essex  
CM2 0ND  
T +44 (0)1245 933988  
www.fincarchitects.com

**Disclaimer:** All dimensions and measurements to be checked on site.  
© FINC Architects Limited holds the copyright to all the information contained within this document and their written consent must be obtained before copying or using the data other than for the purpose it was originally supplied.  
Do not scale from this drawing.