



Single storey extension to be removed (shown dashed)


Proposed single storey extension

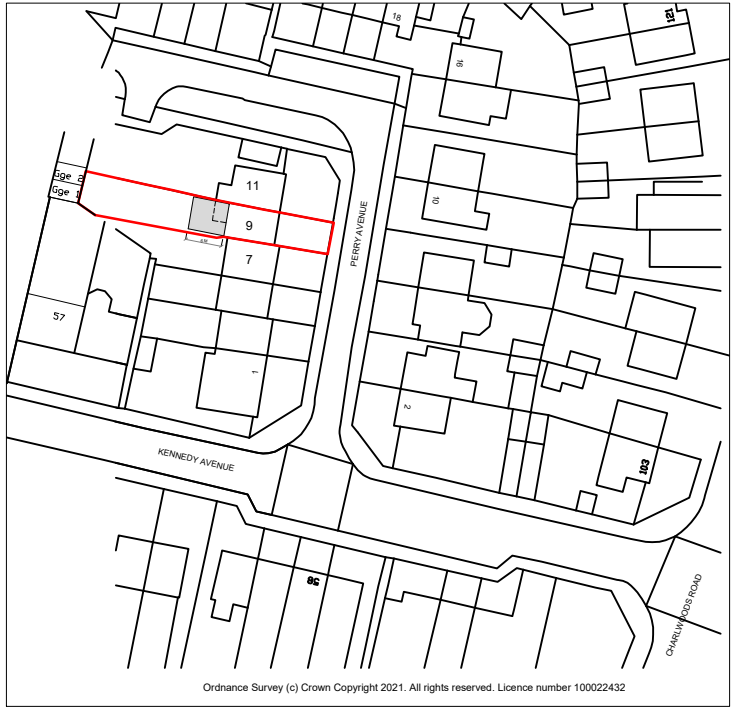

Location Plan

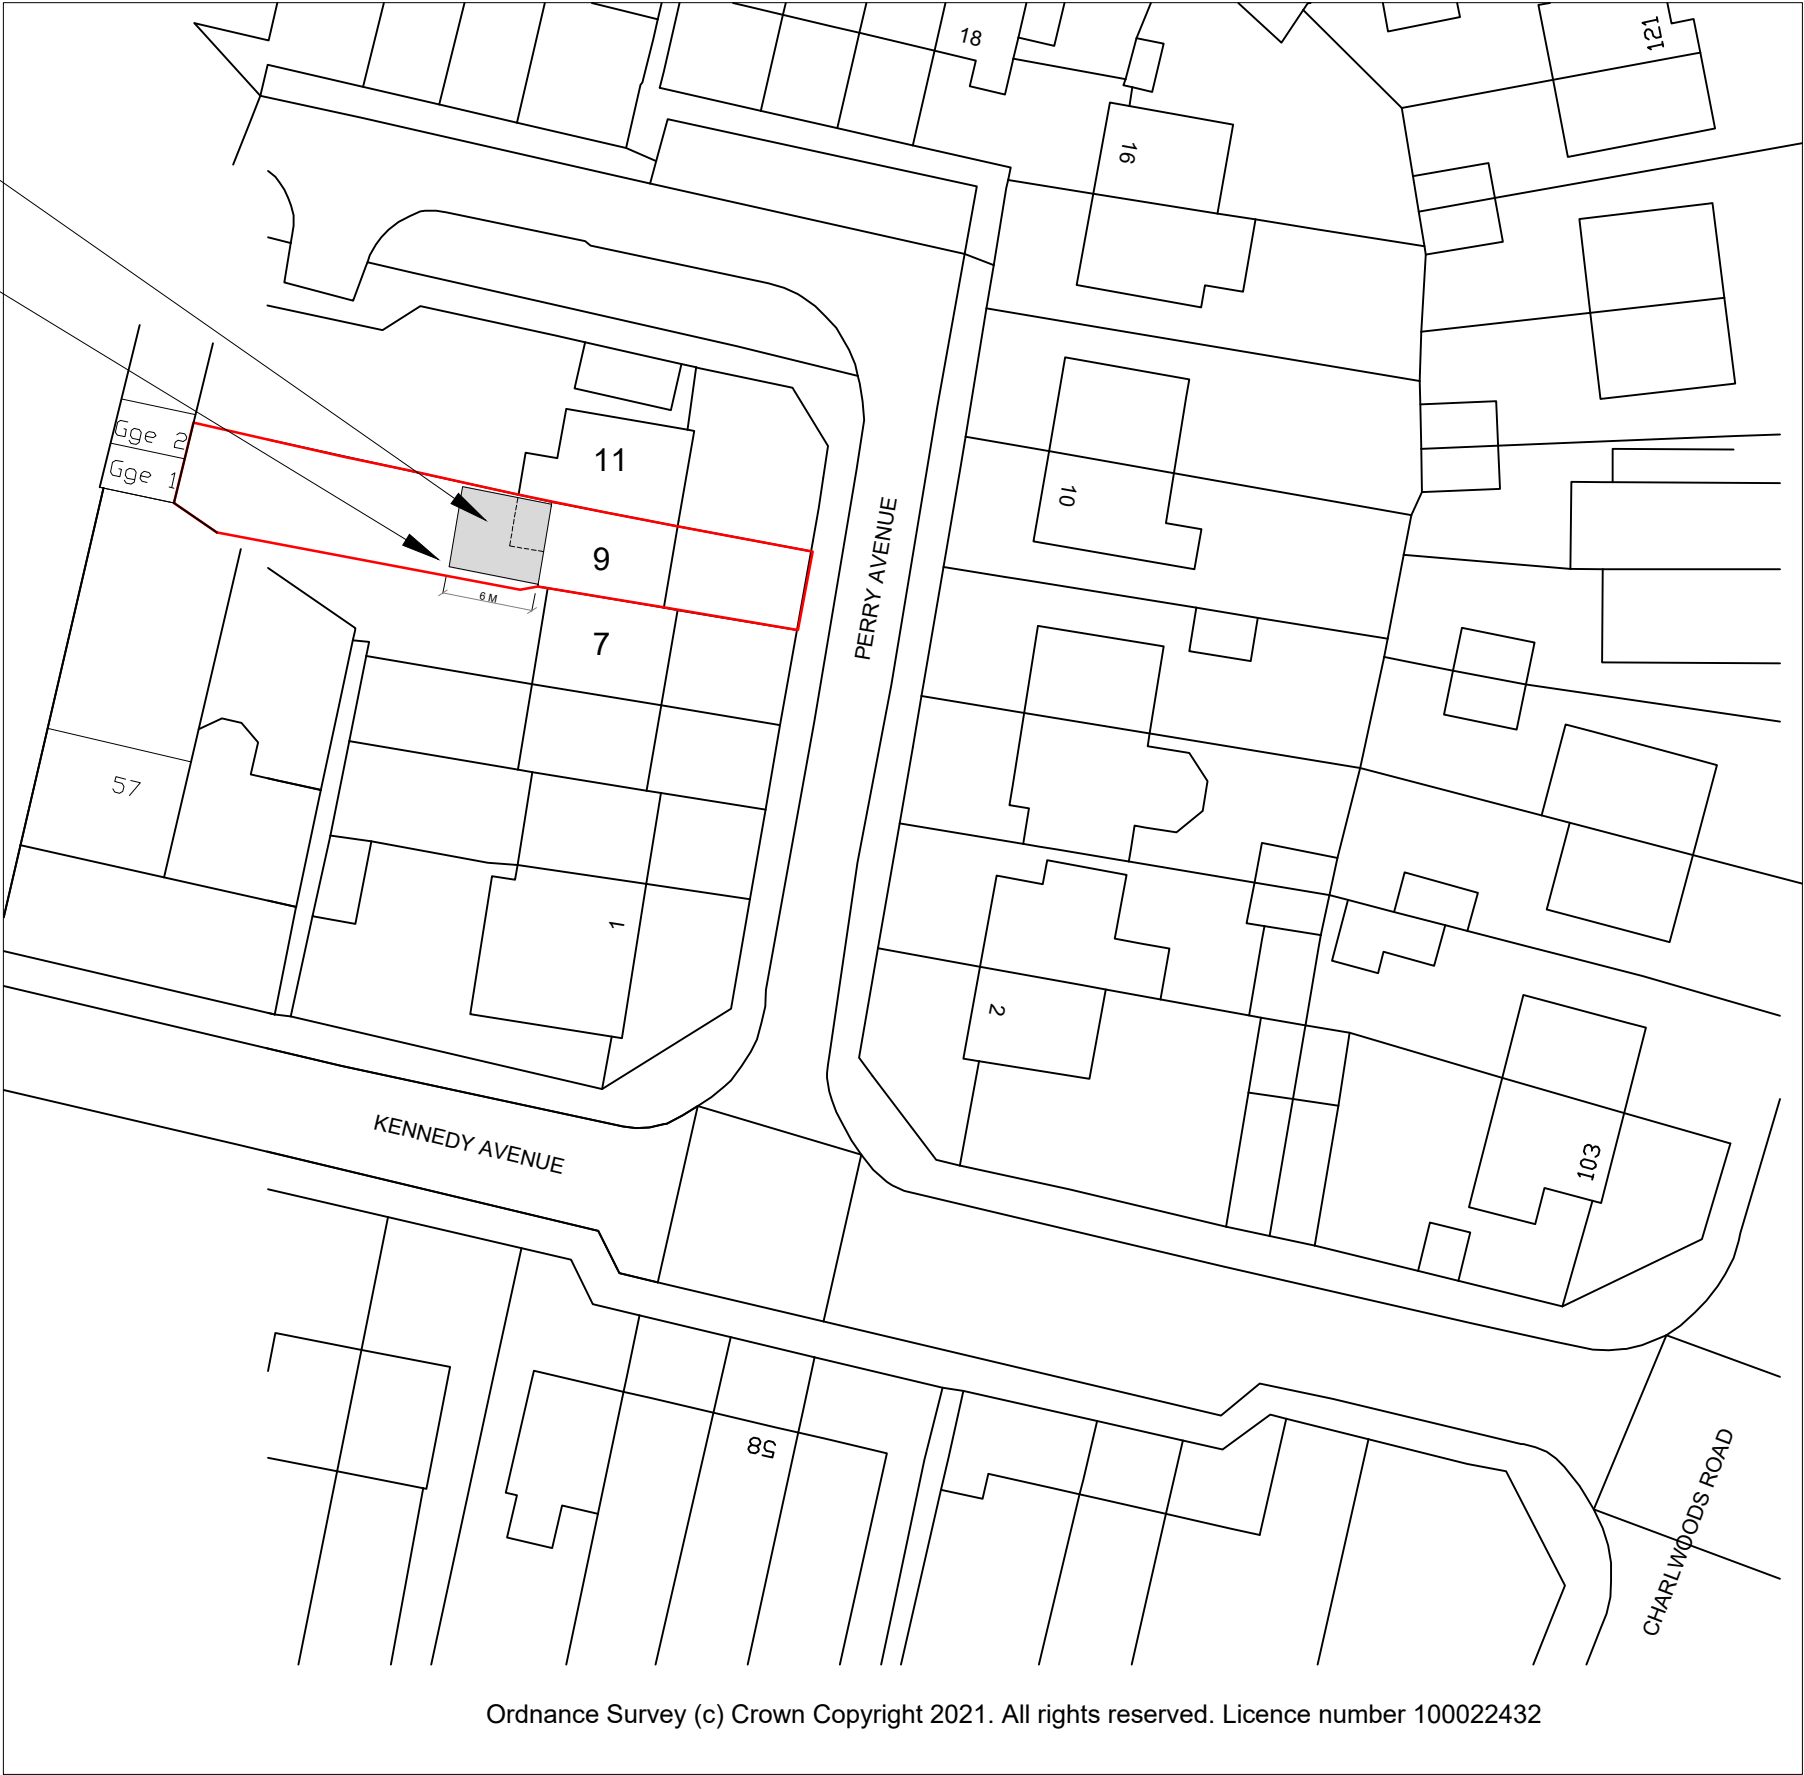

Block Plan

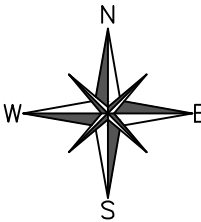



A.D. ARCHITECTURAL DESIGN LTD
www.adarchitectural.com Email: tony@adarchitectural.com Tel: 01342 825354

Rev.	Description	Date

Project. 9 Perry Avenue,
East Grinstead,
RH19 2DJ

Drawing Title
Location and Block Plan
AS PROPOSED

Drawing No. 9PA_PLNG_01 Rev.

Issue Date: 8th Sept 26 Scale 1:500 & 1:1250 at A3