


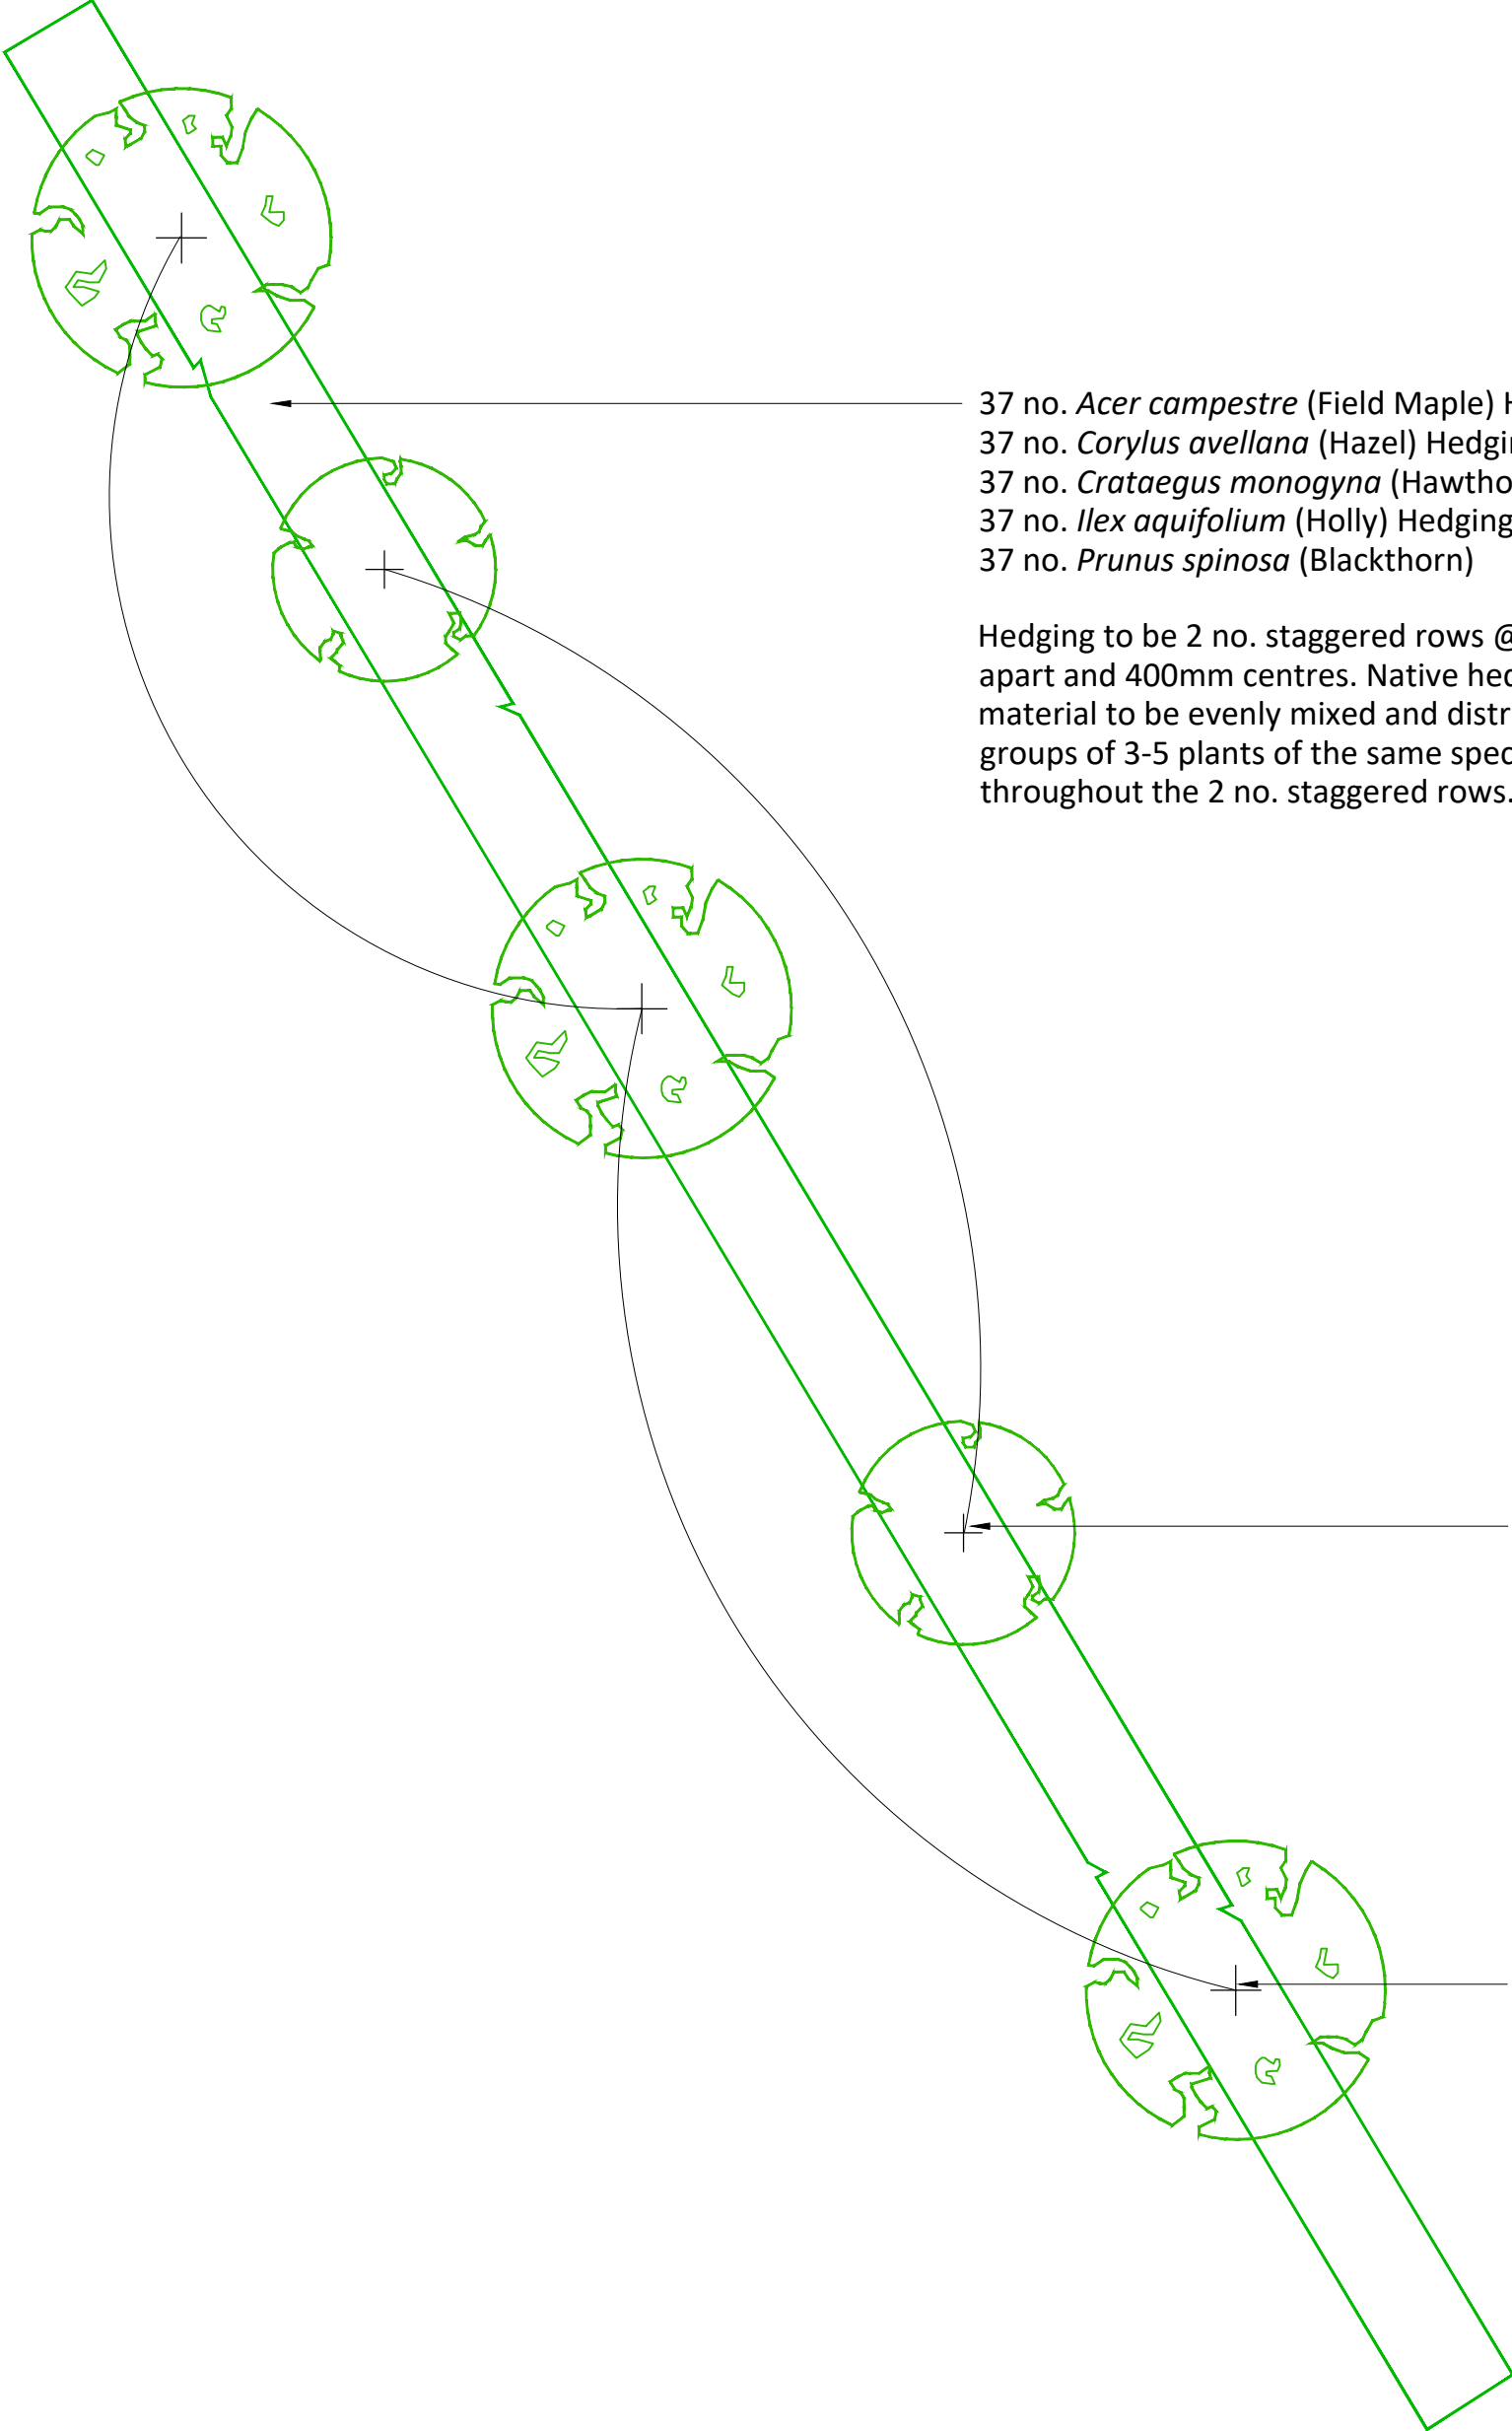


37 no. *Acer campestre* (Field Maple) Hedging;
37 no. *Corylus avellana* (Hazel) Hedging;
37 no. *Crataegus monogyna* (Hawthorn) Hedging;
37 no. *Ilex aquifolium* (Holly) Hedging;
37 no. *Prunus spinosa* (Blackthorn)

Hedging to be 2 no. staggered rows @ 300mm
apart and 400mm centres. Native hedge planting
material to be evenly mixed and distributed in
groups of 3-5 plants of the same species
throughout the 2 no. staggered rows.


2 no. *Crataegus monogyna*
10-12 cm Girth Size / 3.0-3.5m
height / Standard Selected Stock.

3 no. *Acer campestre*
10-12 cm Girth Size / 3.0-3.5m
height / Standard Selected Stock.

KEY

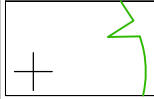

Proposed Tree Planting
Proposed tree planting to be 10-12cm Girth Size / 3.0 - 3.5m height / 1.75 - 2.0m Clear Stem / Standard Select Stock. Trees to be supplied and planted in accordance with BS 8545: 2014 *Trees: from nursery to independence in the landscape: Recommendations.*

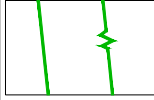

Proposed Hedgerow Planting
Proposed native species hedgerow planting areas to be 2 no. staggered rows @ 300/400mm apart and 400mm centres. Mixed native species hedge planting material to be evenly mixed and distributed in groups of 3-5 plants of the same species throughout the 2 no. staggered rows.

Refer to

- RCo630 / 01 / Soft Landscape Layout;
- RCo630 / 04 / Tree Pit Detail;
- RCo630 / Detailed Planting Schedule & Specification;

for further details.

REV	DESCRIPTION	DATE	INITIALS



Ramsay & Co
Landscape Architecture

The Studio, 68 Cuckfield Road, Hurstpierpoint, West Sussex, BN6 9SB
T: 01273 834 198 M: 07973 770047 E: landscape@ramsayandco.com

Project Title:
Philpots Manor School, West Hoathly, RH19 4PR

Drawing Title:
Detailed Planting Drawing

Scale:
1:100@A2

Drawn:
AR

Date:
17-08-26

Drawing Number:
RCo630 / 03

Revision:
00