


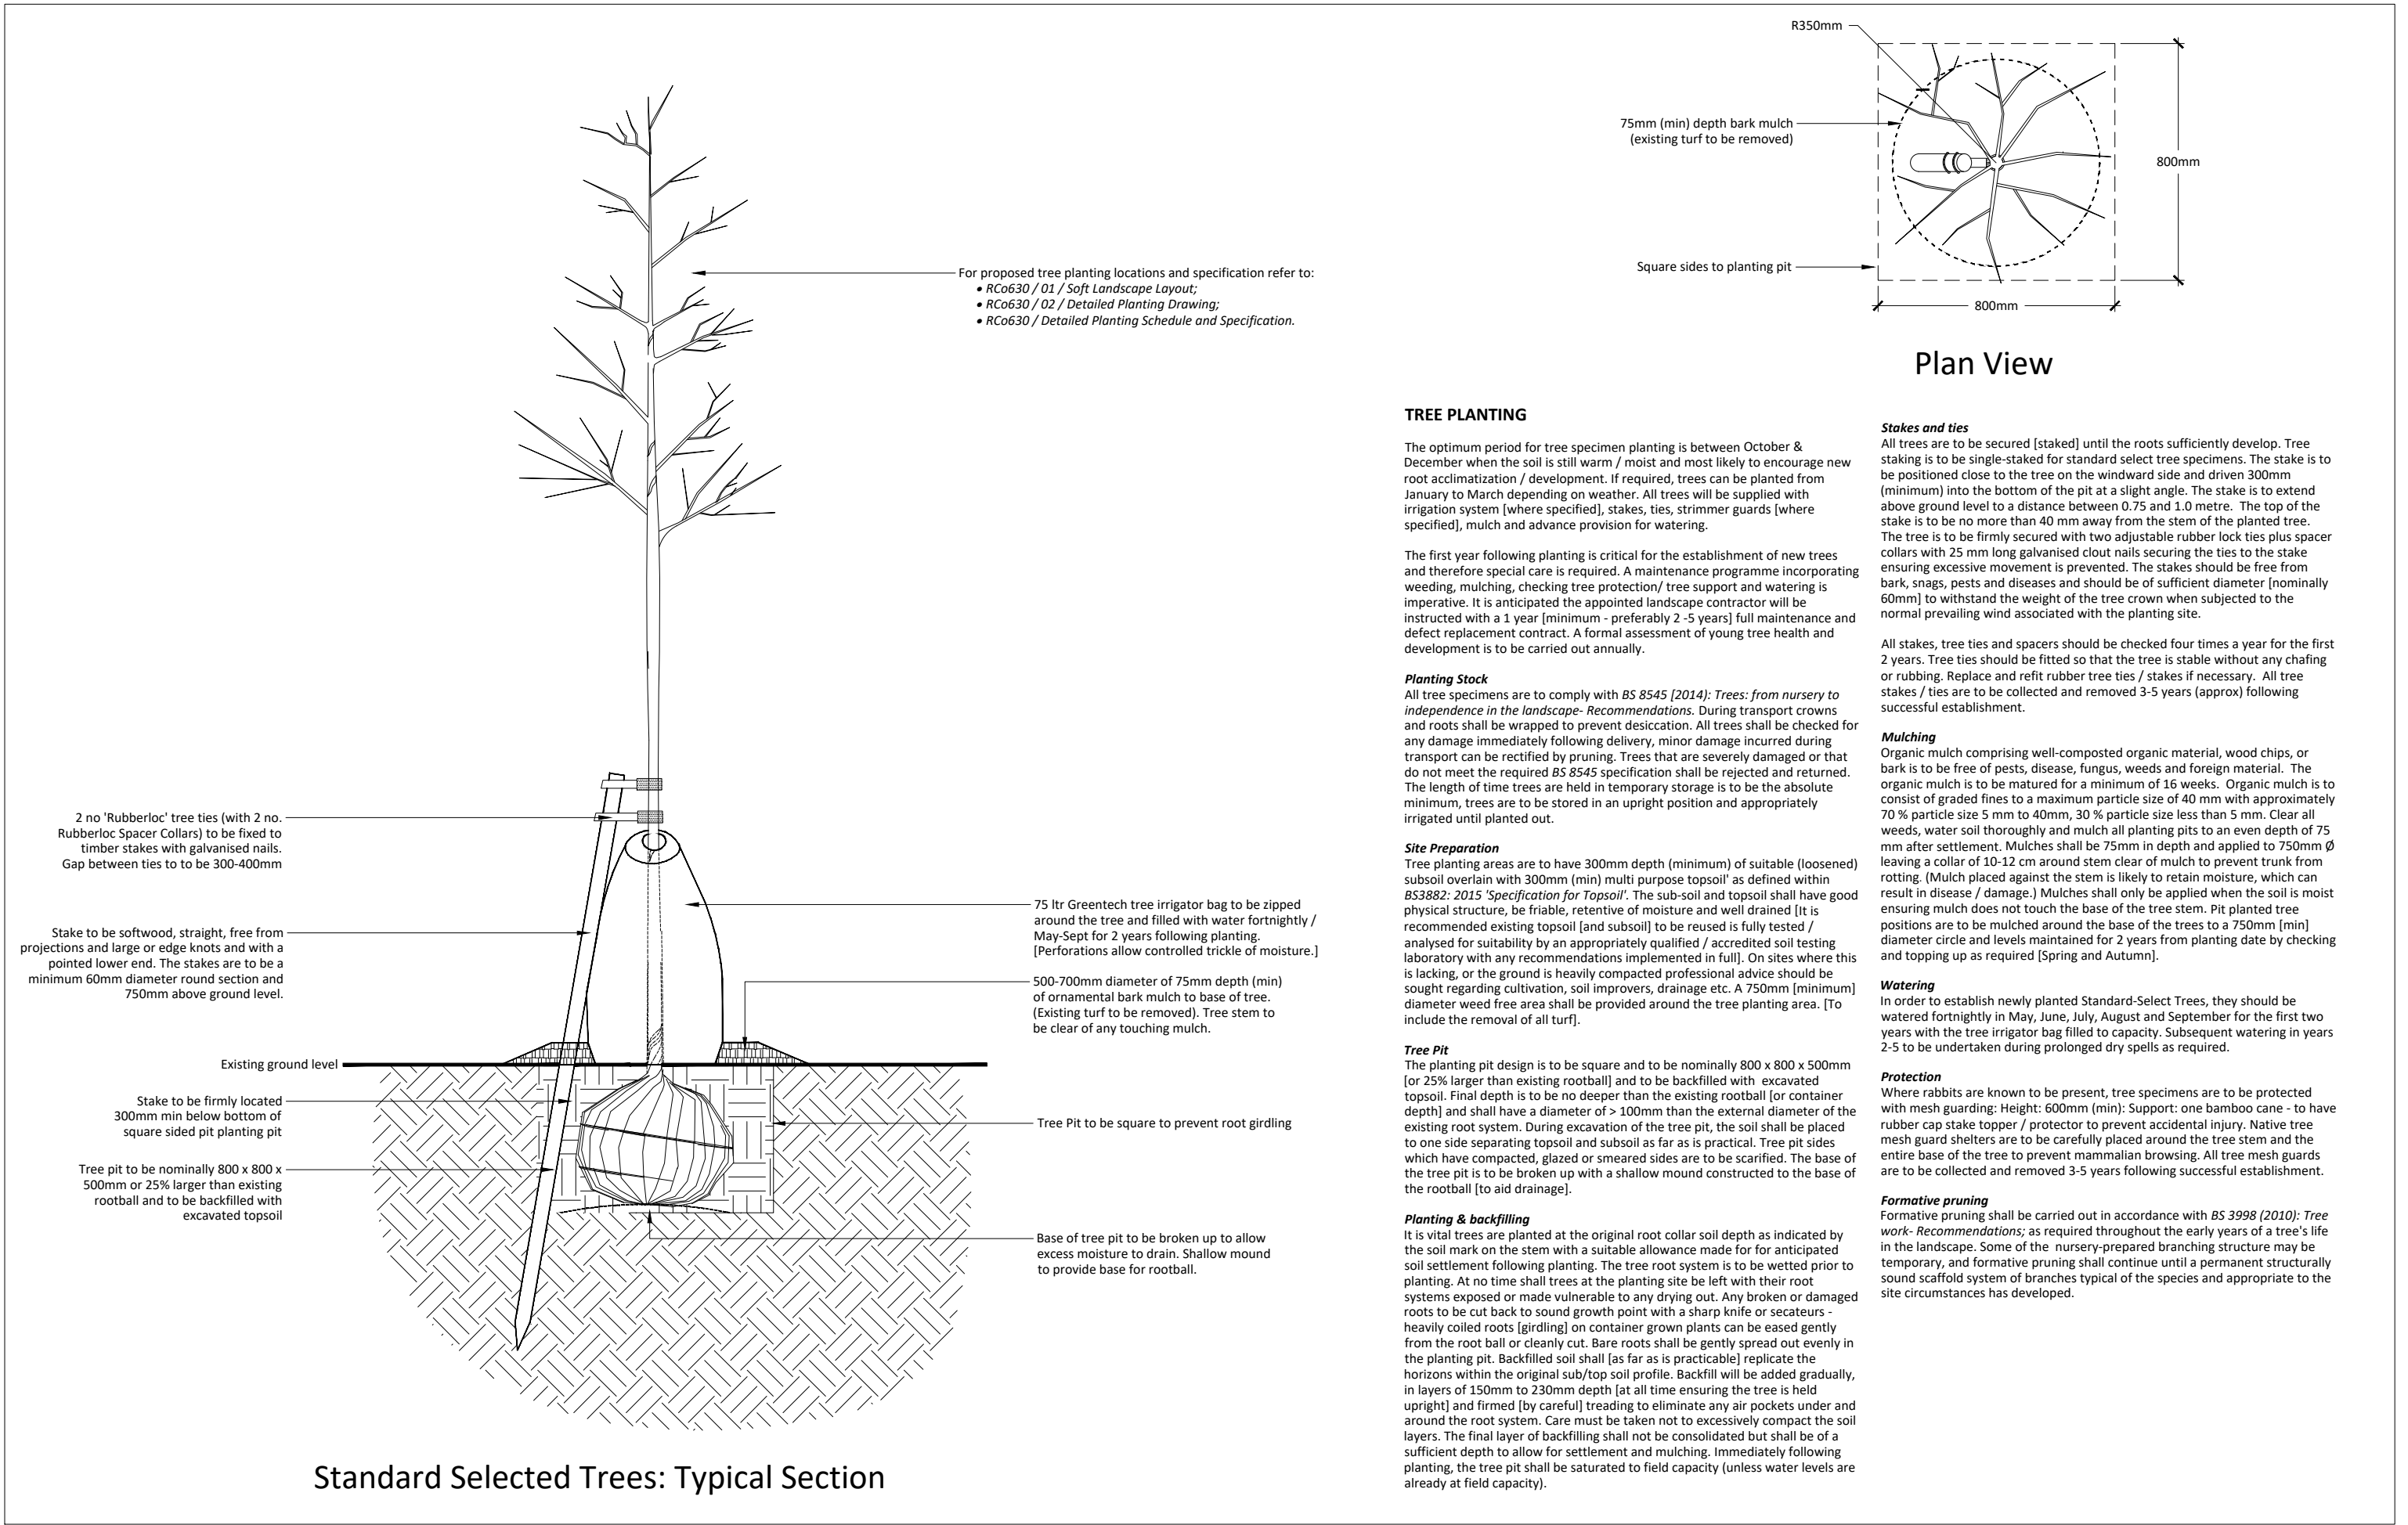

Standard Selected Trees: Typical Section

REV	DESCRIPTION	DATE	INITIALS



Ramsay & Co
Landscape Architecture
The Studio, 68 Cuckfield Road, Hurstpierpoint, West Sussex, BN6 9SB
T: 01273 834 198 M: 07973 770047 E: landscape@ramsayandco.com www.ramsayandco.com

Project Title Philpots Manor School, West Hoathly, RH19 4PR	Scale 1:20@A3	Initials AR	Date 25-08-26
Drawing Title Tree Pit Detail	Drawing Number RCo630 / 04	Revision 00	