


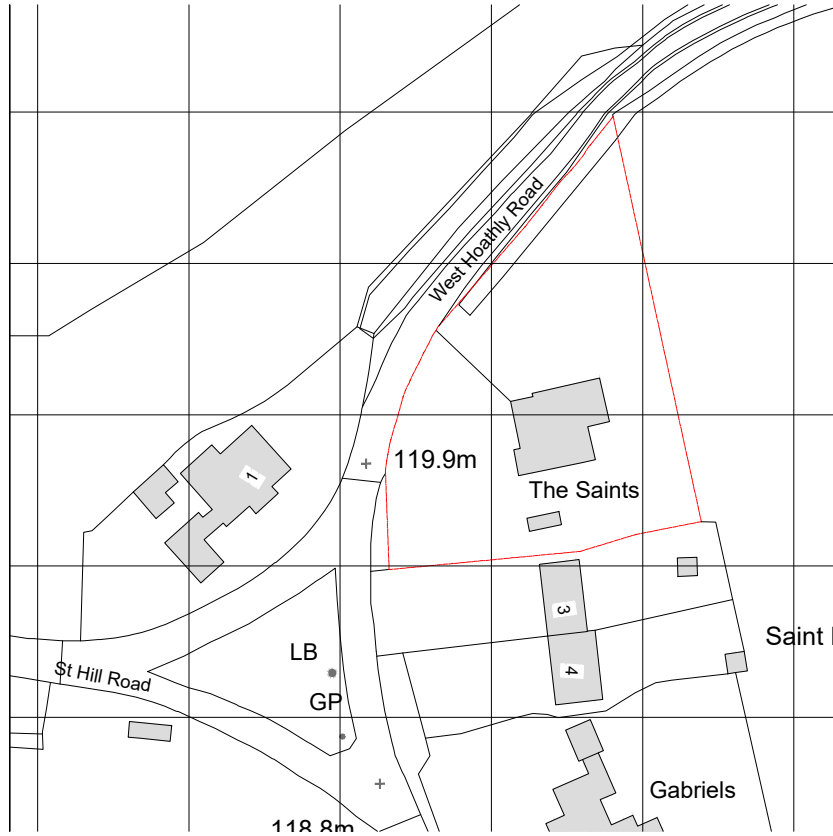

1

EXISTING SITE LOCATION PLAN
SCALE 1:1250



EXISTING

REVISIONS

STATUS
EXISTING

PROJECT
2 ST HILL GREEN
TITLE

EXISTING SITE LOCATION PLAN

SCALE
1:1250

DATE
2025.01.06

DRAWING NUMBER
011

REV
*

VICTORIA MUSTARD ARCHITECT

135 Crawley Down Road, Felbridge, East Grinstead RH19 2PS
Mob 07779 245 093 vicki@victoriarmustardarchitects.com