


All drawings are based upon site information supplied by third parties and as such their accuracy cannot be guaranteed. All features are approximate and subject to clarification by a detailed topographical survey, statutory service enquiries and confirmation of the legal boundaries.

Reproduction of this drawing in whole or in part is prohibited without the prior permission of Places Architects Ltd.

Do not scale the drawing. Use figured dimensions in all cases. Check all dimensions on site.

This drawing shows design intent only. For actual construction refer to sub contractors details.

CDM Regulations 2015
In accordance with CDM Regulations 9,(2), (3) & Appendix 1 Section 10, current drawings are to be read in conjunction with project information and associated design hazard information.

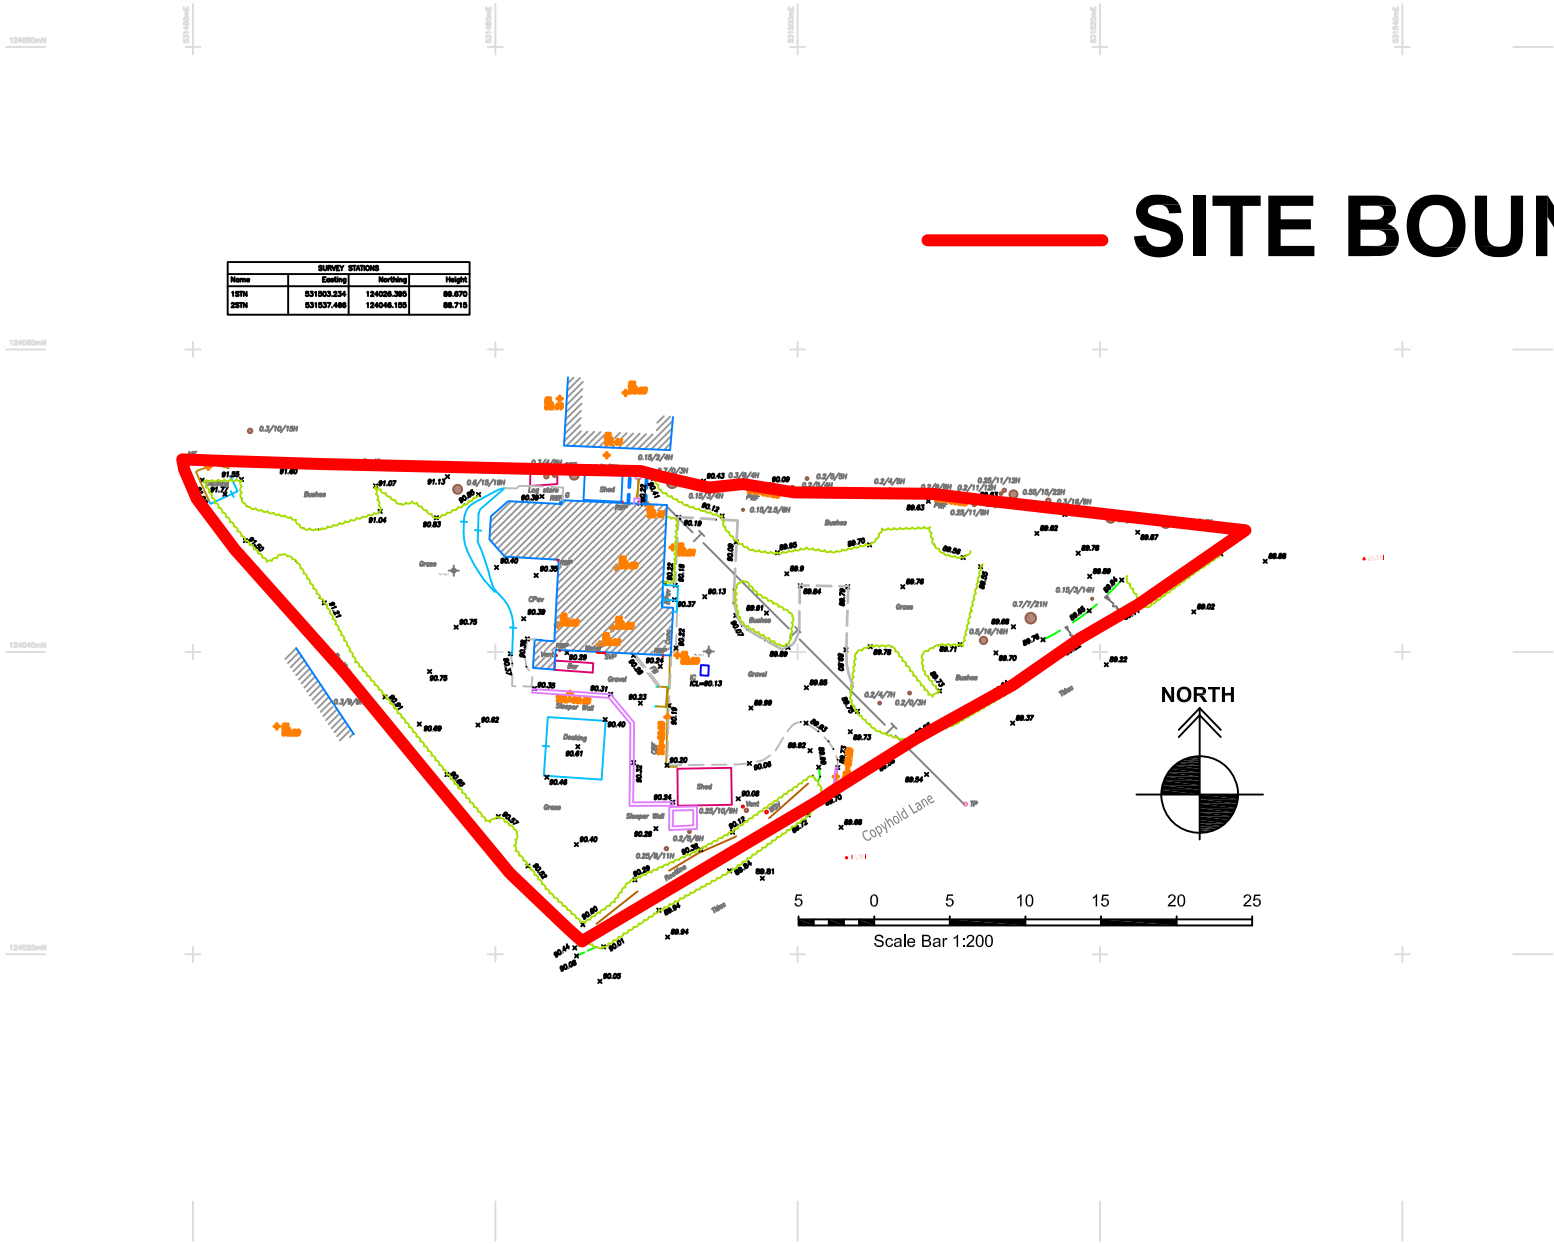

SITE LOCATION PLAN

Amendment
Status
FOR PLANNING
Project
MORE HOUSE, COPYHOLD LANE
CUCKFIELD RH17 5ED
Drawing
LOCATION PLAN

Project No. PA044	Drawing No. P100-R1	
Scale at A3 1:500	Drawn By MRA	Checked By PA



Lone Oak, Broad Street, Cuckfield, West Sussex
RH17 5DX
T: 01444 682110 | M: 07793 416687
E: mavery@placesarchitects.co.uk