




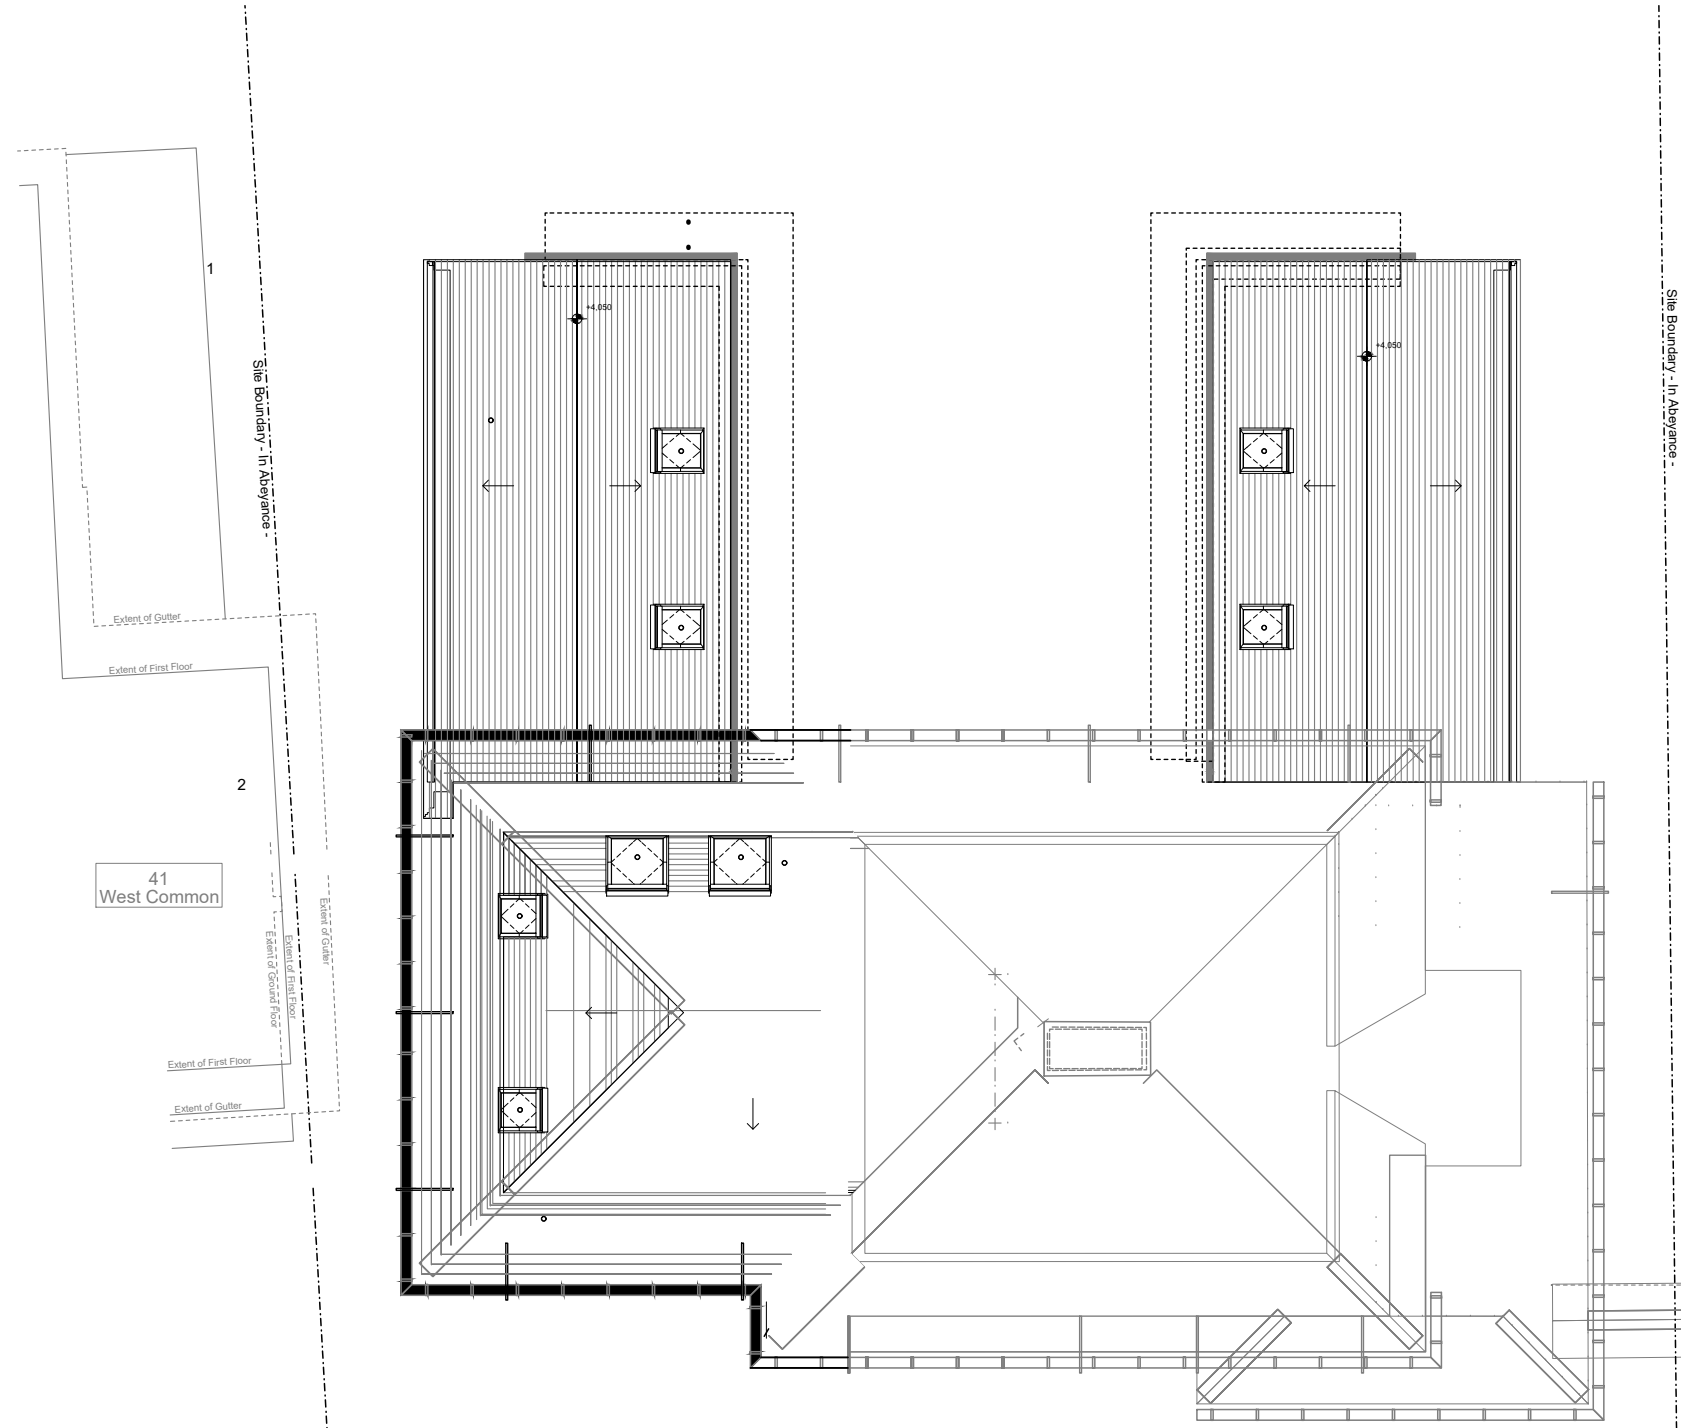

Roof Plan

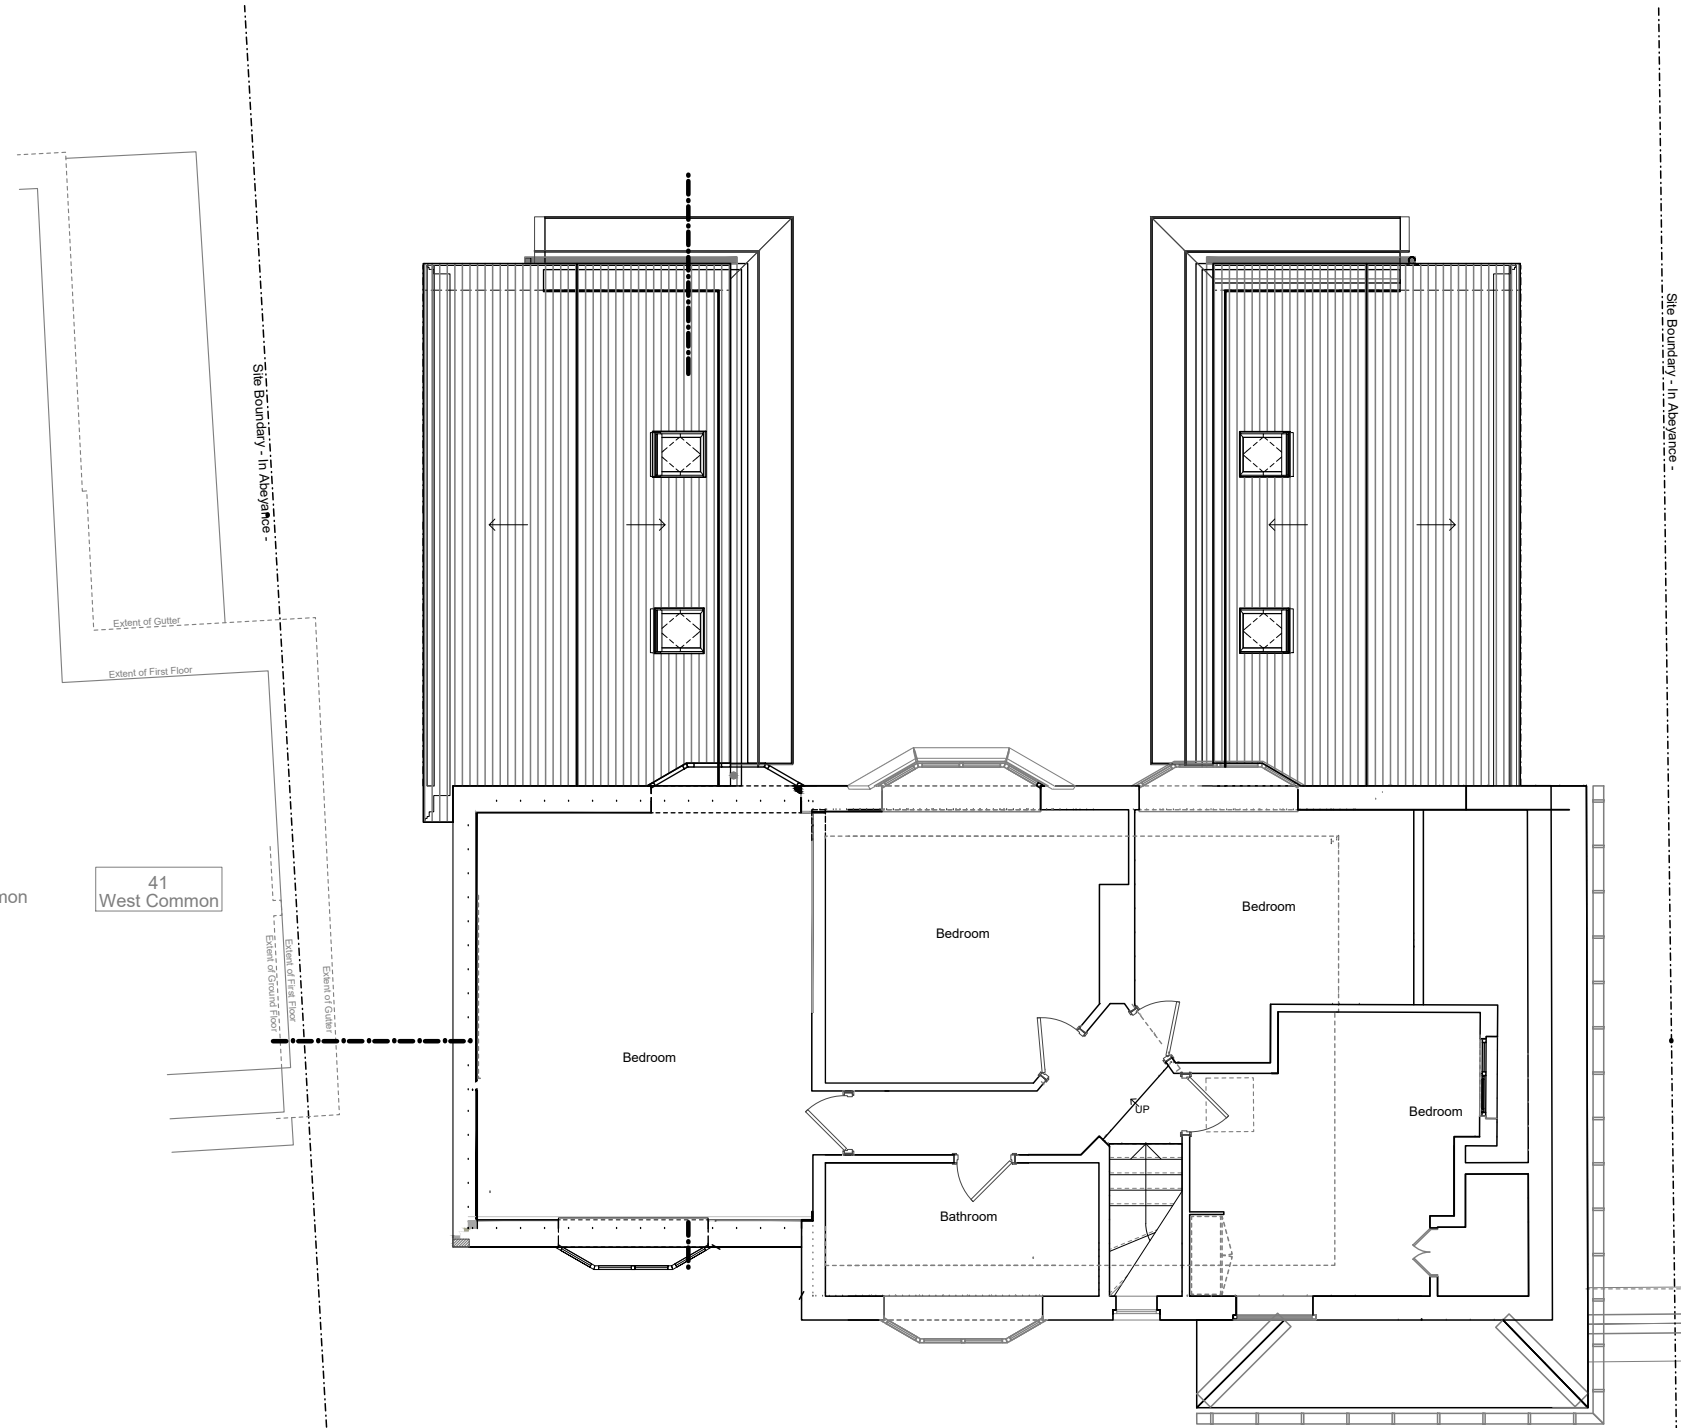

Part First Floor

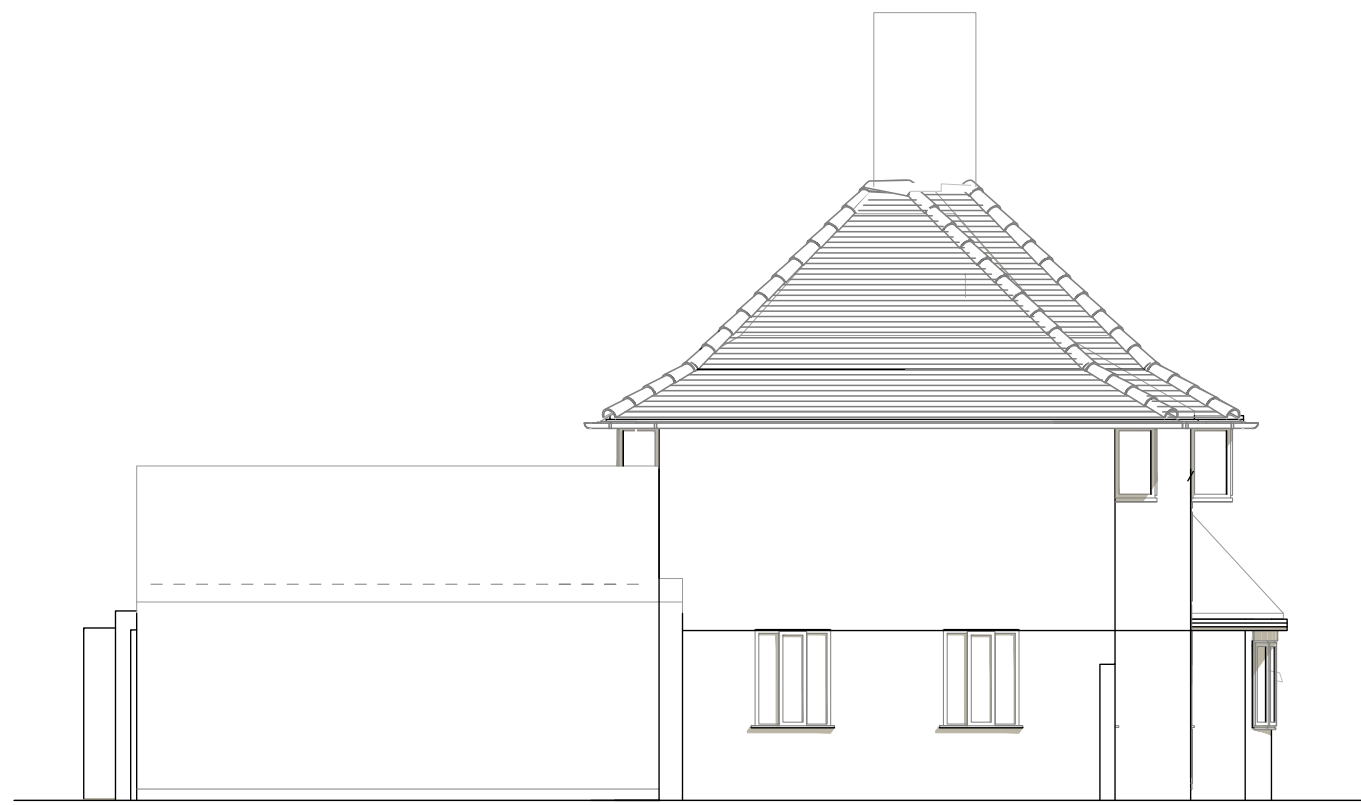

Side Elevation



Rear Elevation



Side Elevation



Front Elevation