Drawing Number - 090525

Planning Drawings

Existing Layout

Scale 1 : 100 2000mm

Ground floor

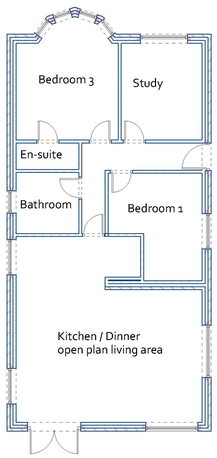

Roofline

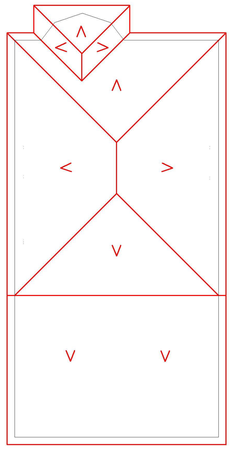

Elevations Existing

Scale 1 : 100 2000mm

1. All Dimensions In Millimetres Unless Otherwise Stated
2. New Roof Tiles to match existing in type ,colour & face
3. New facing brickwork to match existing
4. The requirements of the party wall act should be observed finished floor levels to match existing
5.No part of the proposed extension ,including Foundations and gutters, should encroach the property boundary

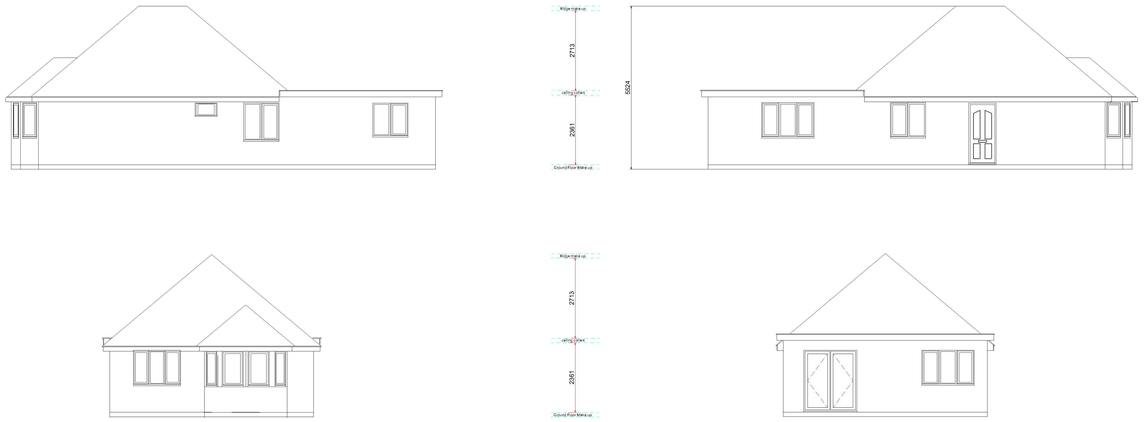

Elevations Proposed

Scale 1 : 100 2000mm

Proposed Layout

Scale 1 : 100 2000mm

Ground floor

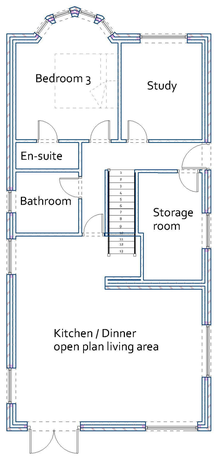

Obscure windows on the side

First floor

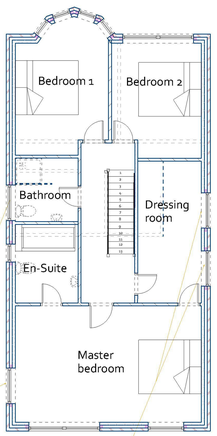

Obscure windows on the side

Roofline

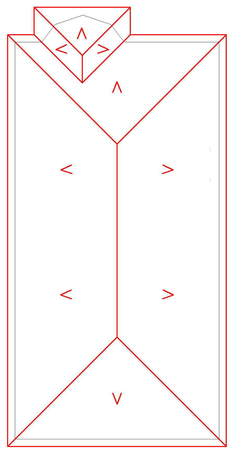

Materials schedule

Brown textured tile

Anthracite grey window and doors

White render

Photographic Survey

Client - Vishesh Sharma

Address - 12 Southway,
Burgess Hill,
RH15 9ST

Page Size - A1 2000mm

ARCHITECTURAL
JONES • PROJECTS