
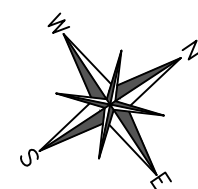
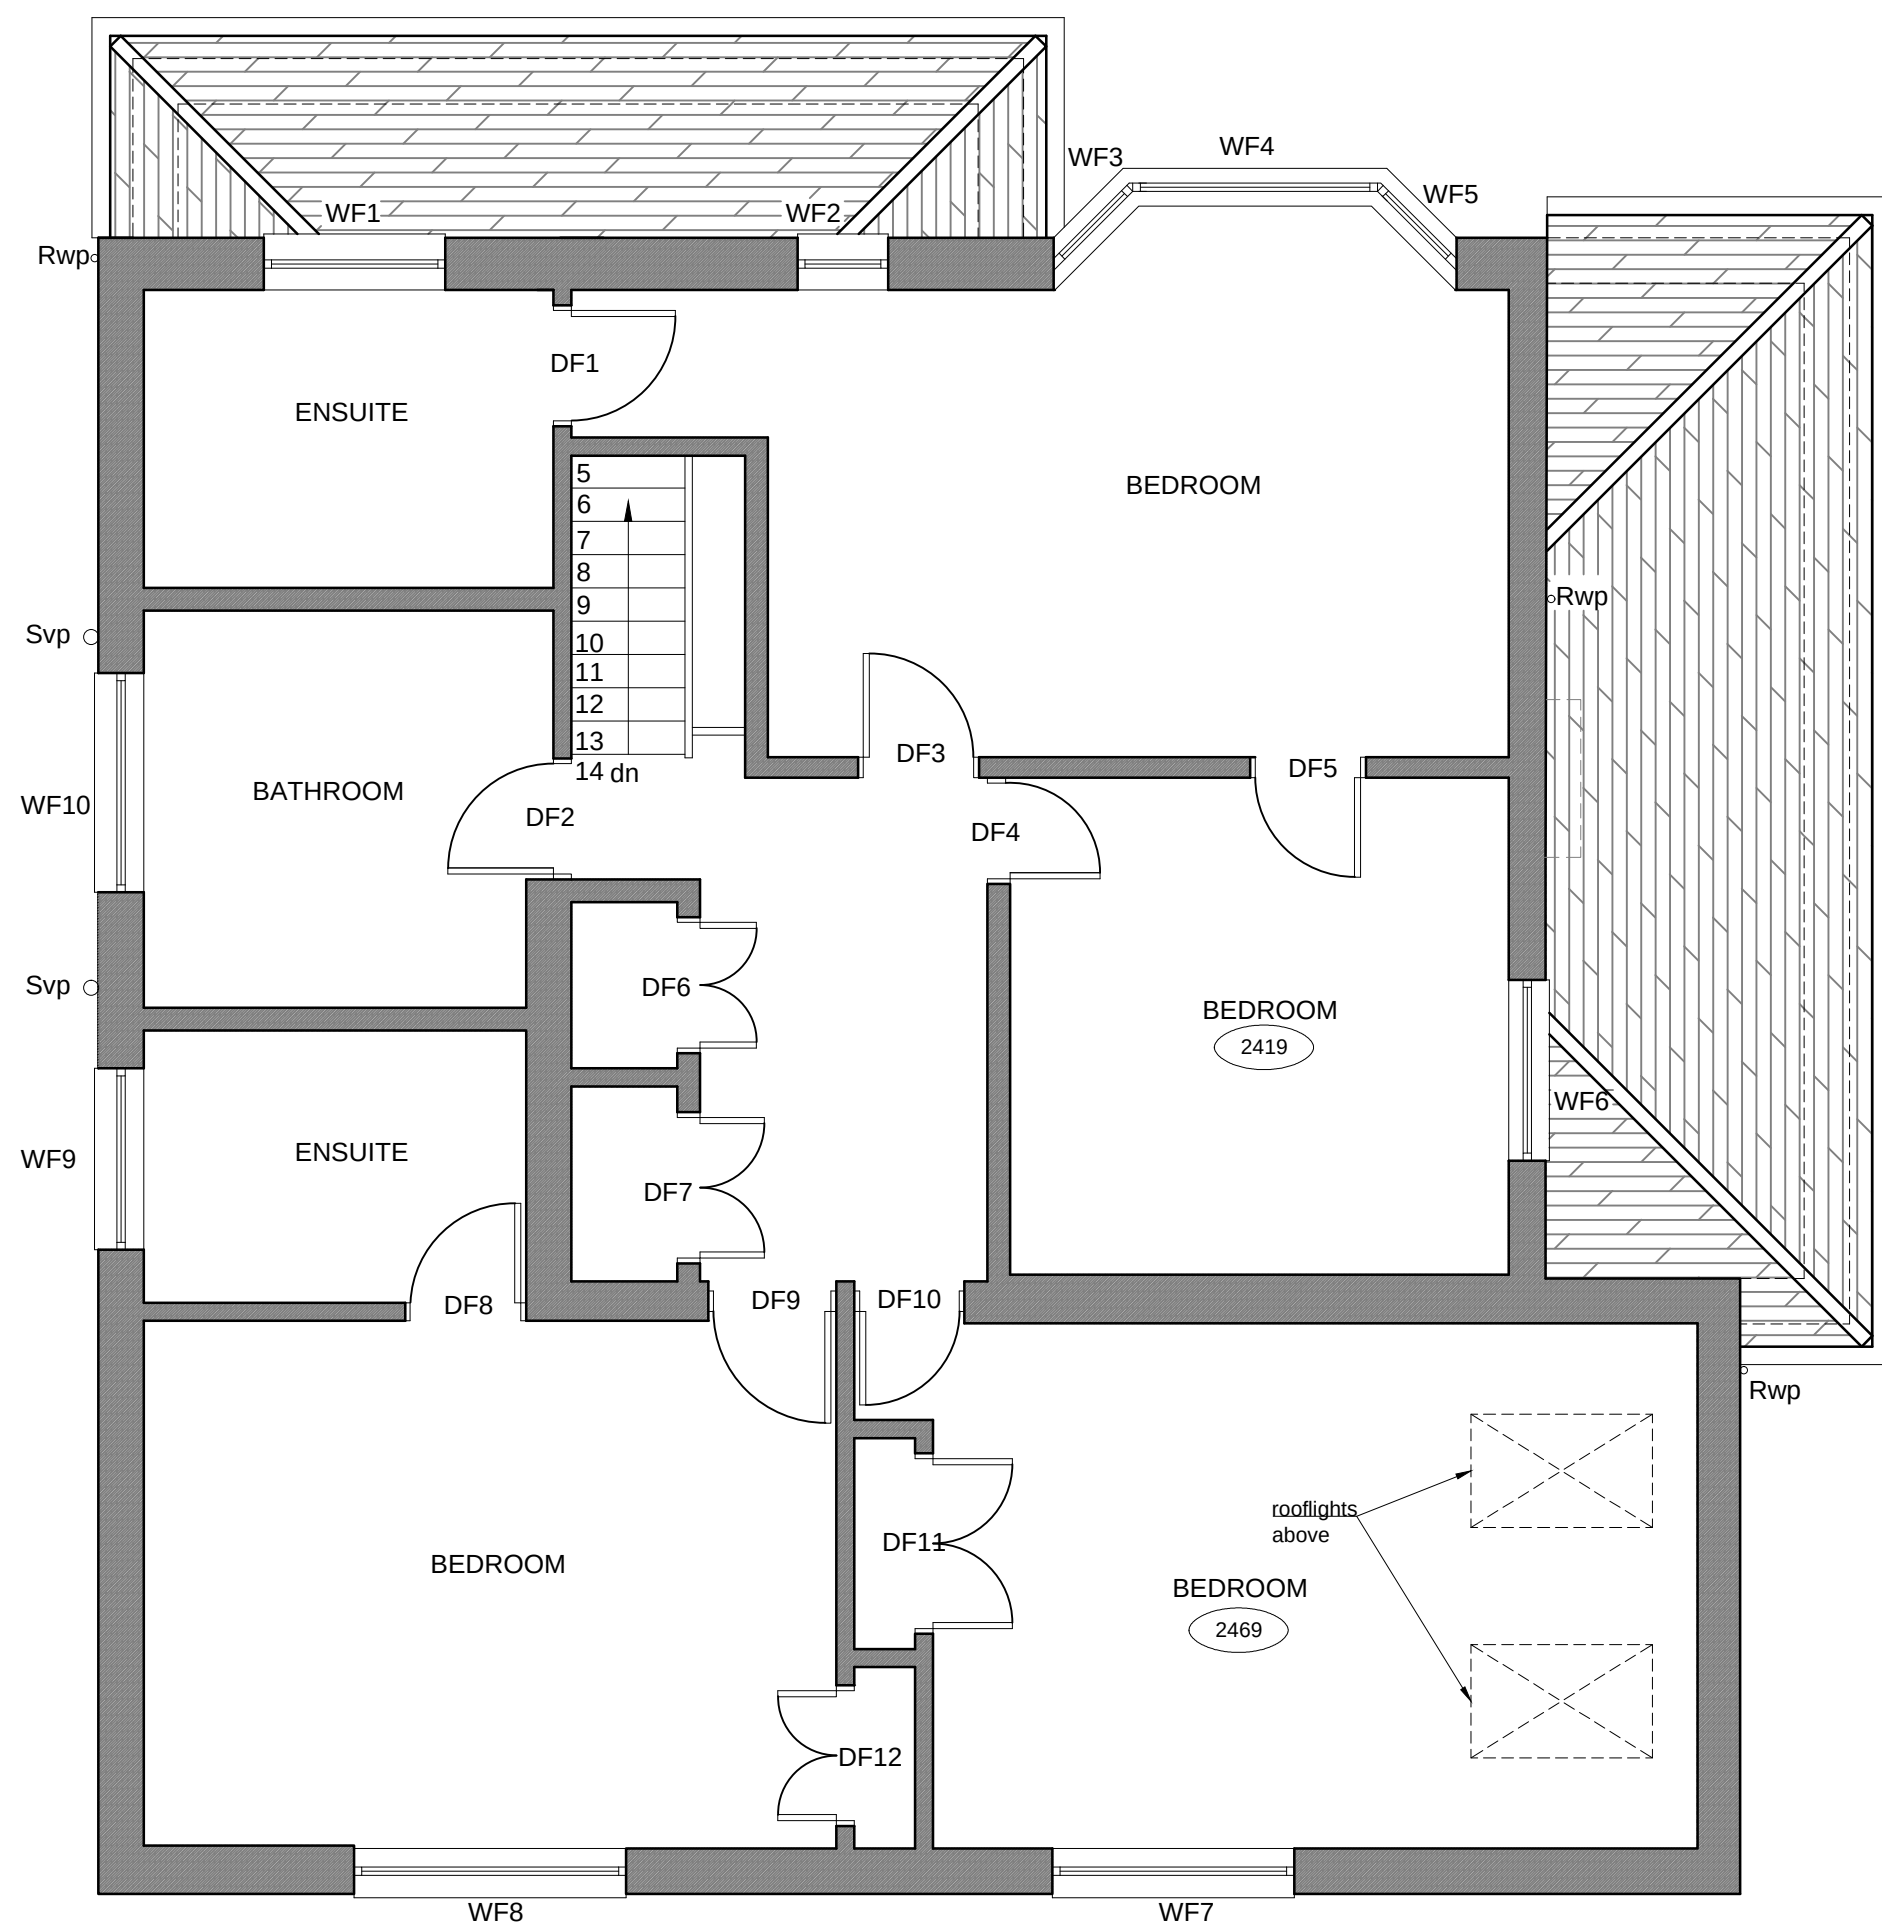
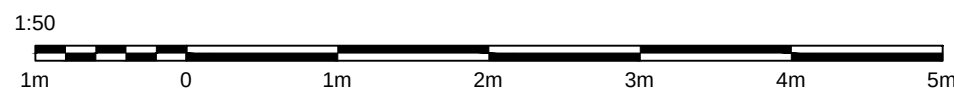


SOUTH EAST (REAR) ELEVATION AS PROPOSED

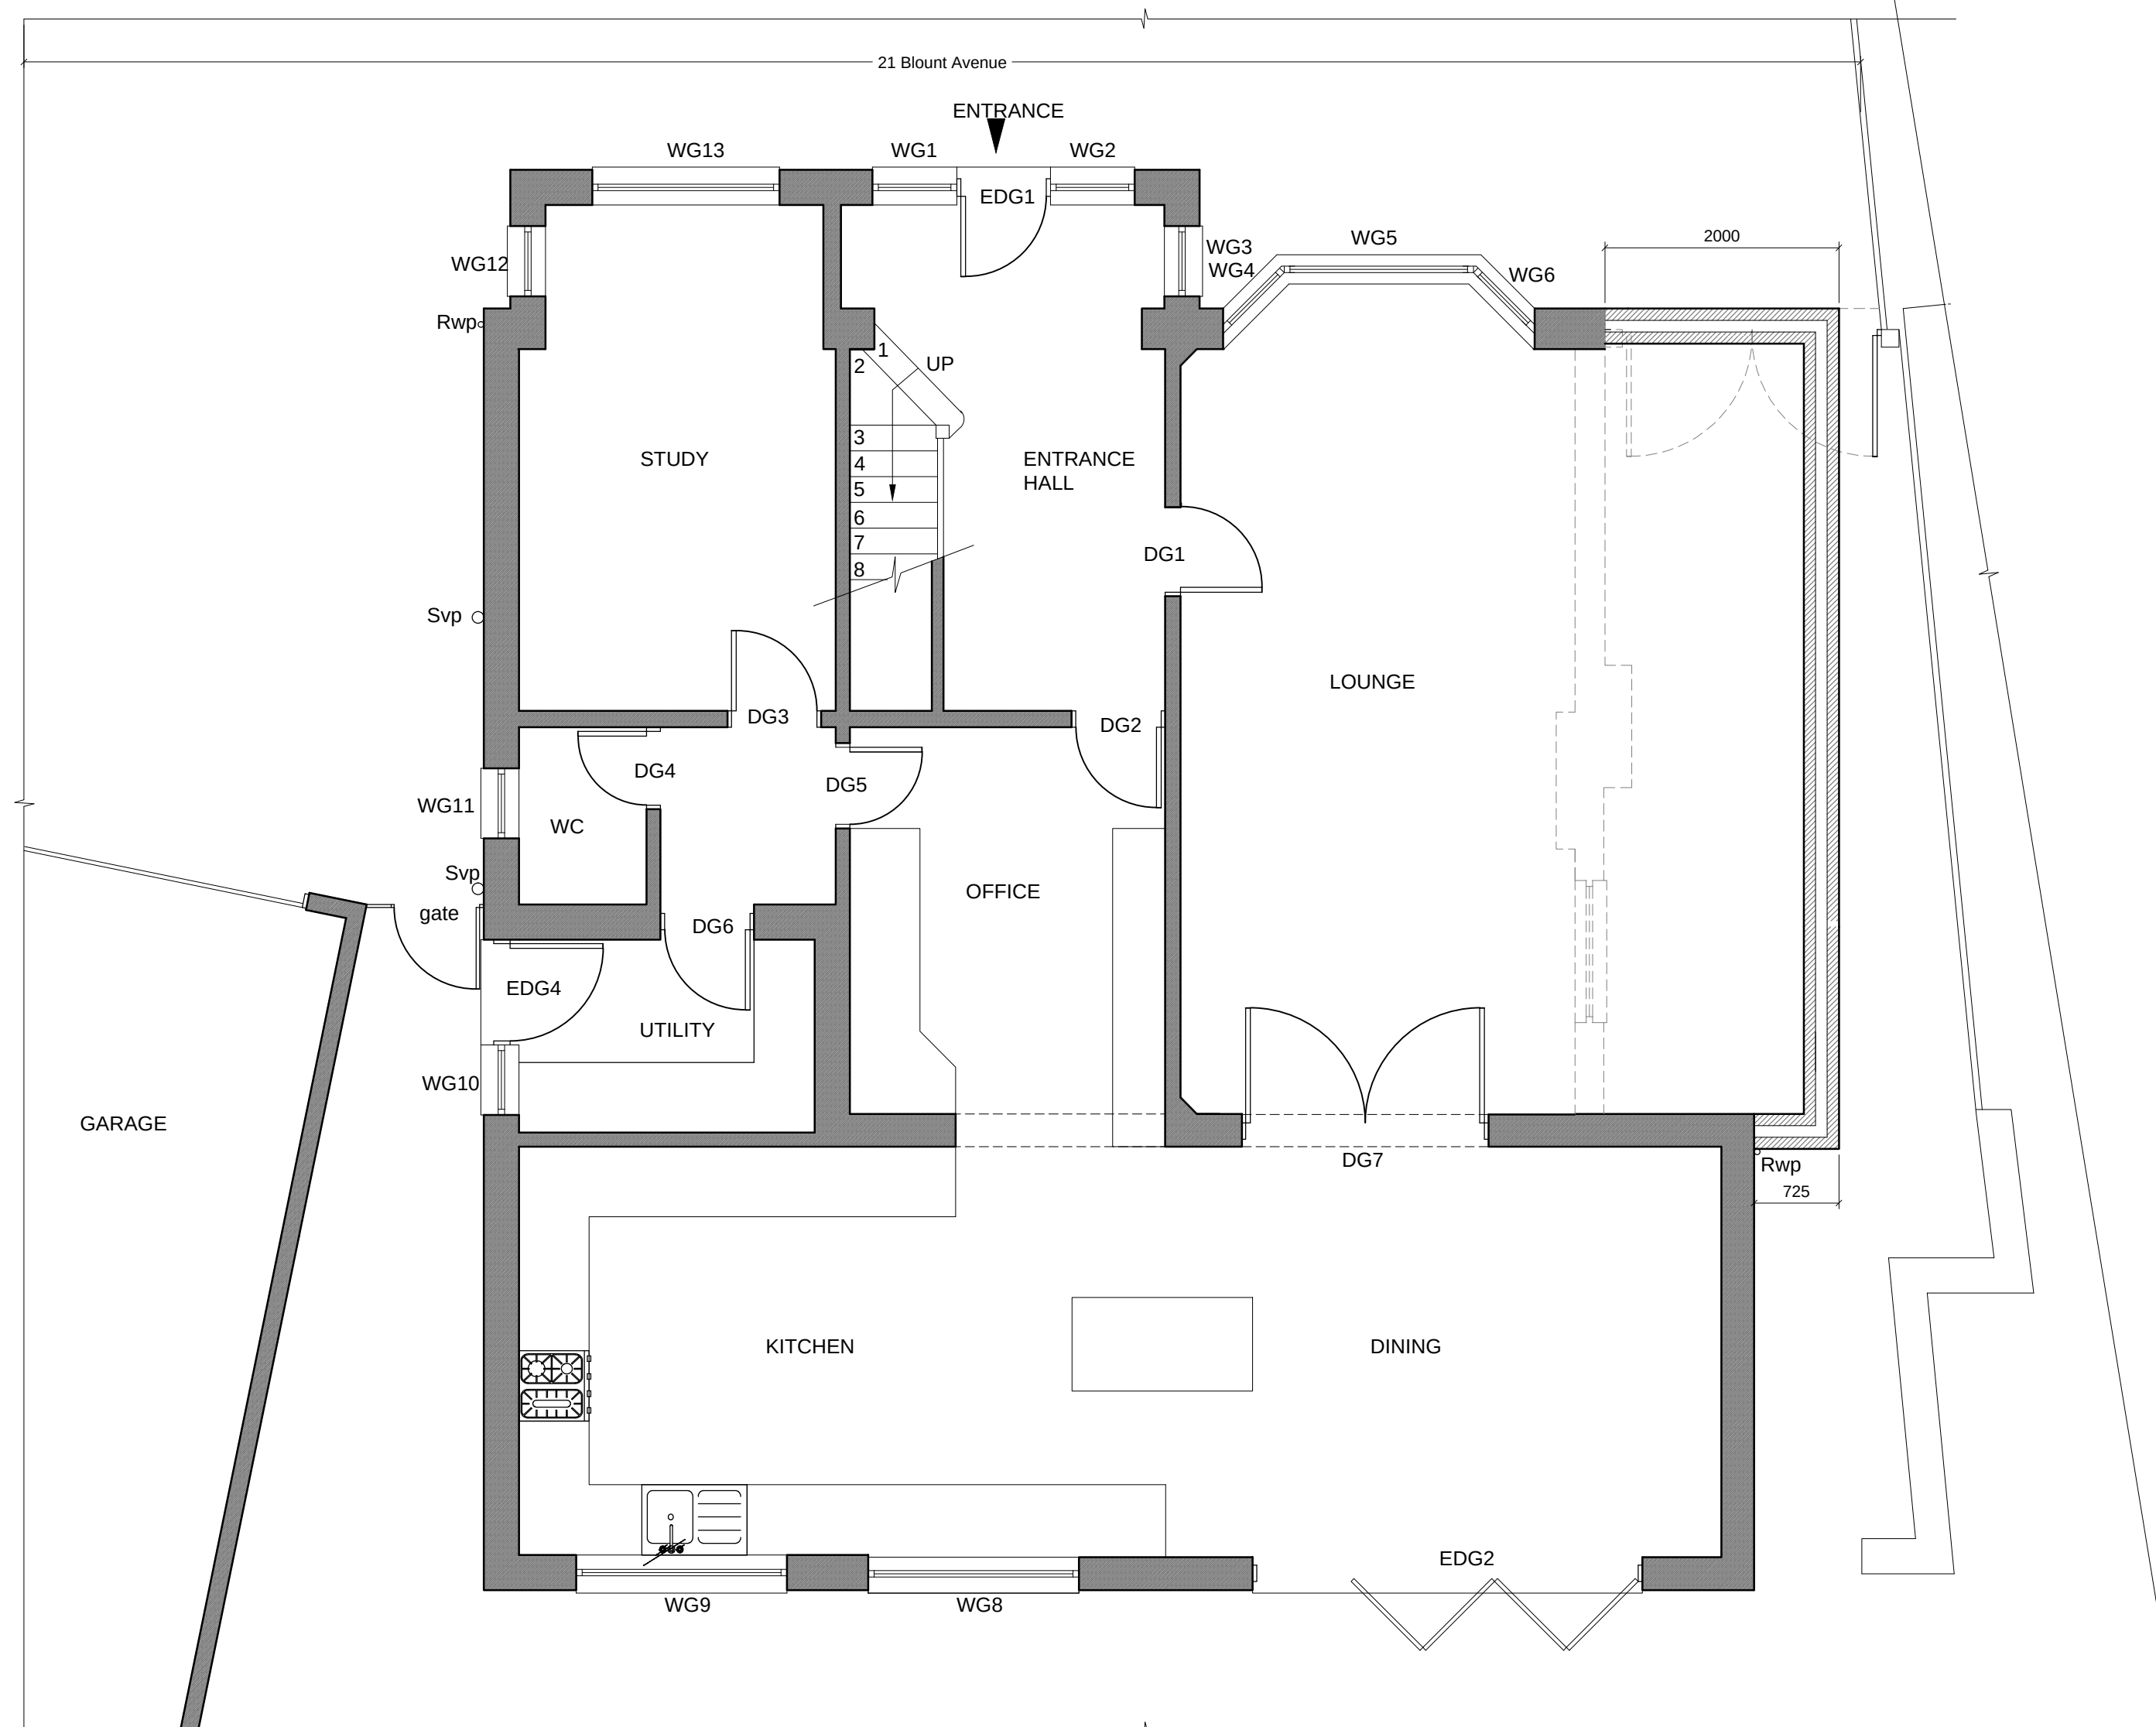

FIRST PLAN AS PROPOSED

[illegible]

GROUND PLAN AS PROPOSED

