




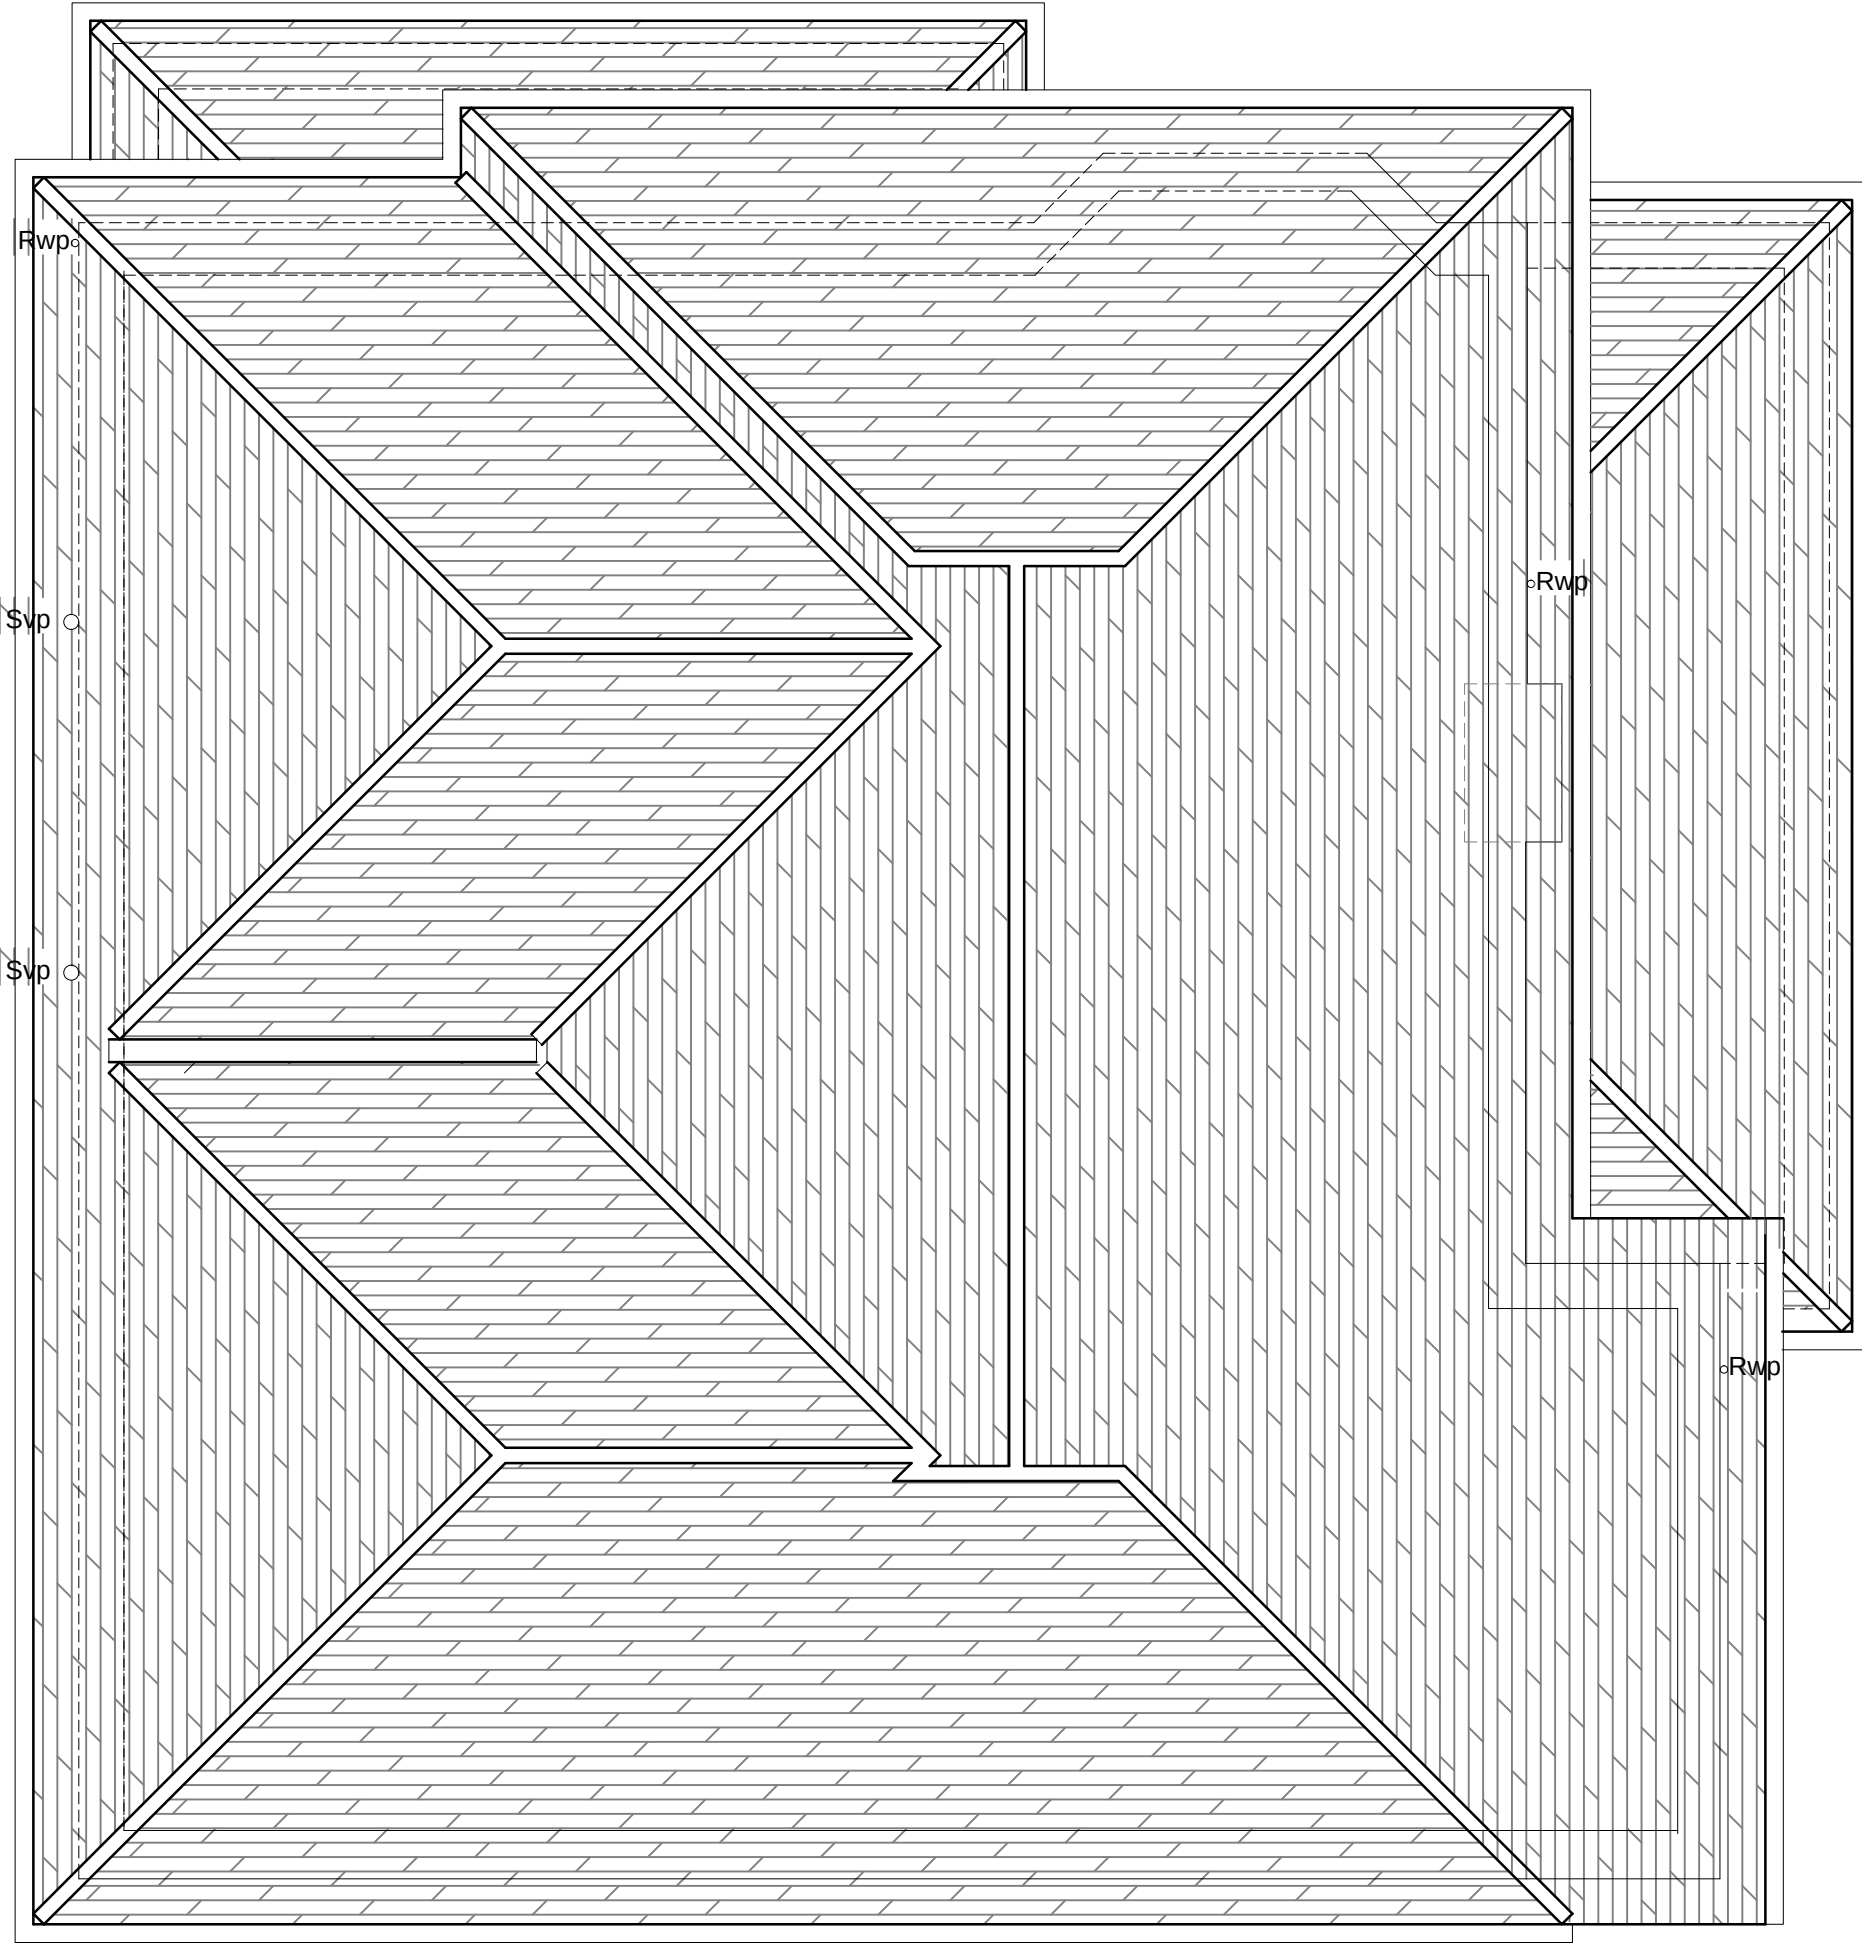

ROOF PLAN AS PROPOSED

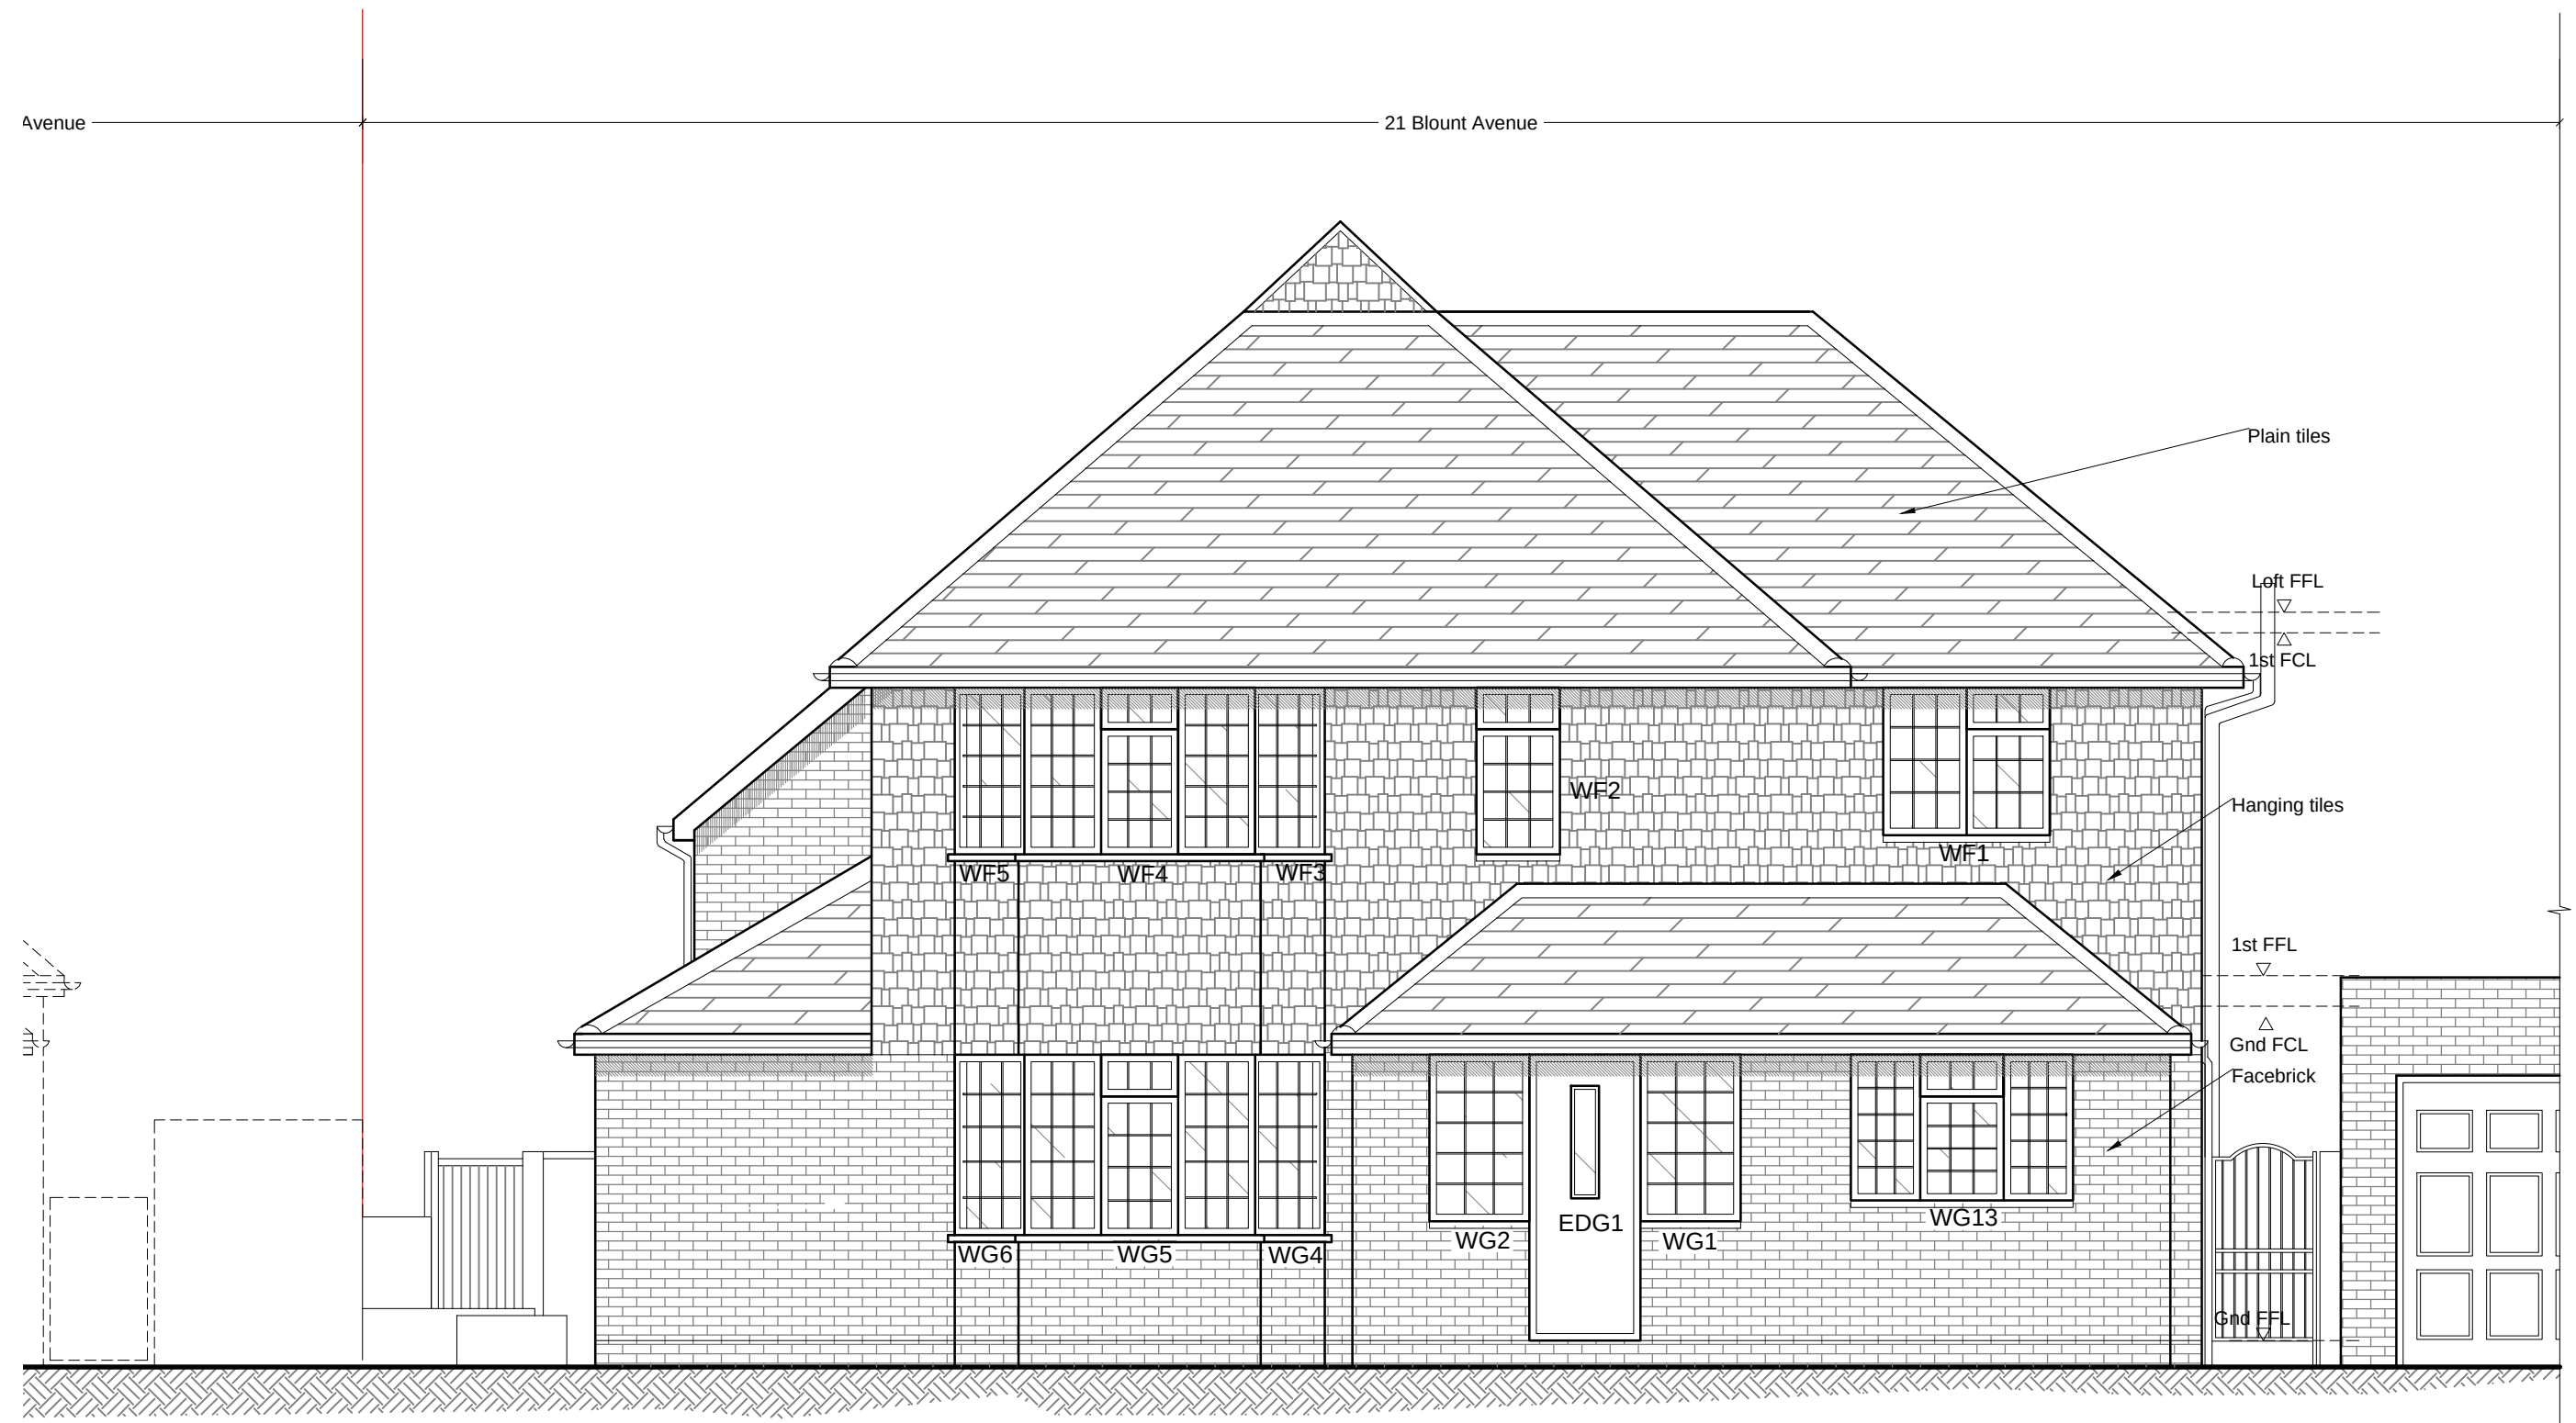

NORTH WEST (FRONT) ELEVATION AS PROPOSED

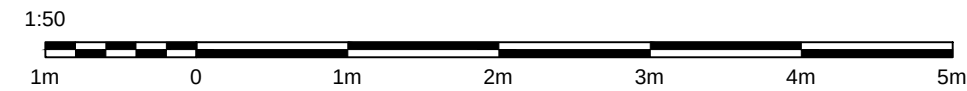

NORTH EAST (SIDE) ELEVATION AS PROPOSED



IMPORTANT NOTE:
THESE DRAWINGS AND NOTES HAVE BEEN PREPARED FOR PLANNING / BUILDING REGULATIONS PURPOSES ONLY AND SHOULD NOT BE REGARDED AS FULLY DETAILED CONSTRUCTIONAL SPECIFICATIONS. THE DRAWINGS DO NOT SHOW ALL CONSTRUCTION DETAILS AND IT IS THE RESPONSIBILITY OF THE CONTRACTOR TO BE RESPONSIBLE FOR PROVIDING AND COORDINATION OF ALL REMAINING DETAILED AND INCIDENTAL DESIGN WORKS, INCLUDING BUT NOT LIMITED TO STRUCTURAL, ELECTRICAL, MECHANICAL AND ELECTRICAL DESIGN AND TEMPORARY WORKS DESIGN. ALL WORKS ARE TO BE CARRIED OUT IN ACCORDANCE WITH BUILDING REGULATIONS, MANUFACTURERS INSTRUCTIONS AND CODES OF PRACTICE. STRUCTURAL INFORMATION SHOWN IS INDICATIVE ONLY OF THE STRUCTURAL ENGINEER'S DESIGN INTENT AND THE STRUCTURAL ENGINEER'S DESIGN AND CALCULATIONS SHOULD BE REFERRED TO FOR SPECIFIC INFORMATION. A.D. ARCHITECTURAL DESIGN LTD WILL NOT BE INVOLVED IN THE CONSTRUCTION PHASE NOR COORDINATE DESIGN ENHANCEMENT OR CHANGES THROUGH THE CONSTRUCTION PHASE. THE CLIENT IS TO APPOINT THE PRINCIPAL DESIGNER FOR THE CONSTRUCTION PHASE IN ACCORDANCE WITH THE BUILDING SAFETY ACT. THIS MAY BE THE PRINCIPAL CONTRACTOR. THE CLIENT IS TO ENSURE THOSE REPORTED ARE COMPREHENSIVE FOR THAT ROLE. THE PRINCIPAL CONTRACTOR MUST TAKE RESPONSIBILITY FOR THE PRODUCTION AND IMPLEMENTATION OF THE CONSTRUCTION PHASE HEALTH AND SAFETY PLAN UNDER THE COM REGULATIONS. THE CLIENT IS TO SATISFY THEMSELVES THAT THE APPOINTED PERSONS HAVE ACCEPTED AND IMPLEMENTED THE DUTIES FOR PROTECTION FROM THE PRINCIPAL DESIGNER FOR THE CONSTRUCTION PHASE. THE PRINCIPAL CONTRACTOR IS TO ARRANGE FOR THE BUILDING CONTROL OFFICER AND / OR THE STRUCTURAL ENGINEER TO MAKE SITE INSPECTIONS AT THE APPROPRIATE TIMES. ANY VARIATIONS TO THESE DRAWINGS AND NOTES SHOULD BE ADVISED DIRECTLY WITH THE PRINCIPAL DESIGNER, CLIENT, BUILDING CONTROL OFFICER AND STRUCTURAL ENGINEER. ALL DIMENSIONS ARE TO BE CHECKED PRIOR TO