



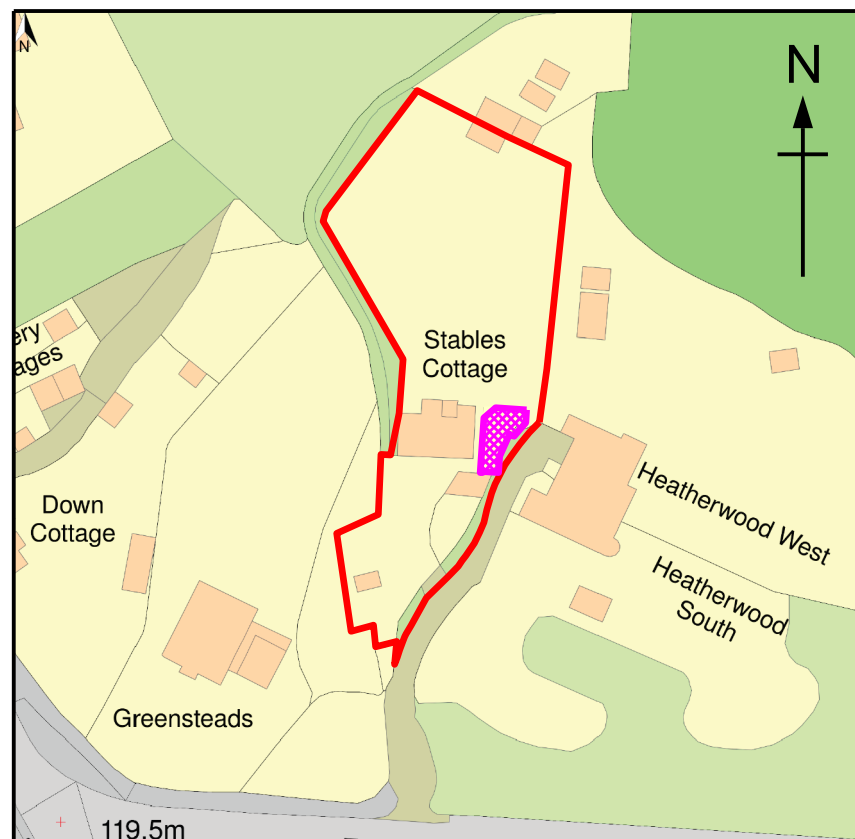

Location Plan

SCALE 1:1250

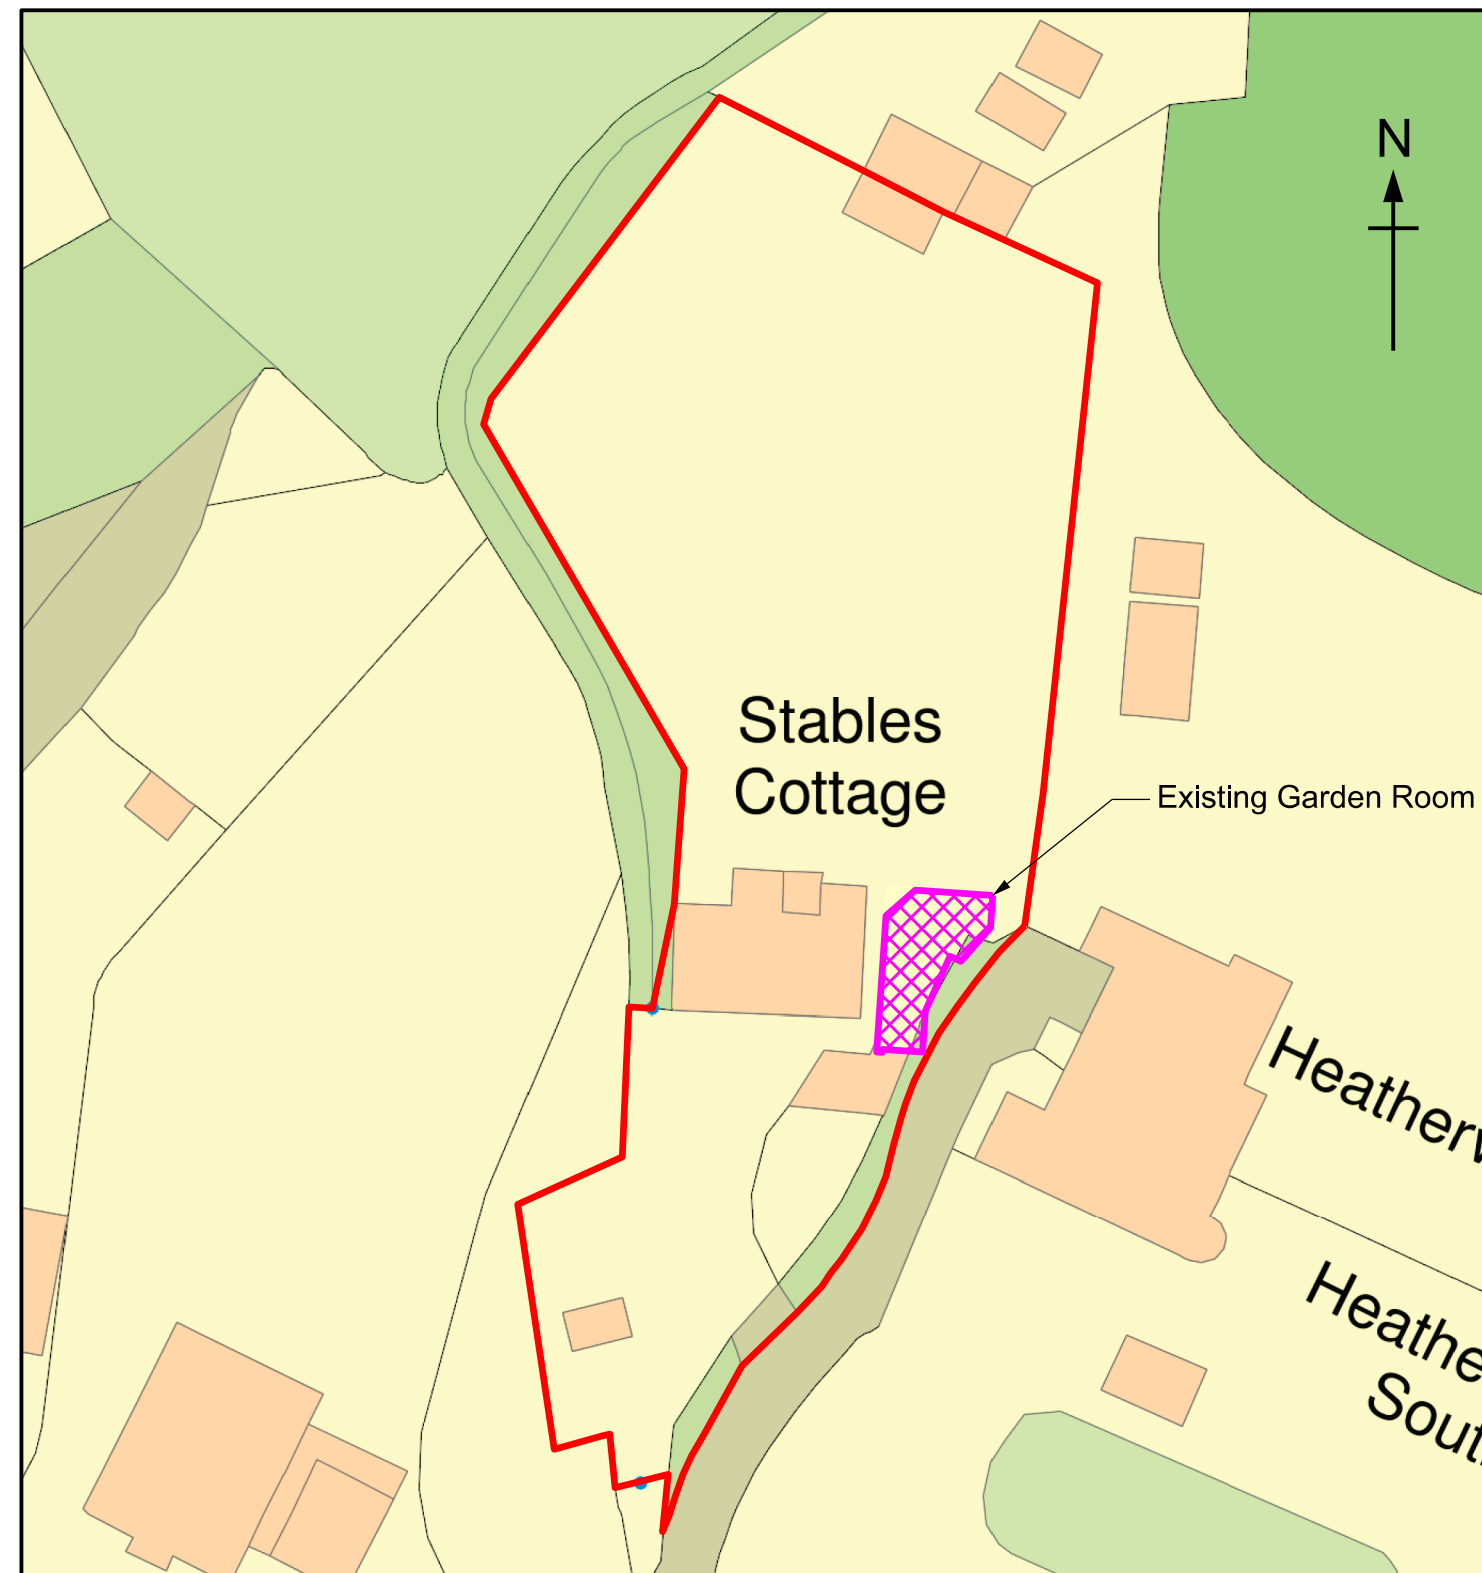

Block Plan

SCALE 1:500

	Client	Mr & Mrs Bernard	Title	Proposed Conversion & Extension of Garden Room to Annexe Ancillary to Main Dwelling	Drawn By	Size	Date
	Title	Stable Cottage, Sandy Lane, Crawley Down West Sussex, RH10 4HR				A3	10/11/25
				Location and Block Plans	Drawing Number		Rev
					JBD/RH10/4HR/050	A	