



Existing elevations 1:100 scale

FRONT

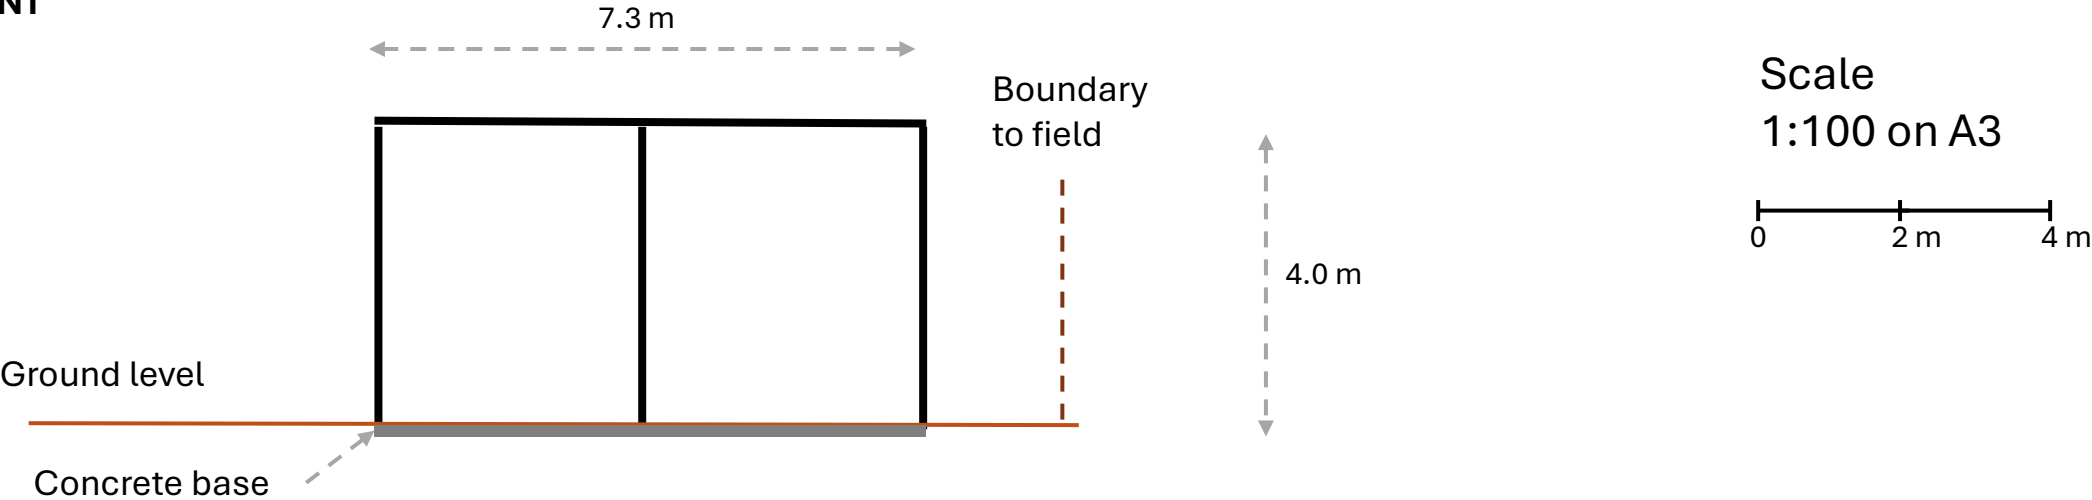



SIDE

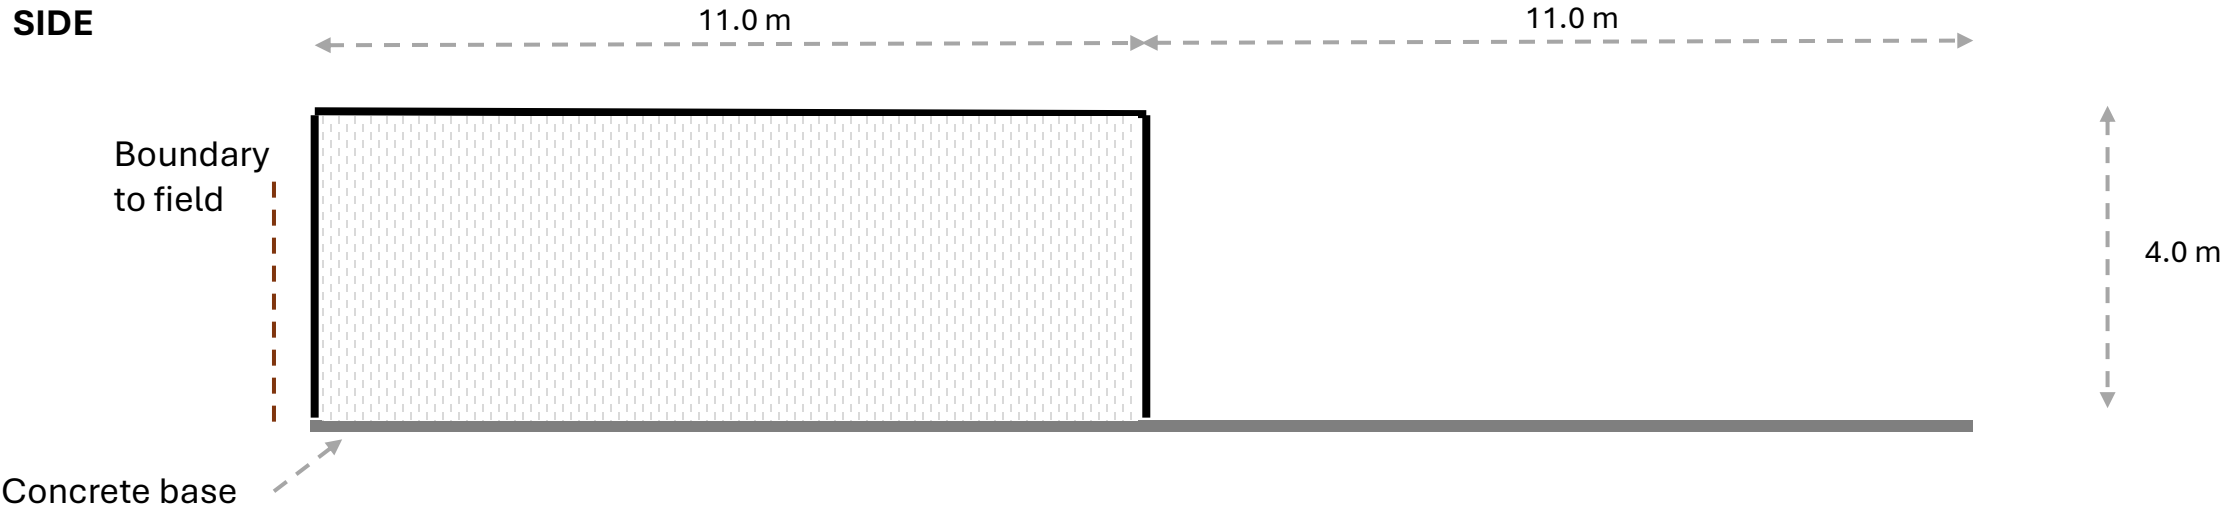


Version 1  
20 January 2026

**Proposed elevations 1:100 scale**

**FRONT**

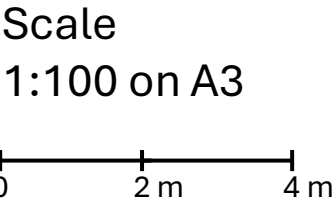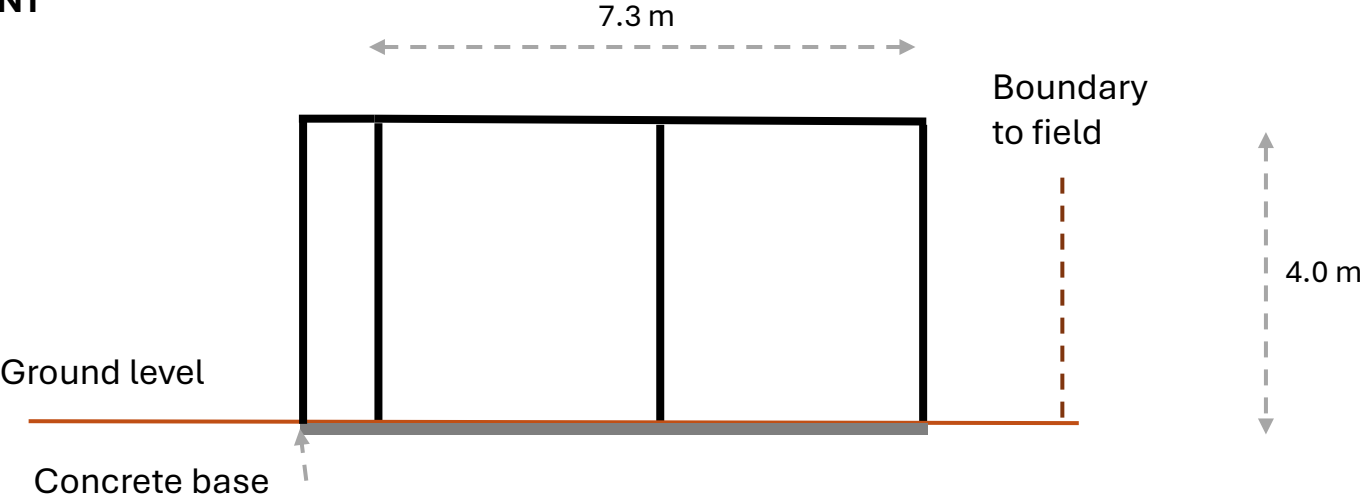

**SIDE**

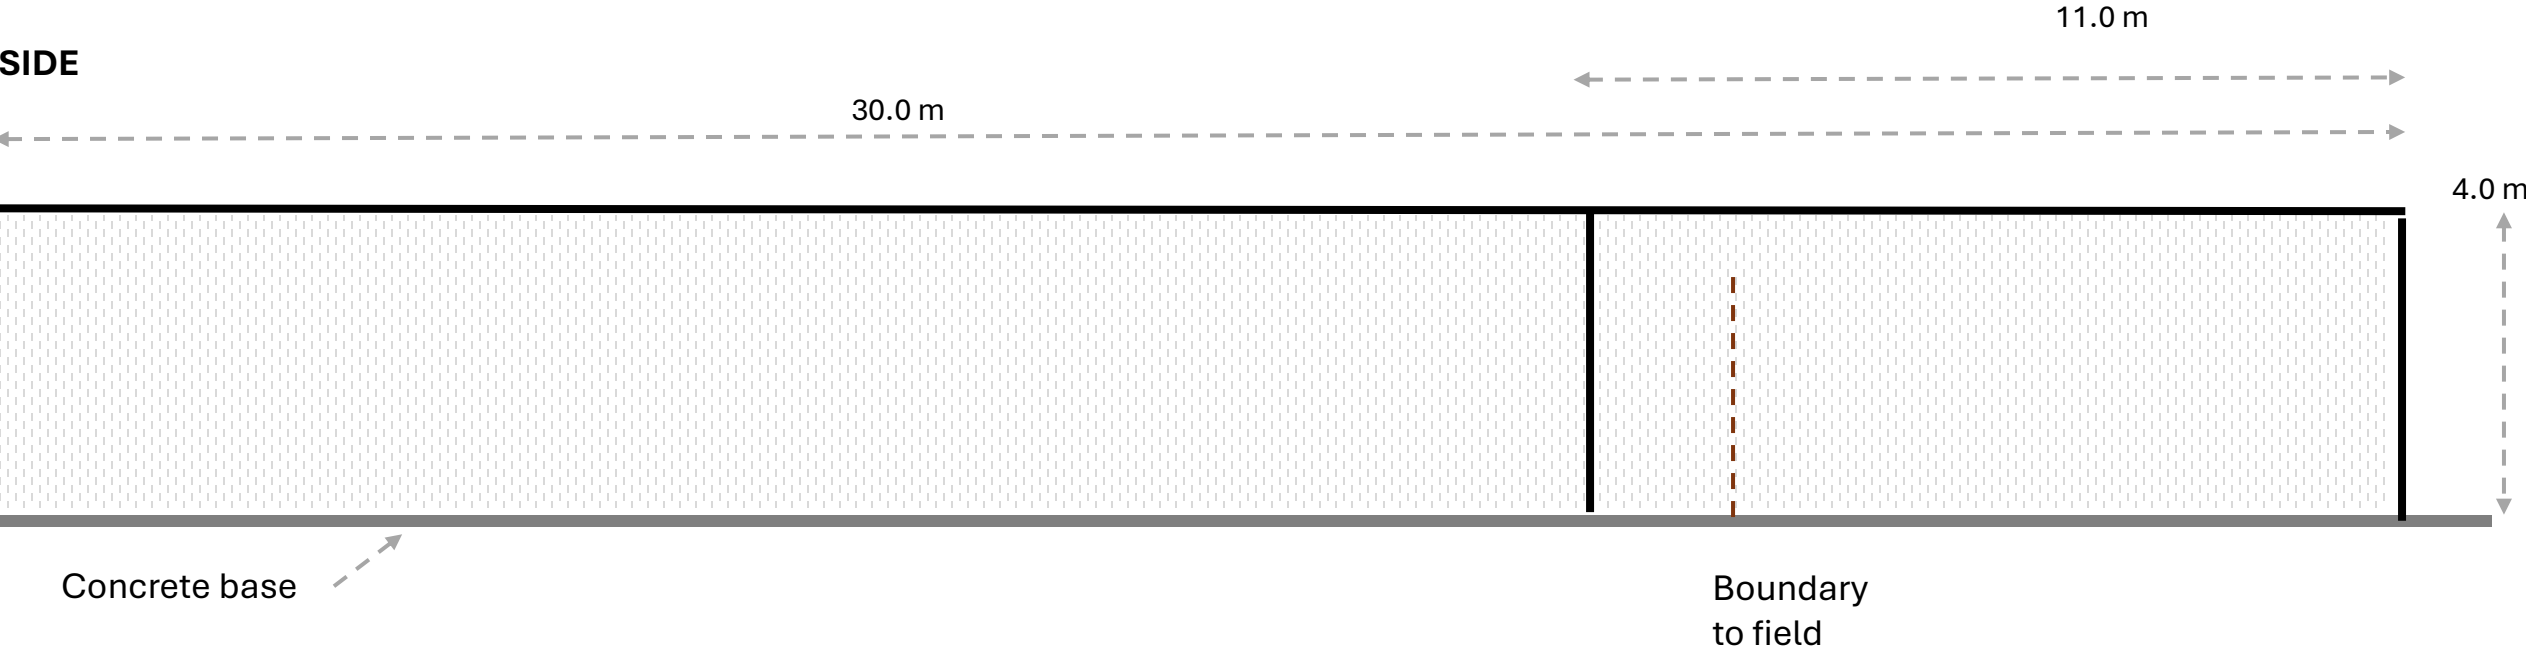

**Version 1**  
**20 January 2026**