

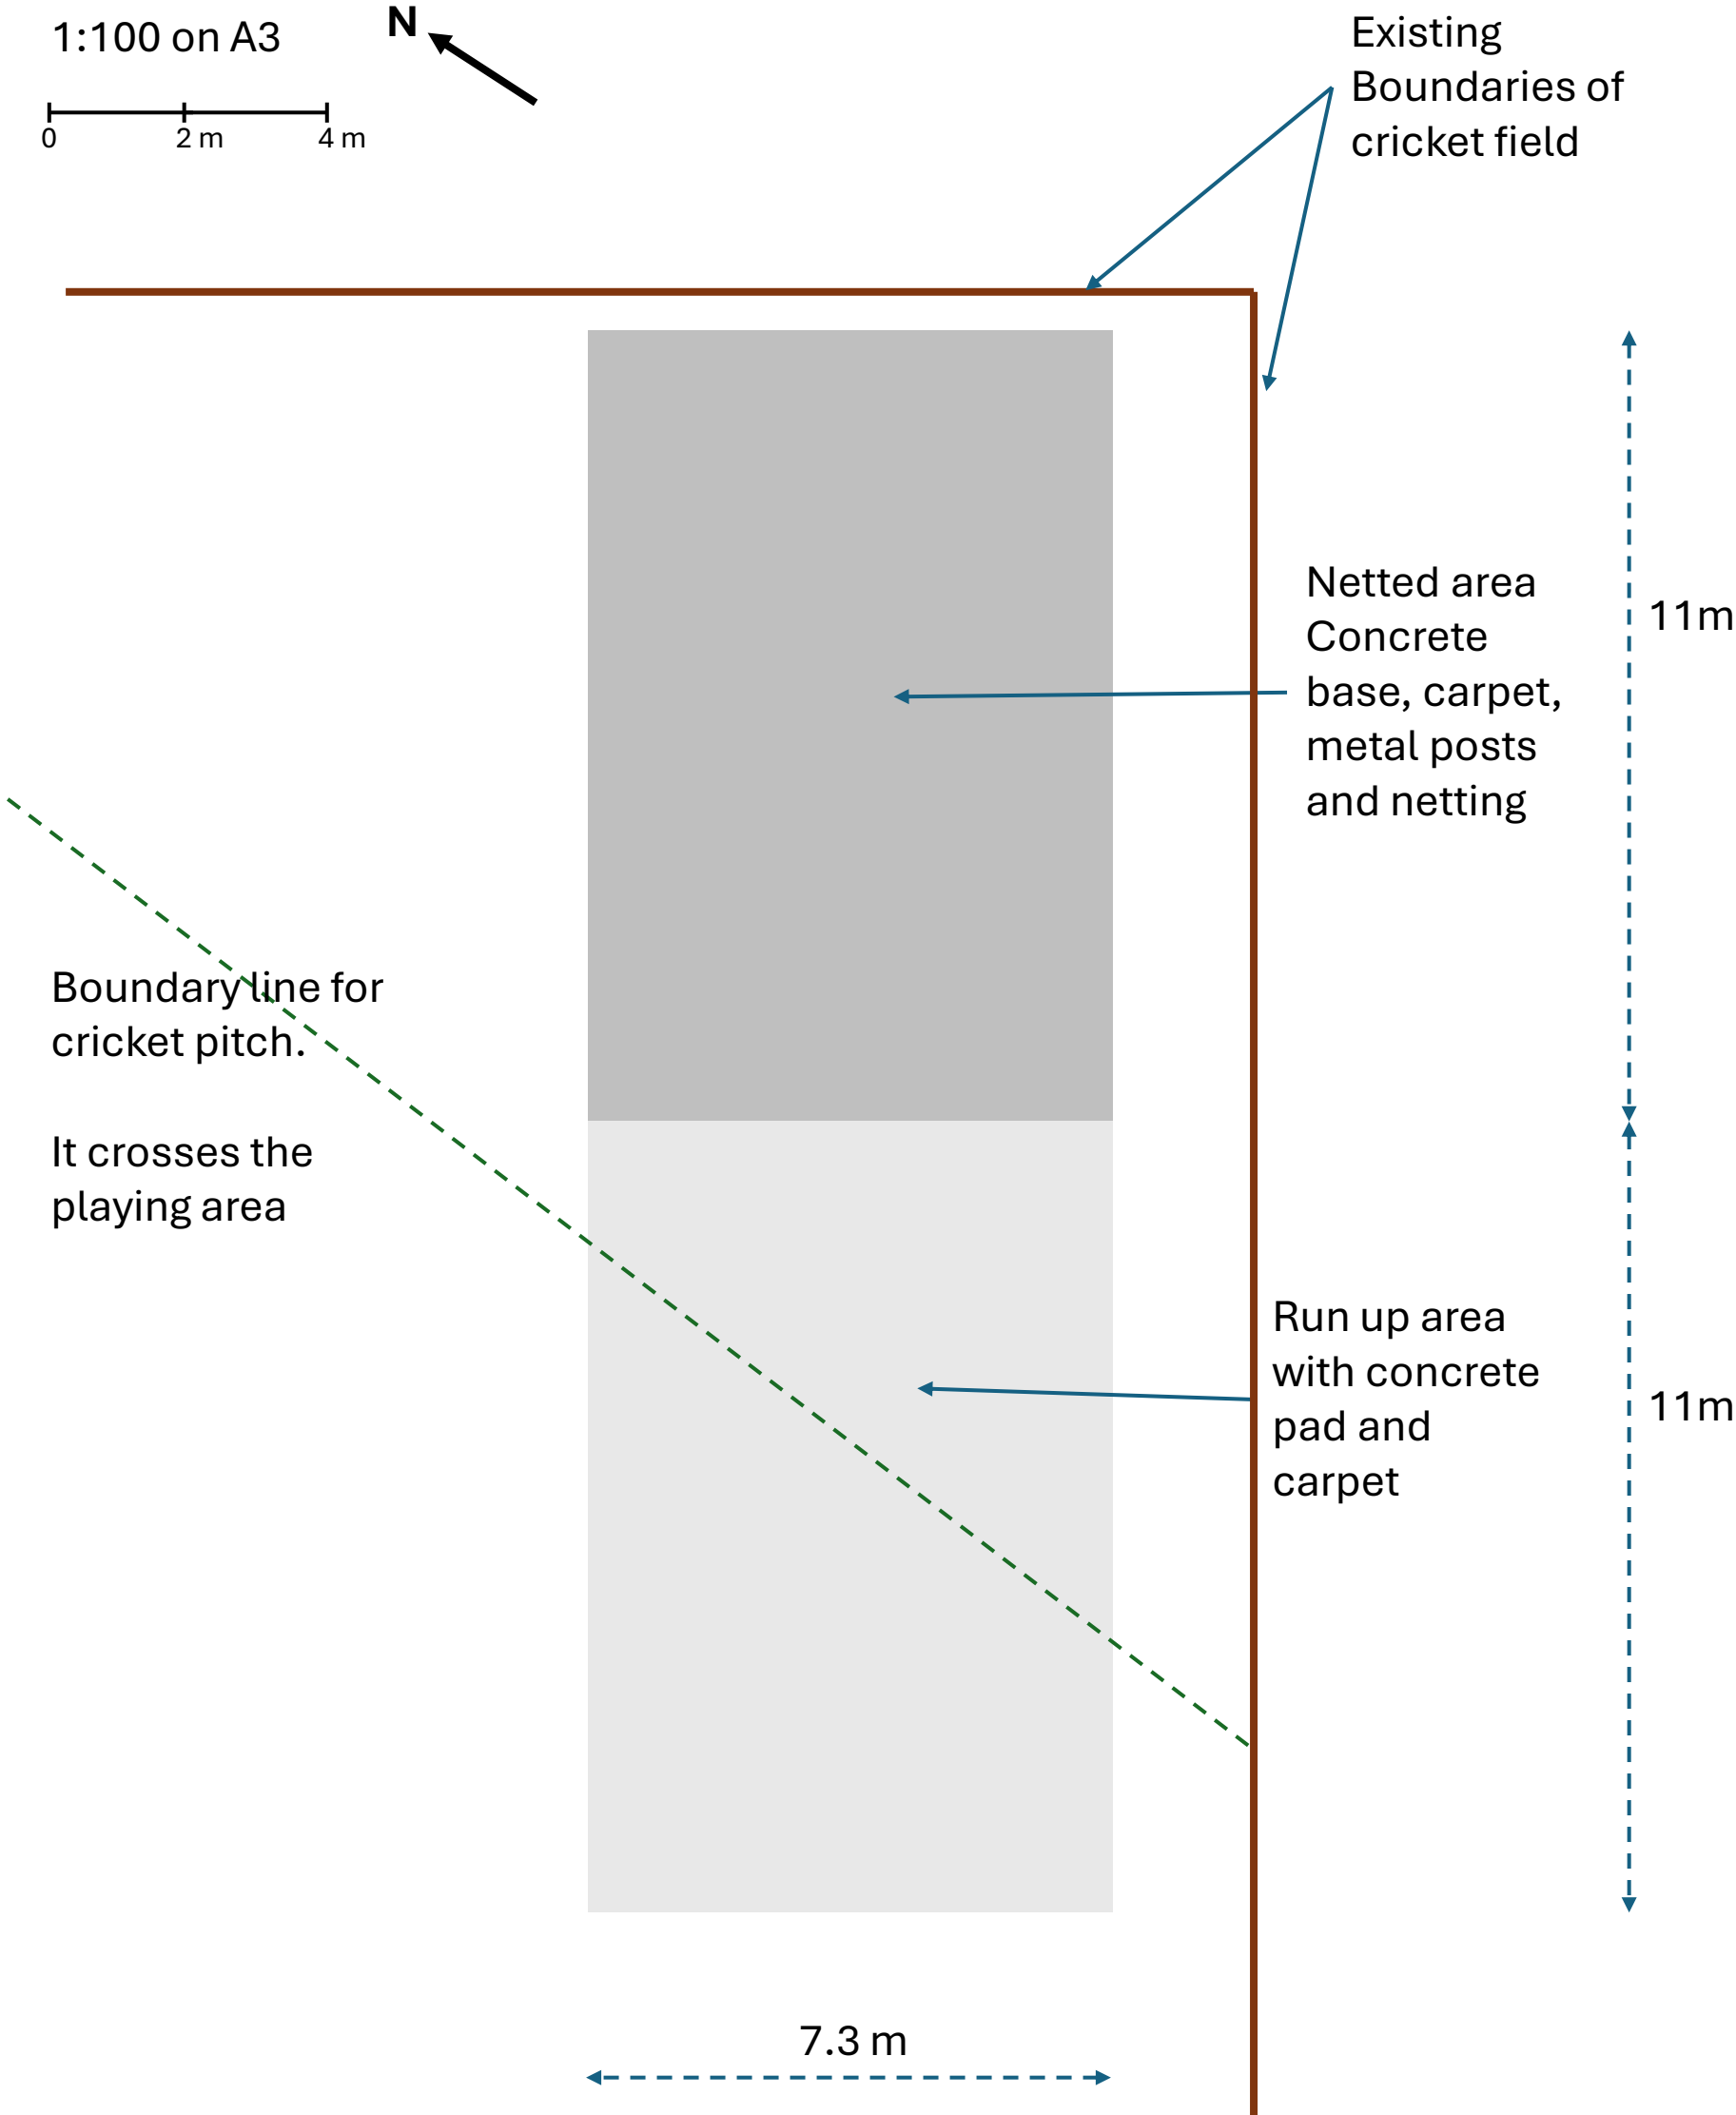
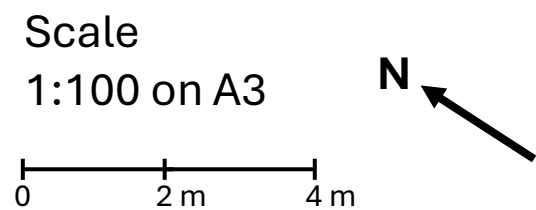
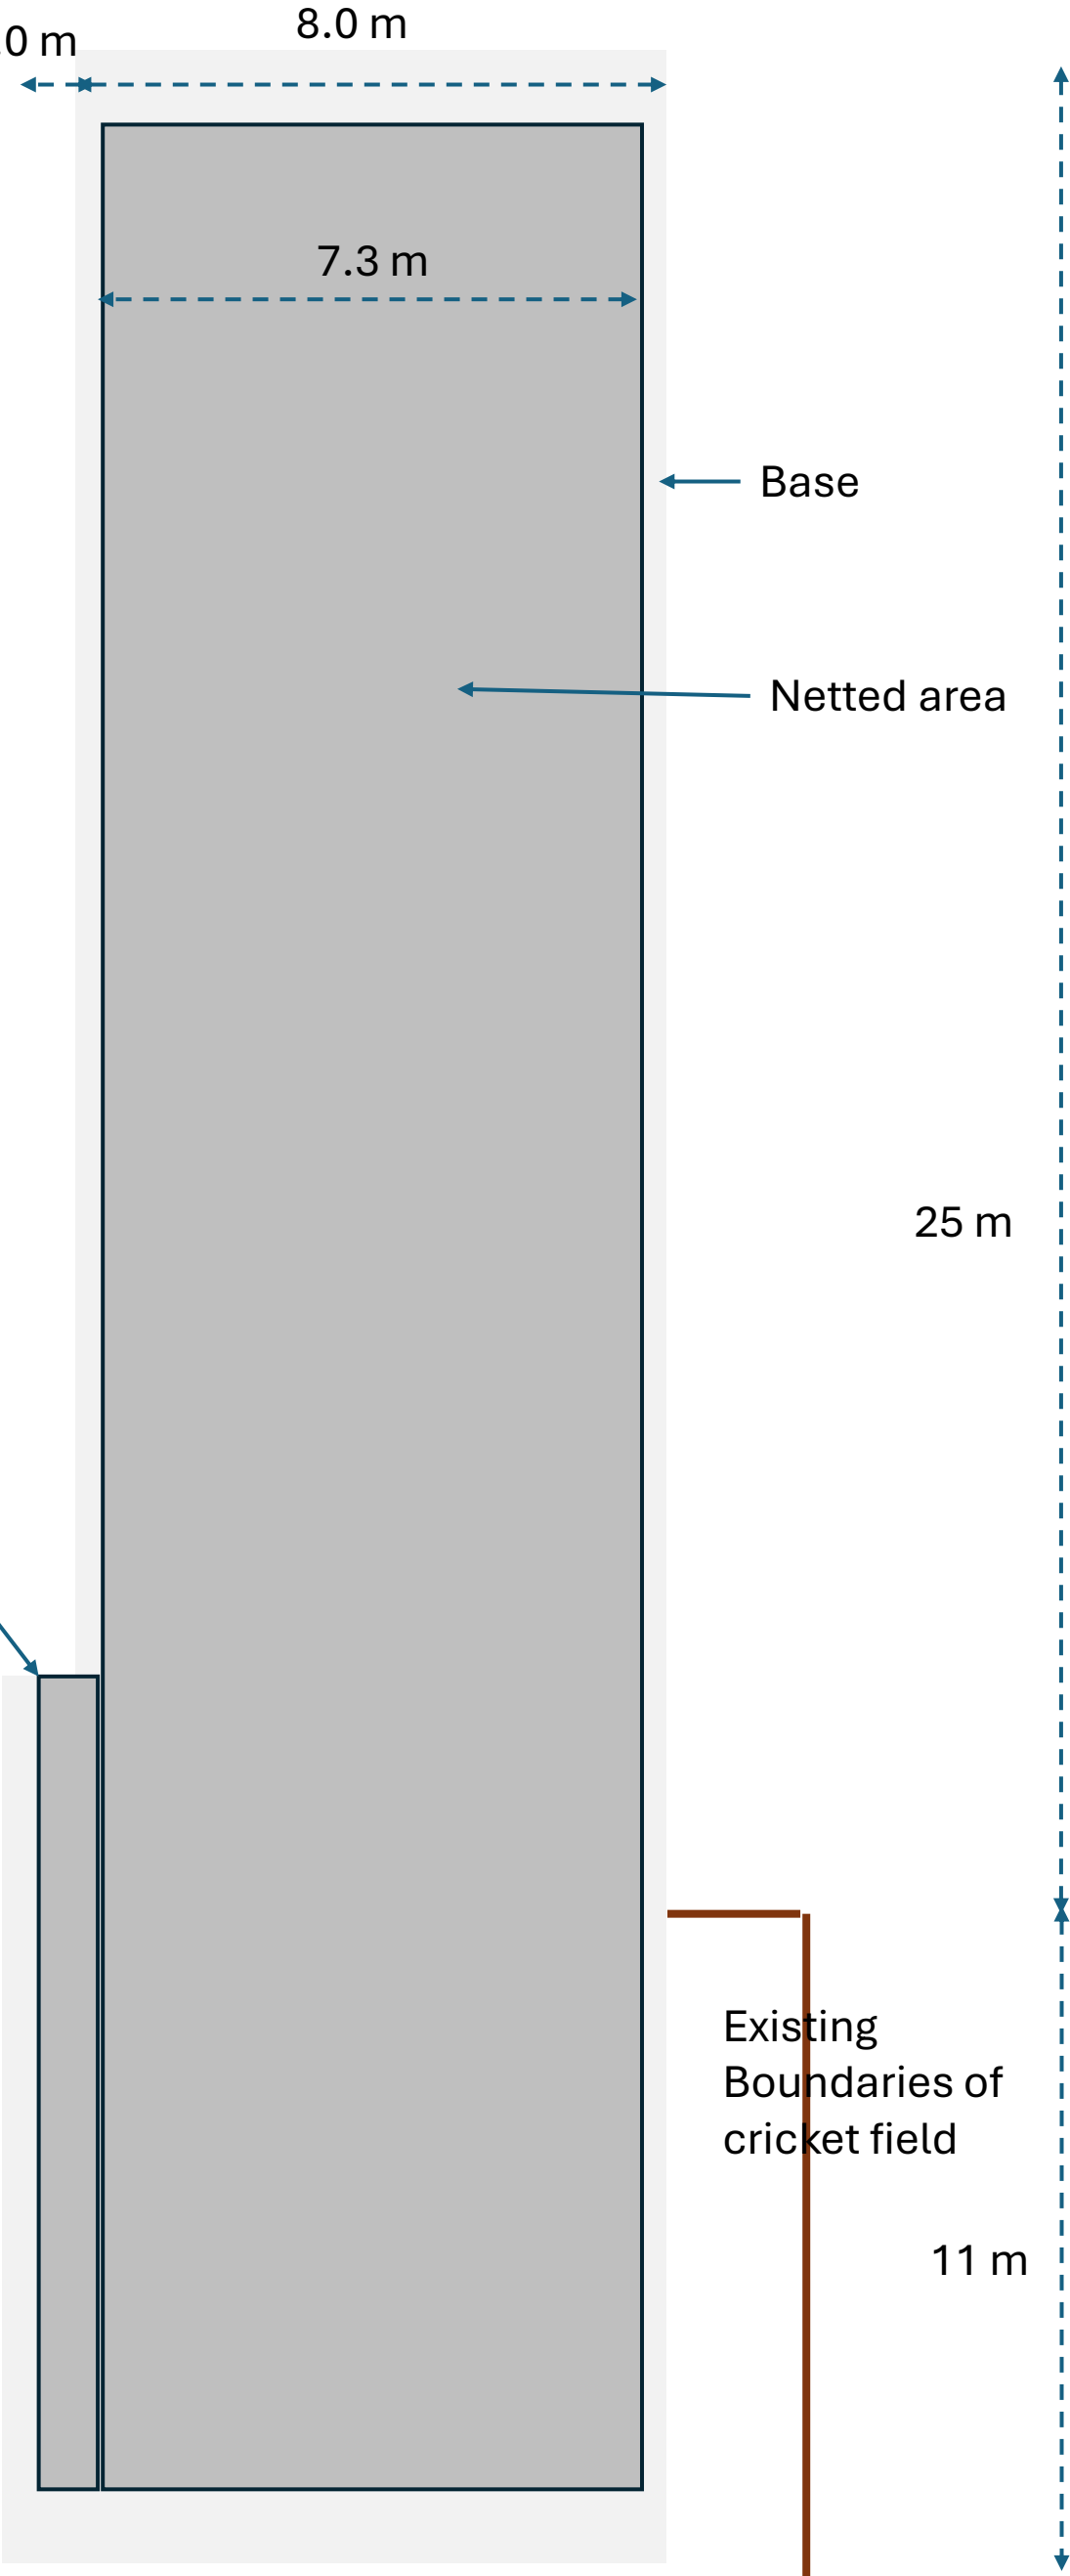


Existing floor plan 1:100 scale

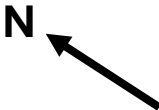

Proposed floor plan
1:100 scale

Scale
1:100 on A3

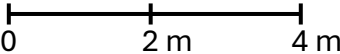

Offset
entrance
from side so
players not
exposed to
balls when
entering

Existing
Boundaries of
cricket field

Boundary line for
cricket pitch will be
away from playing
area as per ECB
recommendations