



The Old Convent, RH19 3RS

1743 3.003 - Revision -


CLIENT	MICHAEL CASSIN & TANYA REEVES
RIBA STAGE	STAGE 0 - STRATEGIC DEFINITION
DRAWING	AS PROPOSED
DATE	FEBRUARY 2025
SCALE	1:100 @ A1

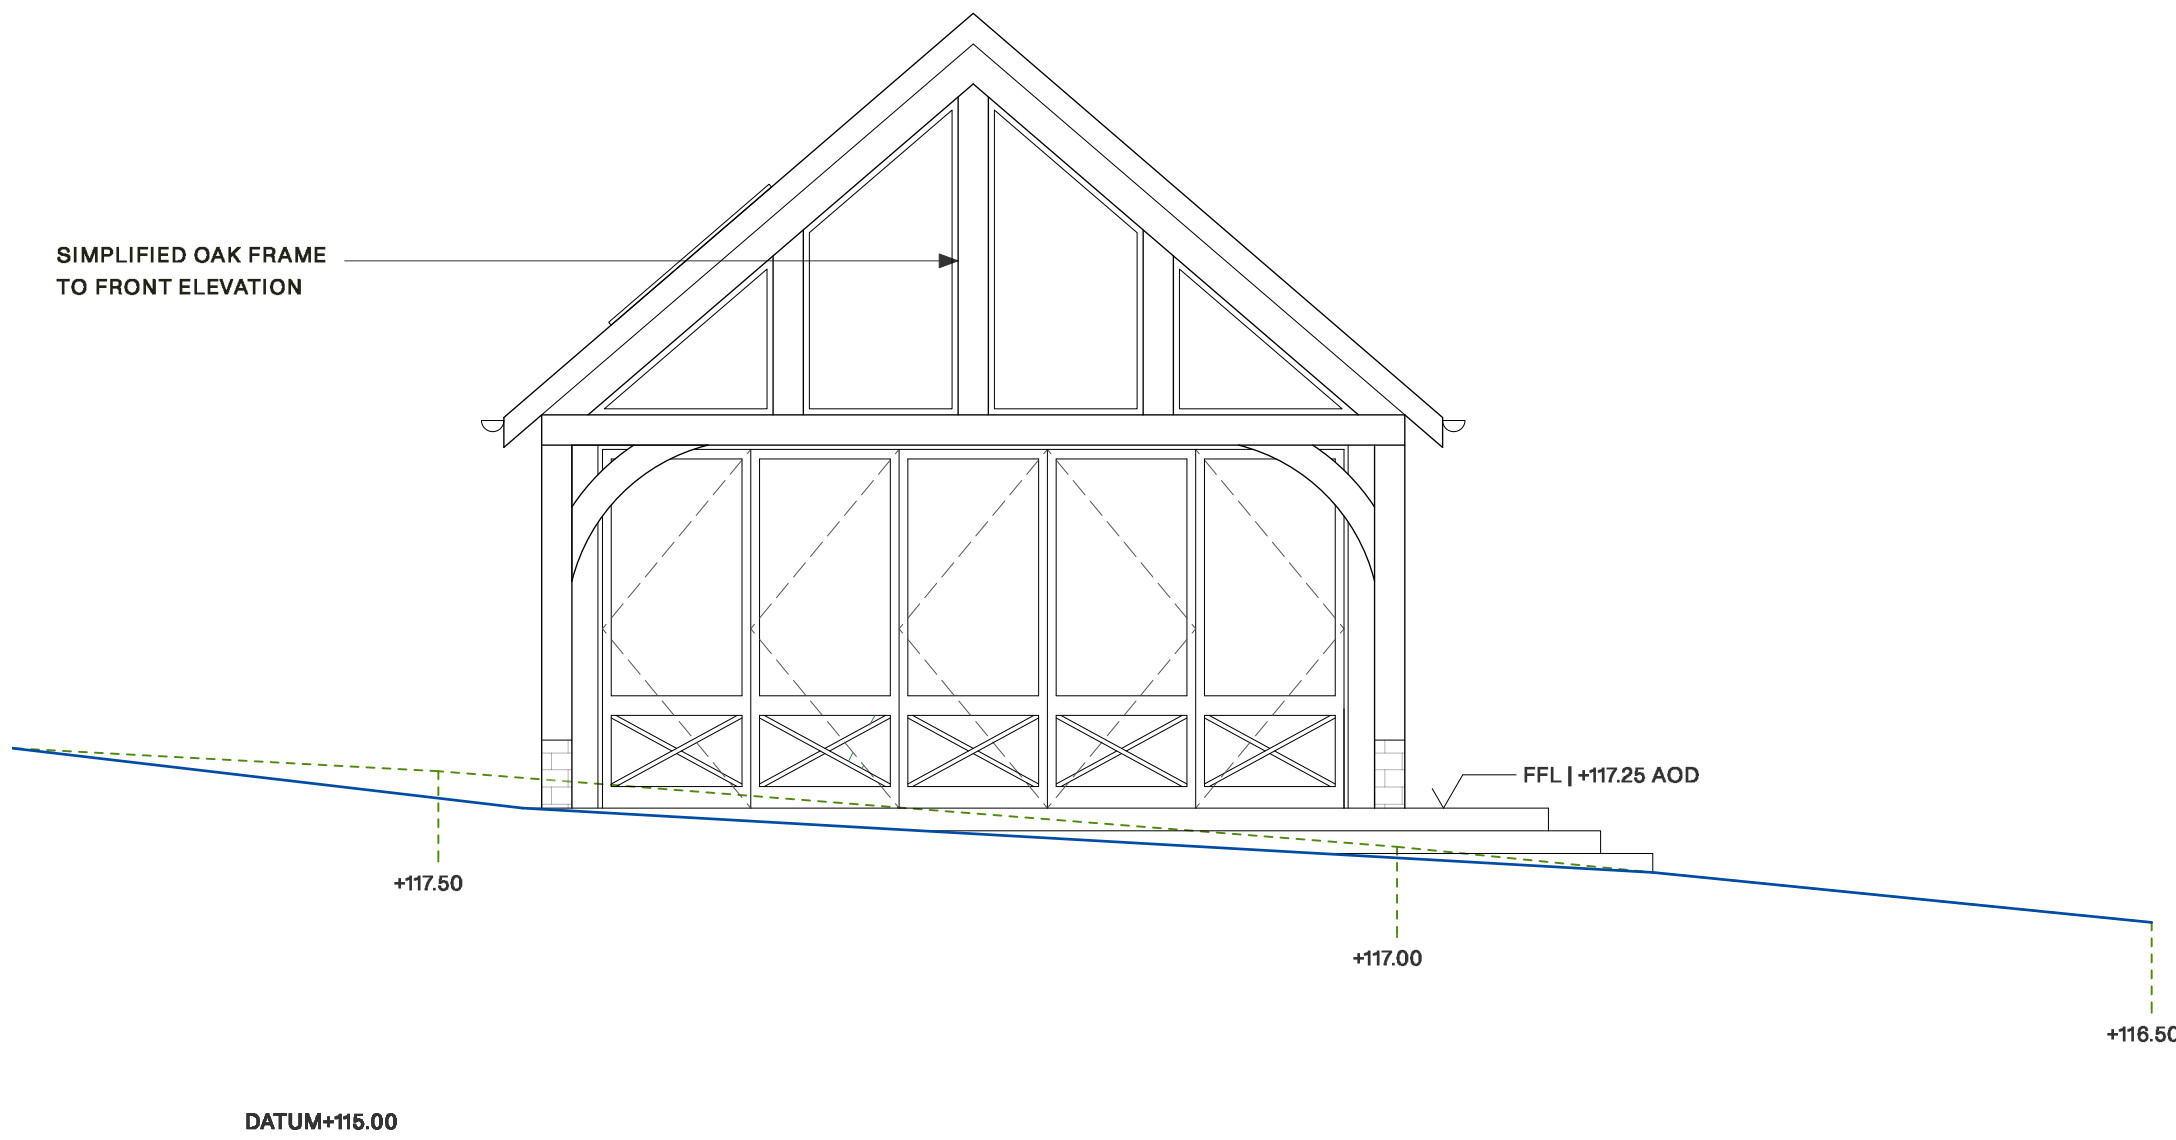


NORTH ELEVATION

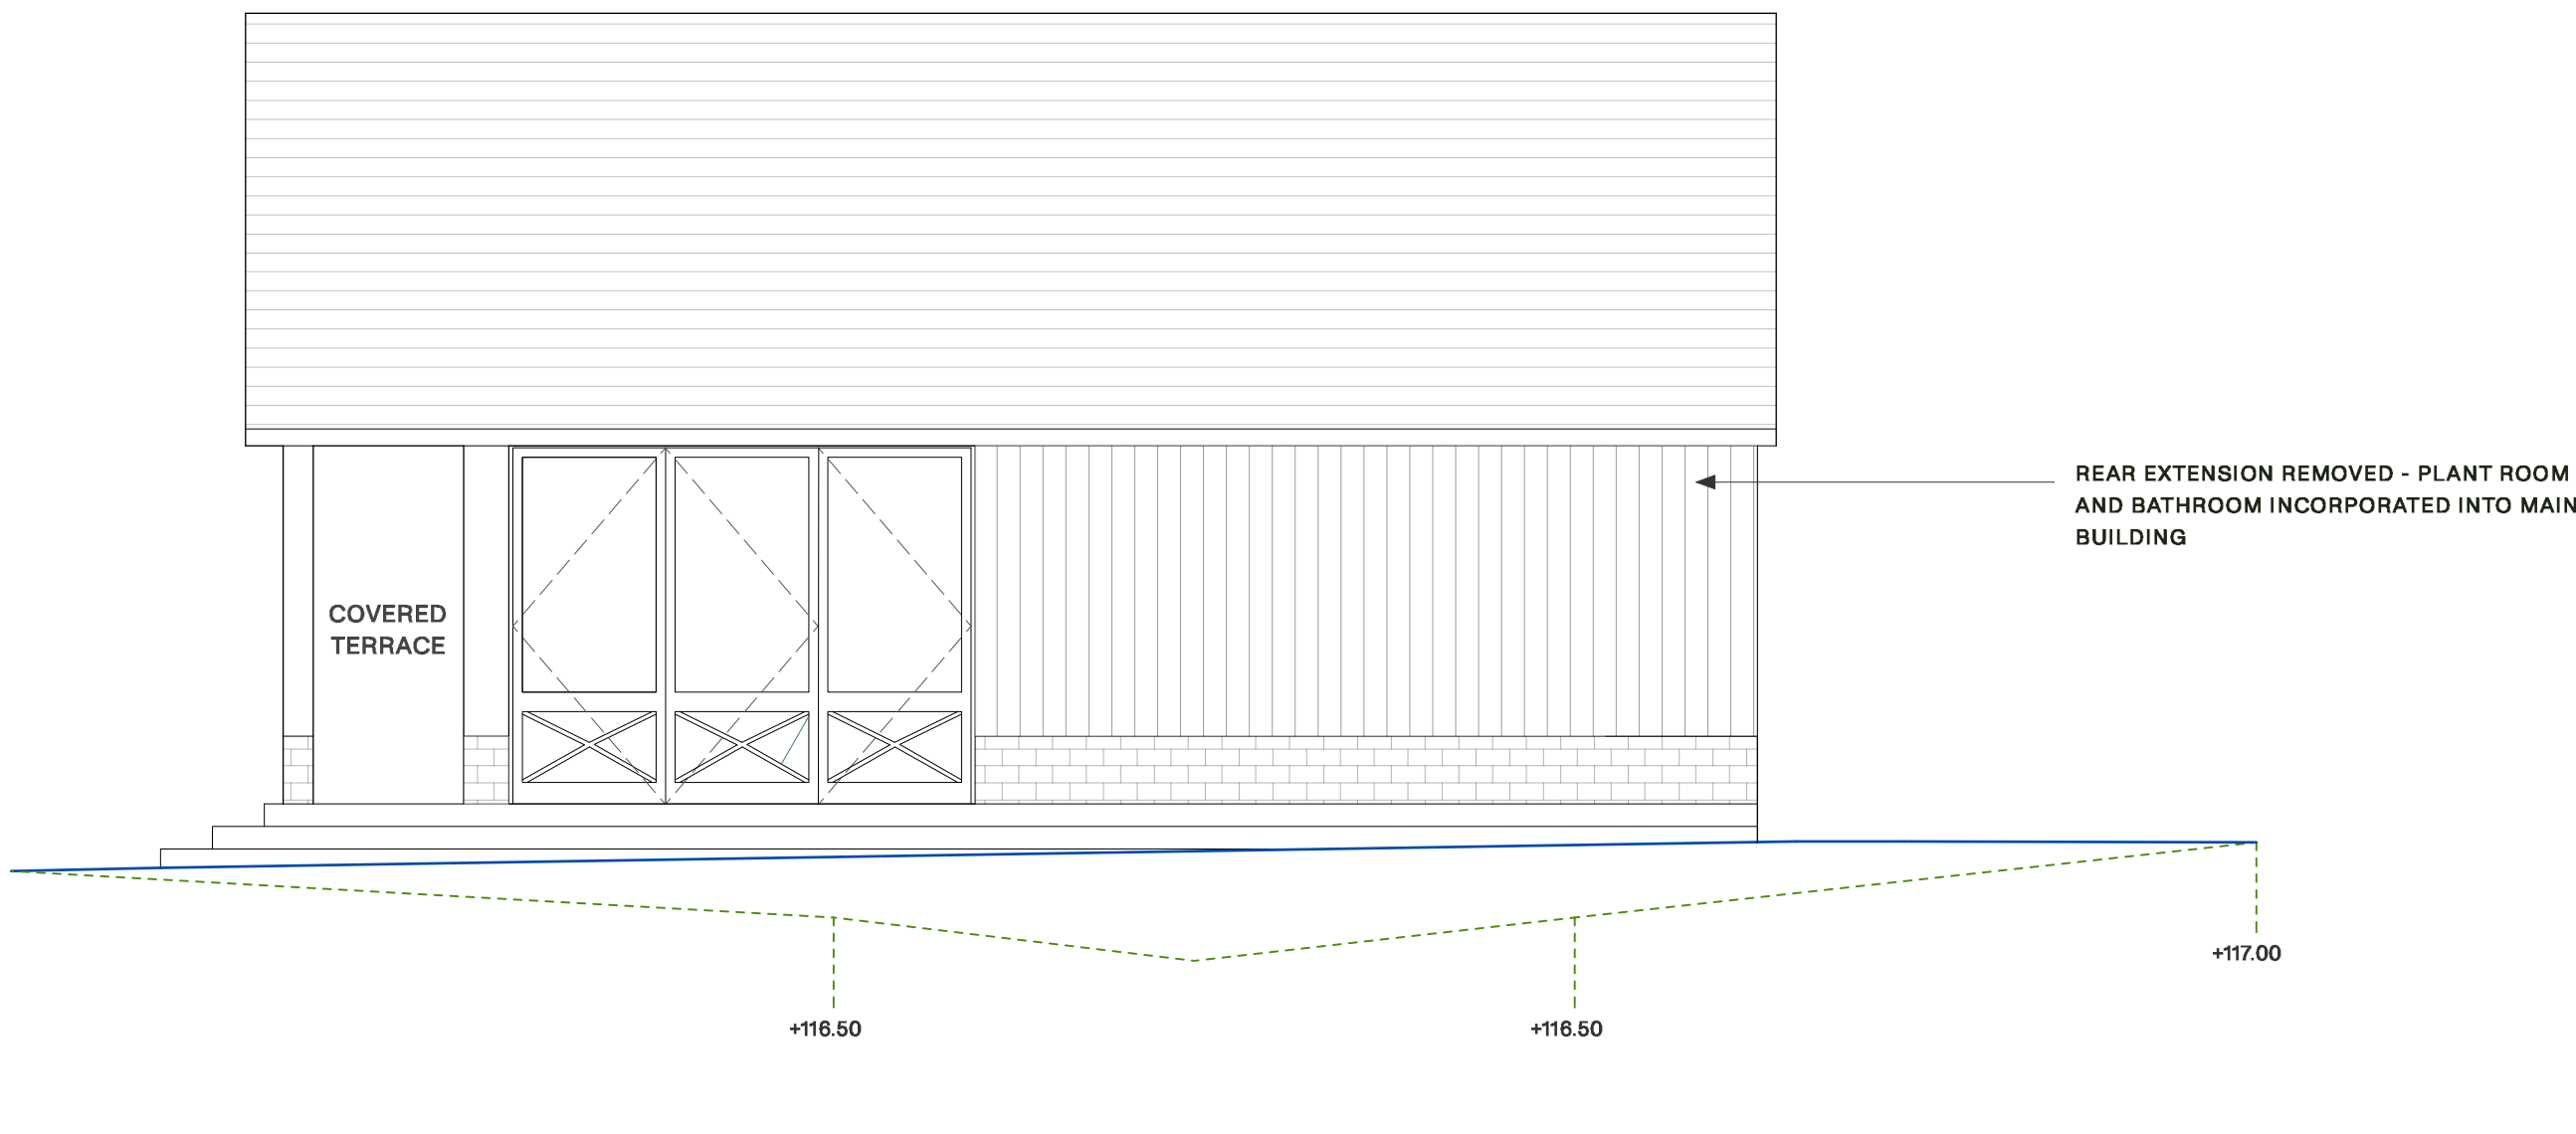

WEST ELEVATION

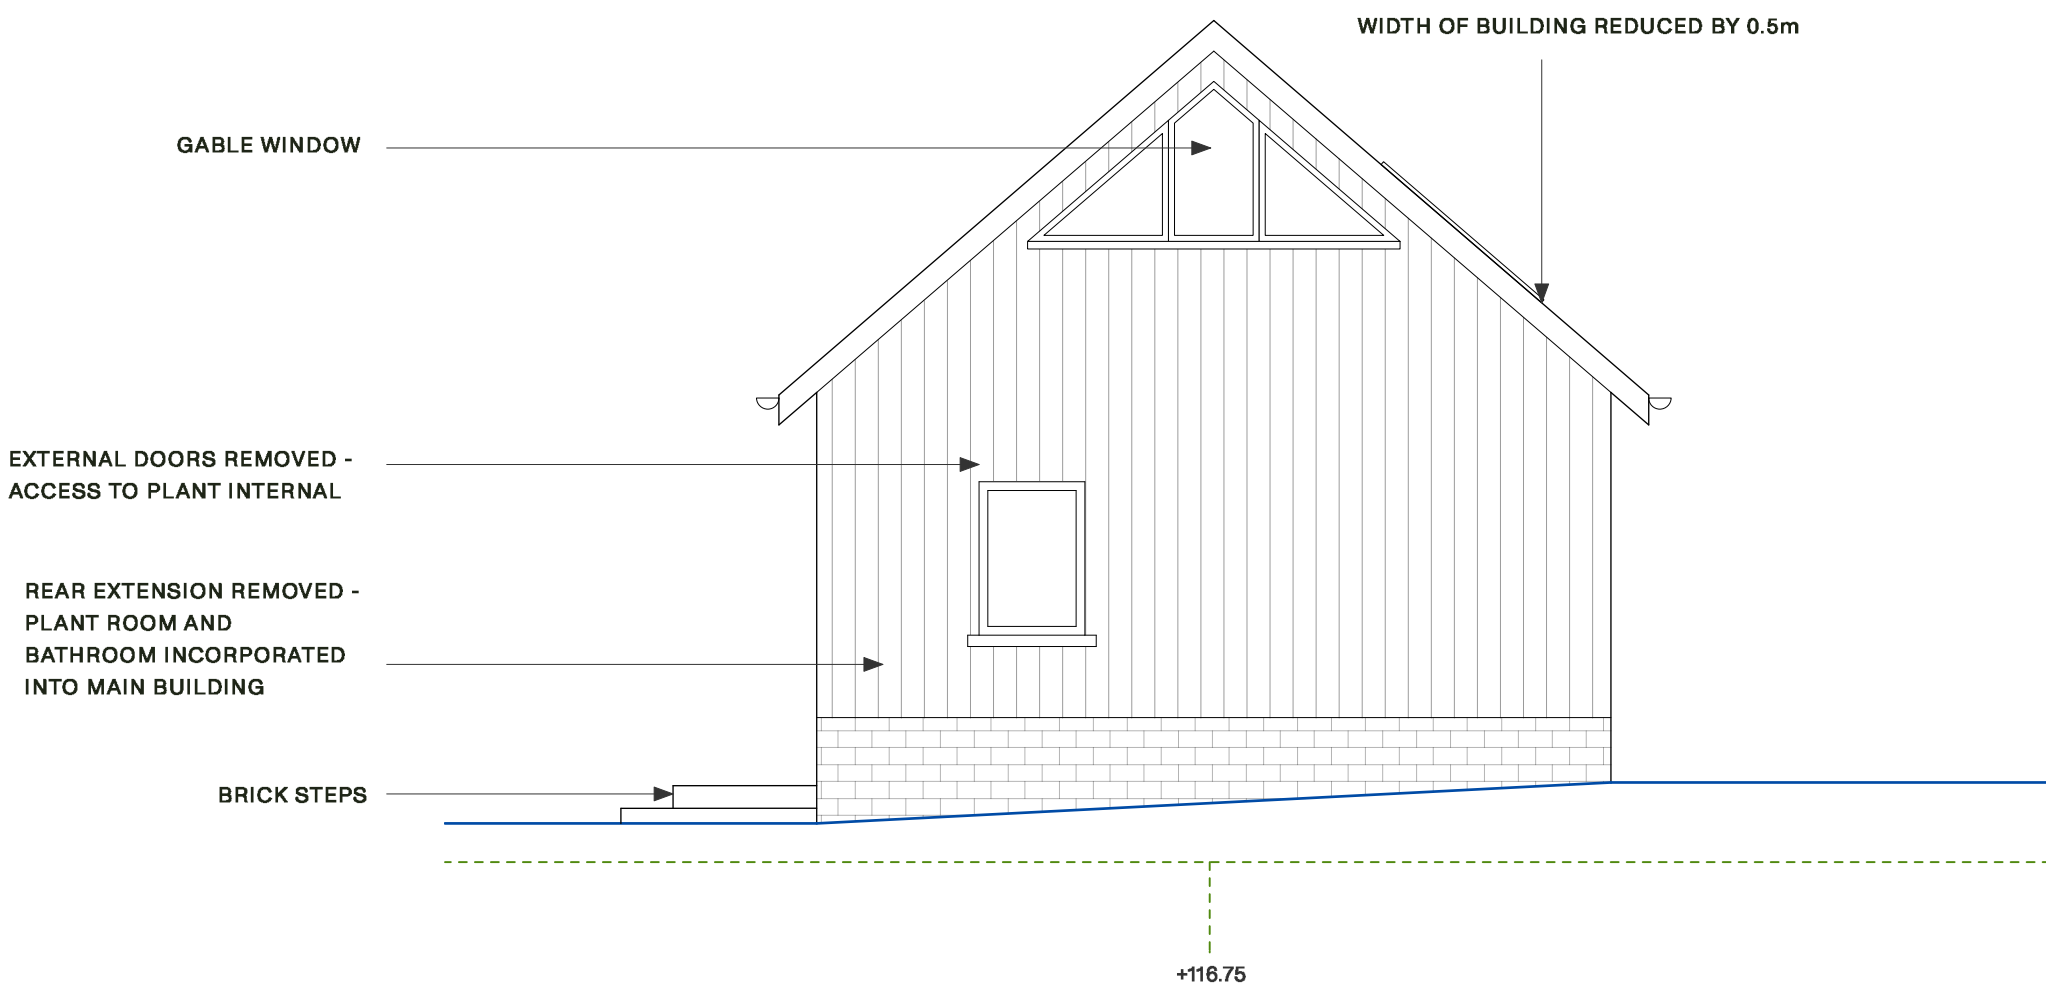


SOUTH ELEVATION

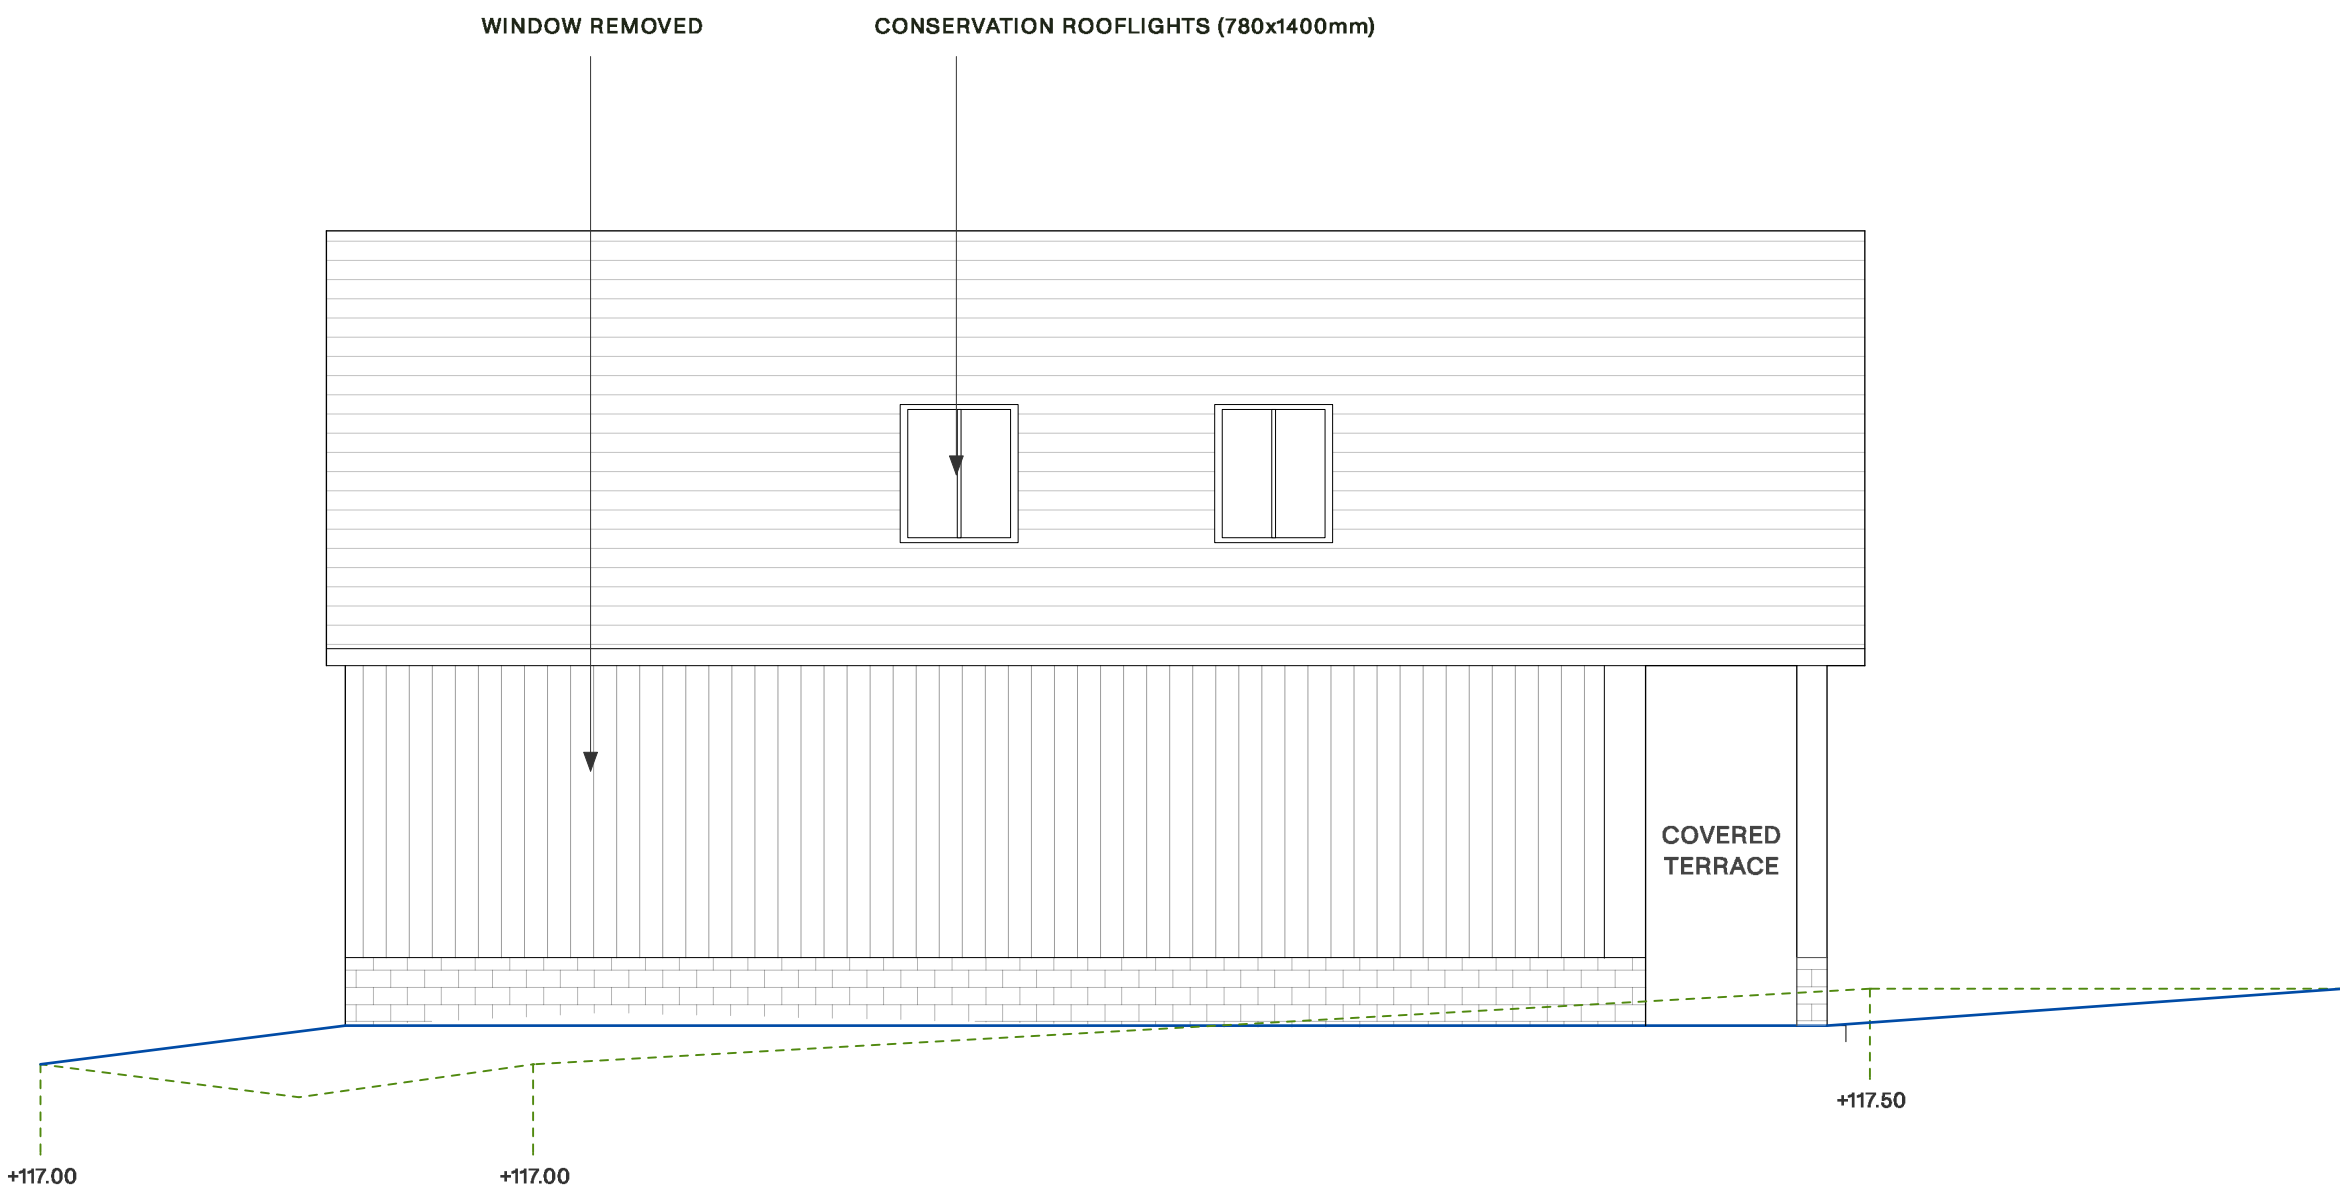

EAST ELEVATION

----- EXISTING GROUND LEVEL
----- PROPOSED GROUND LEVEL

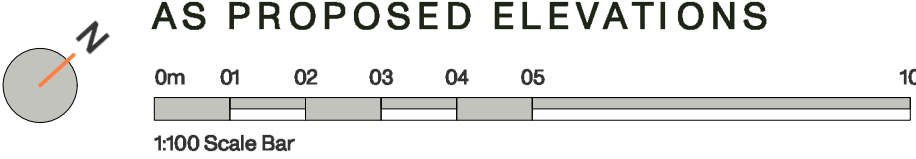

AS PROPOSED ELEVATIONS

PRINT DRAWING AT A1

N.B. Unless otherwise noted this drawing is not to be used for construction purposes. If indicated as feasibility this drawing is subject to a detailed site investigation, including ground conditions/contaminates, drainage design and planning / density negotiations. The layout may be based upon an enlargement of an os sheet or other small scale plans and its accuracy needs to be verified by survey. CDM regulations have not been fully considered.

The Workshop, unit 3,
29-42 Windsor Street,
Brighton, BN1 1FU

landivar-architects.com
info@landivar-architects.com
01273 735590

