


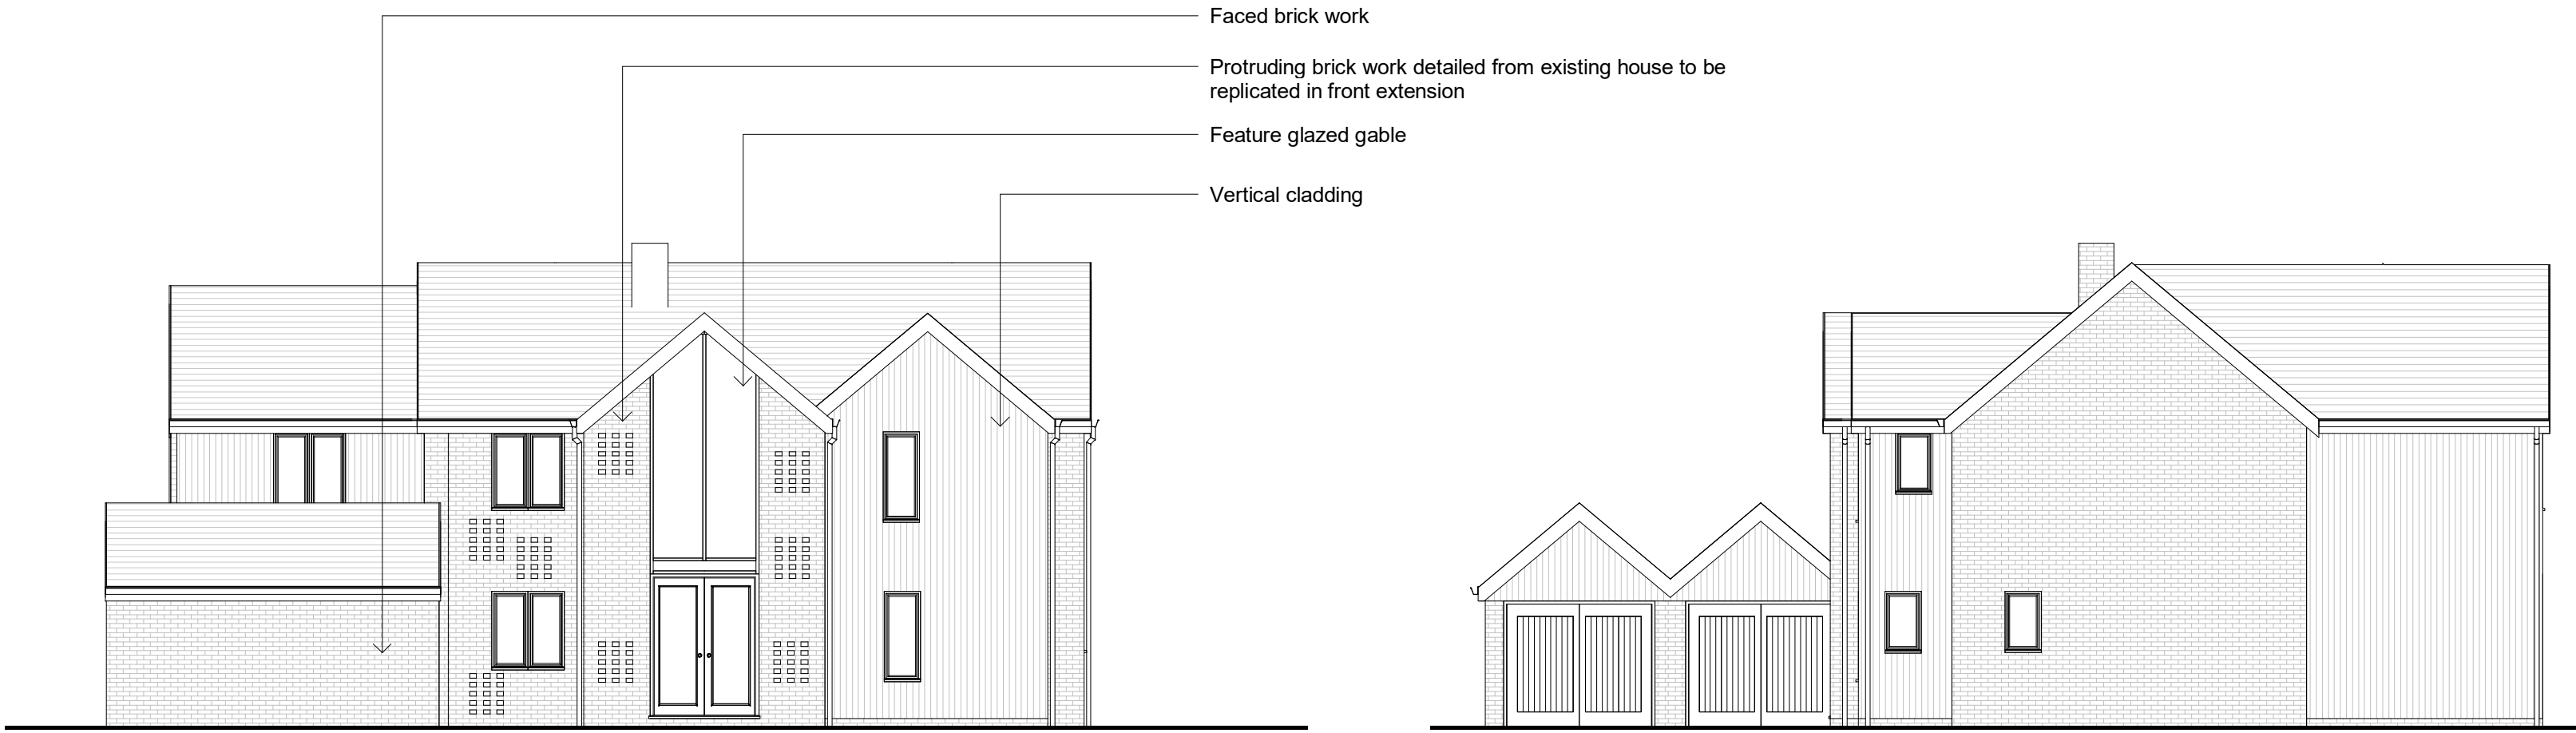


Front Elevation

Side Elevation



Side Elevation

Rear Elevation

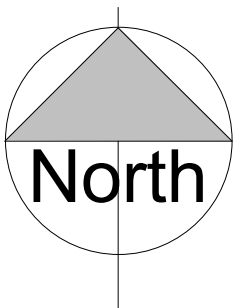

Site Plan 1:1250

Site Plan 1:500

