



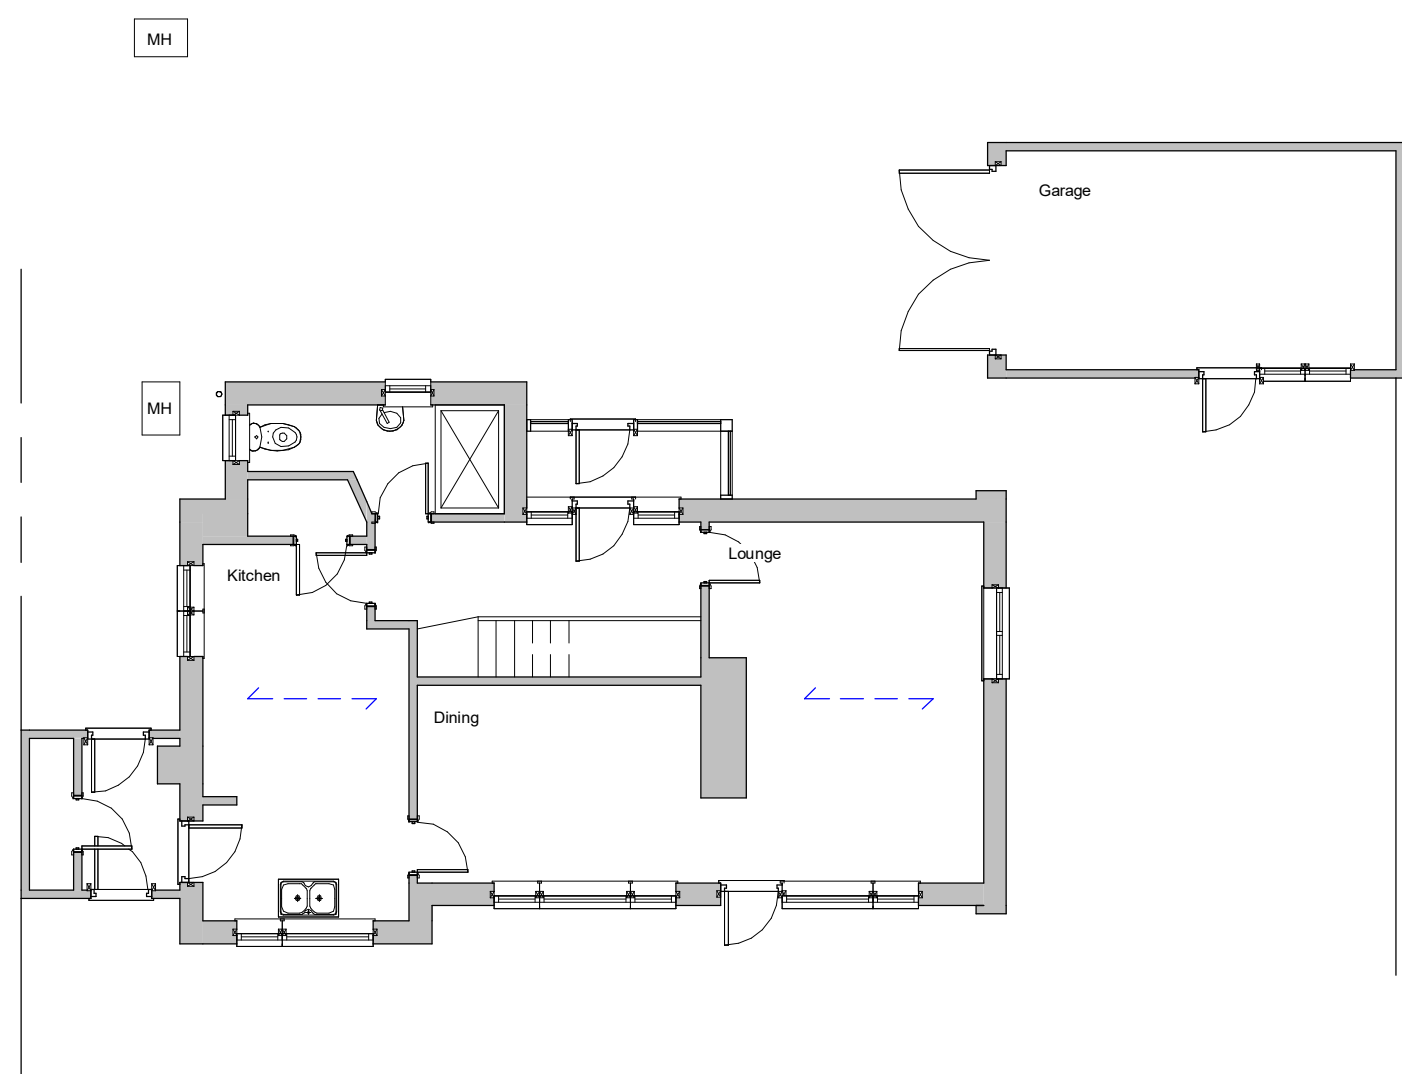

Ground Floor

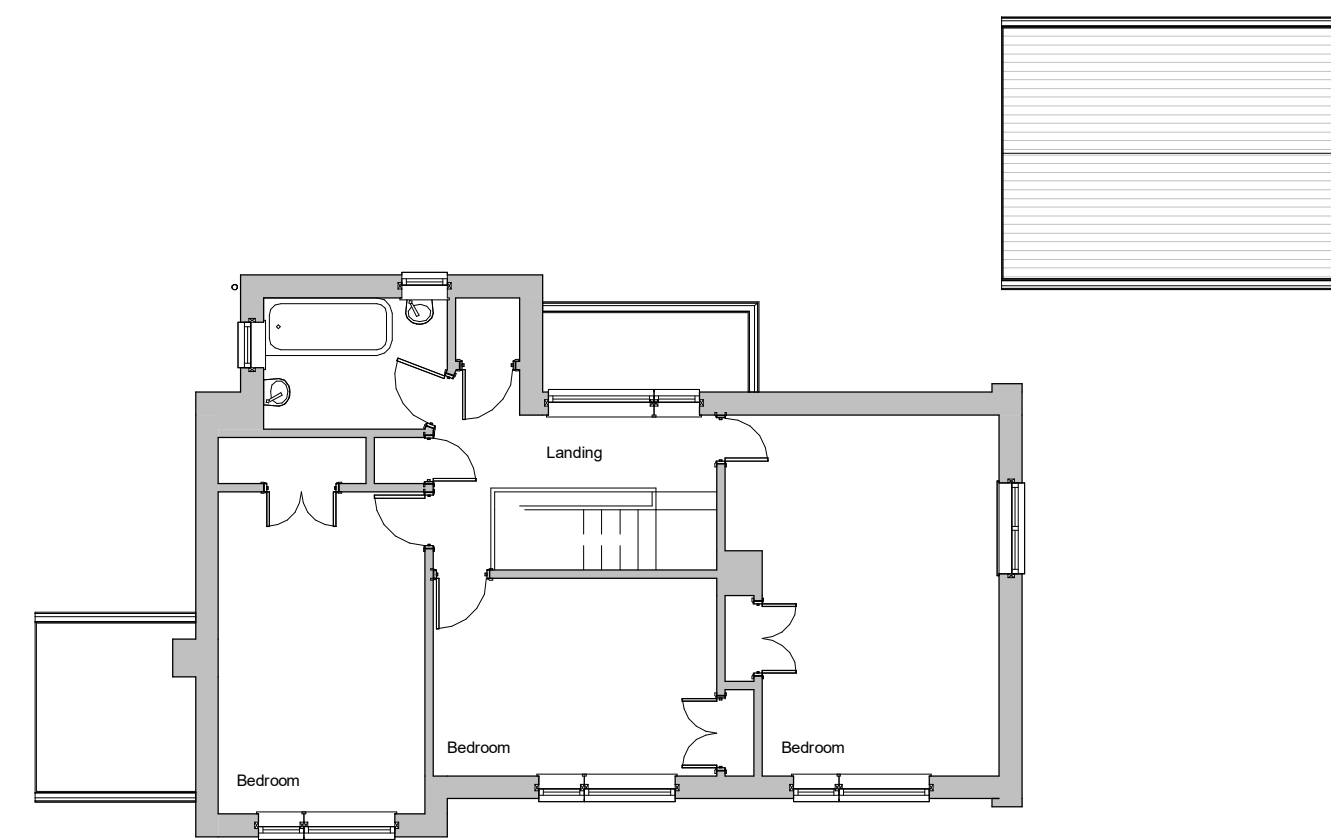

First Floor



Rear Elevation



Side Elevation



Front Elevation



Side Elevation