


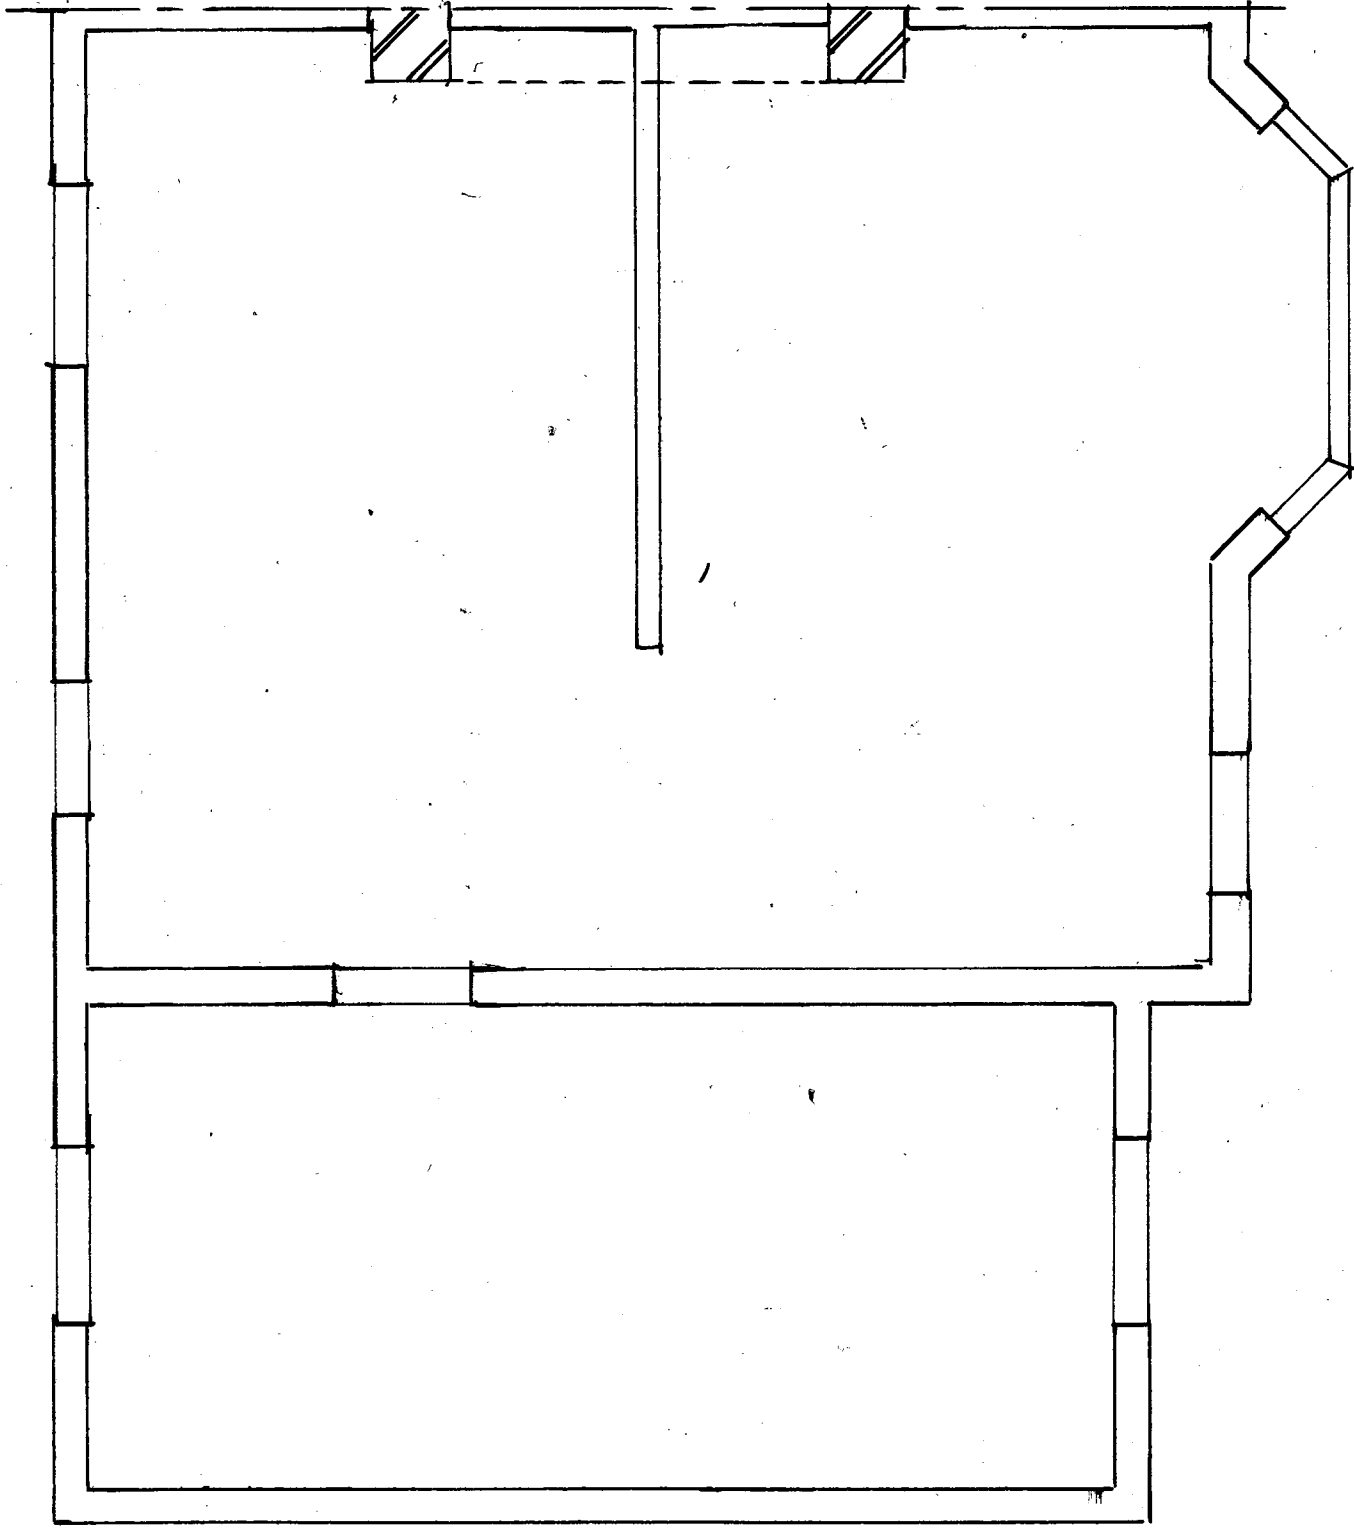

Proposed Joist Layout

Amendments			Date
Client			

Mr & Mrs Parker

Site Address

**16 Ashgrove
Haywards Heath
West Sussex
RH16 4PZ**

Proposal

Loft Conversion

Drawing Title

Proposed Joist Plan

Date

05/03/25

Drawn

S. Burrows

Scales

1:50

DWG NO.

S13367/3

REV