



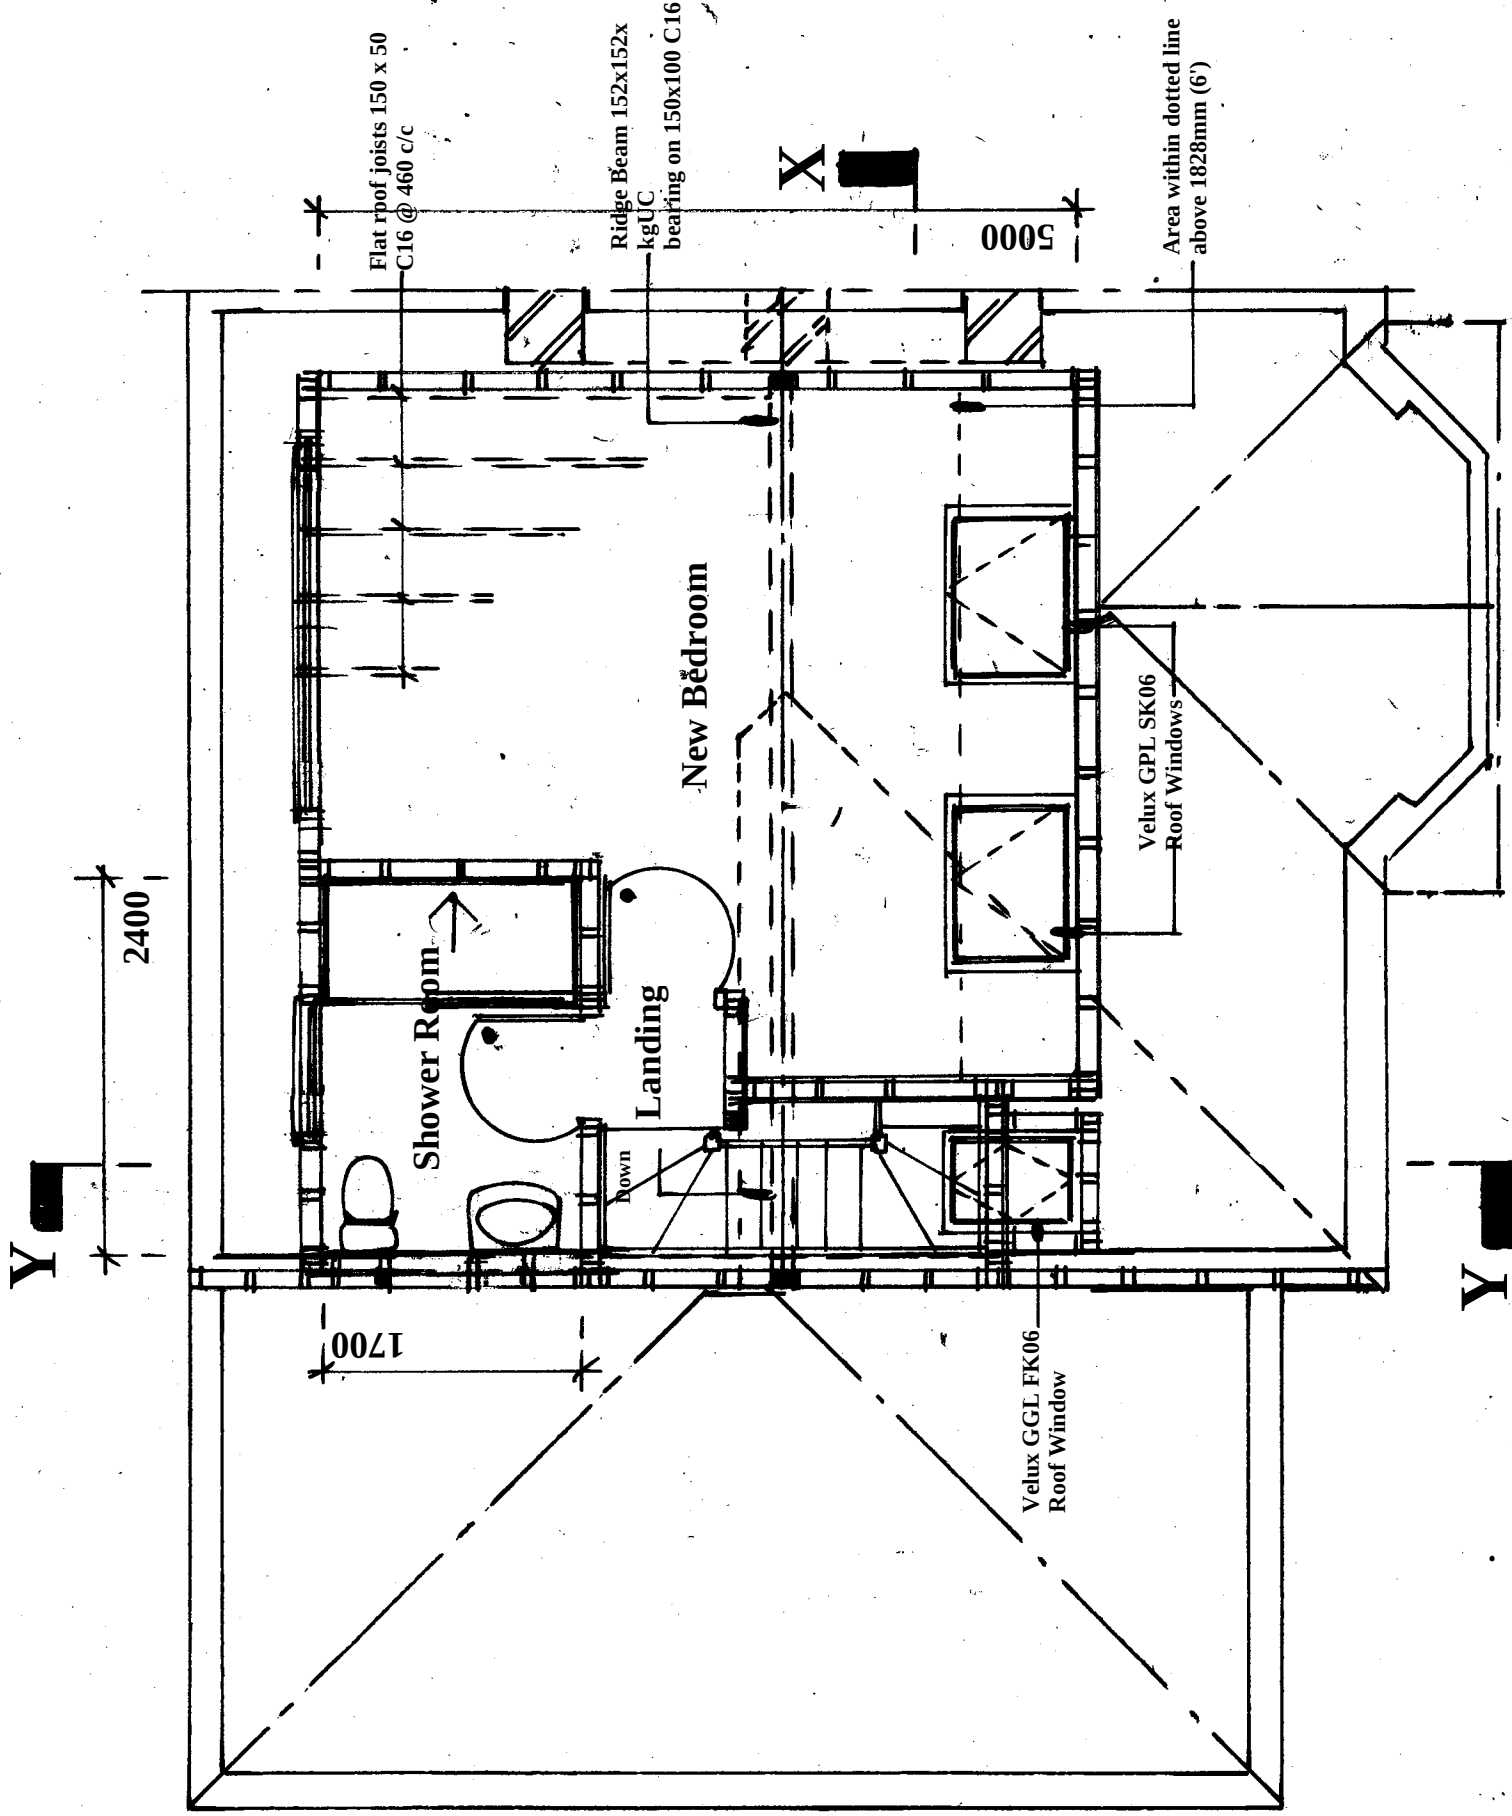

Proposed Loft Room Plan

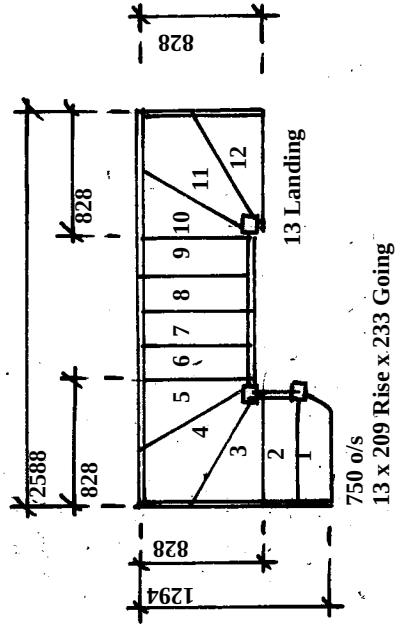

Proposed Staircase Plan

Amendments			Date
Client			

Mr & Mrs Parker

Site Address

16 Ashgrove
Haywards Heath
West Sussex
RH16 4PZ

Proposal Loft Conversion

Drawing Title Proposed Loft Room Plan

Date 05/03/25 Drawn S. Burrows

Scales 1:50

DWG NO. S13367/4	REV
------------------	-----