


Flat roof joists x 50
C16 @ 460 c/c

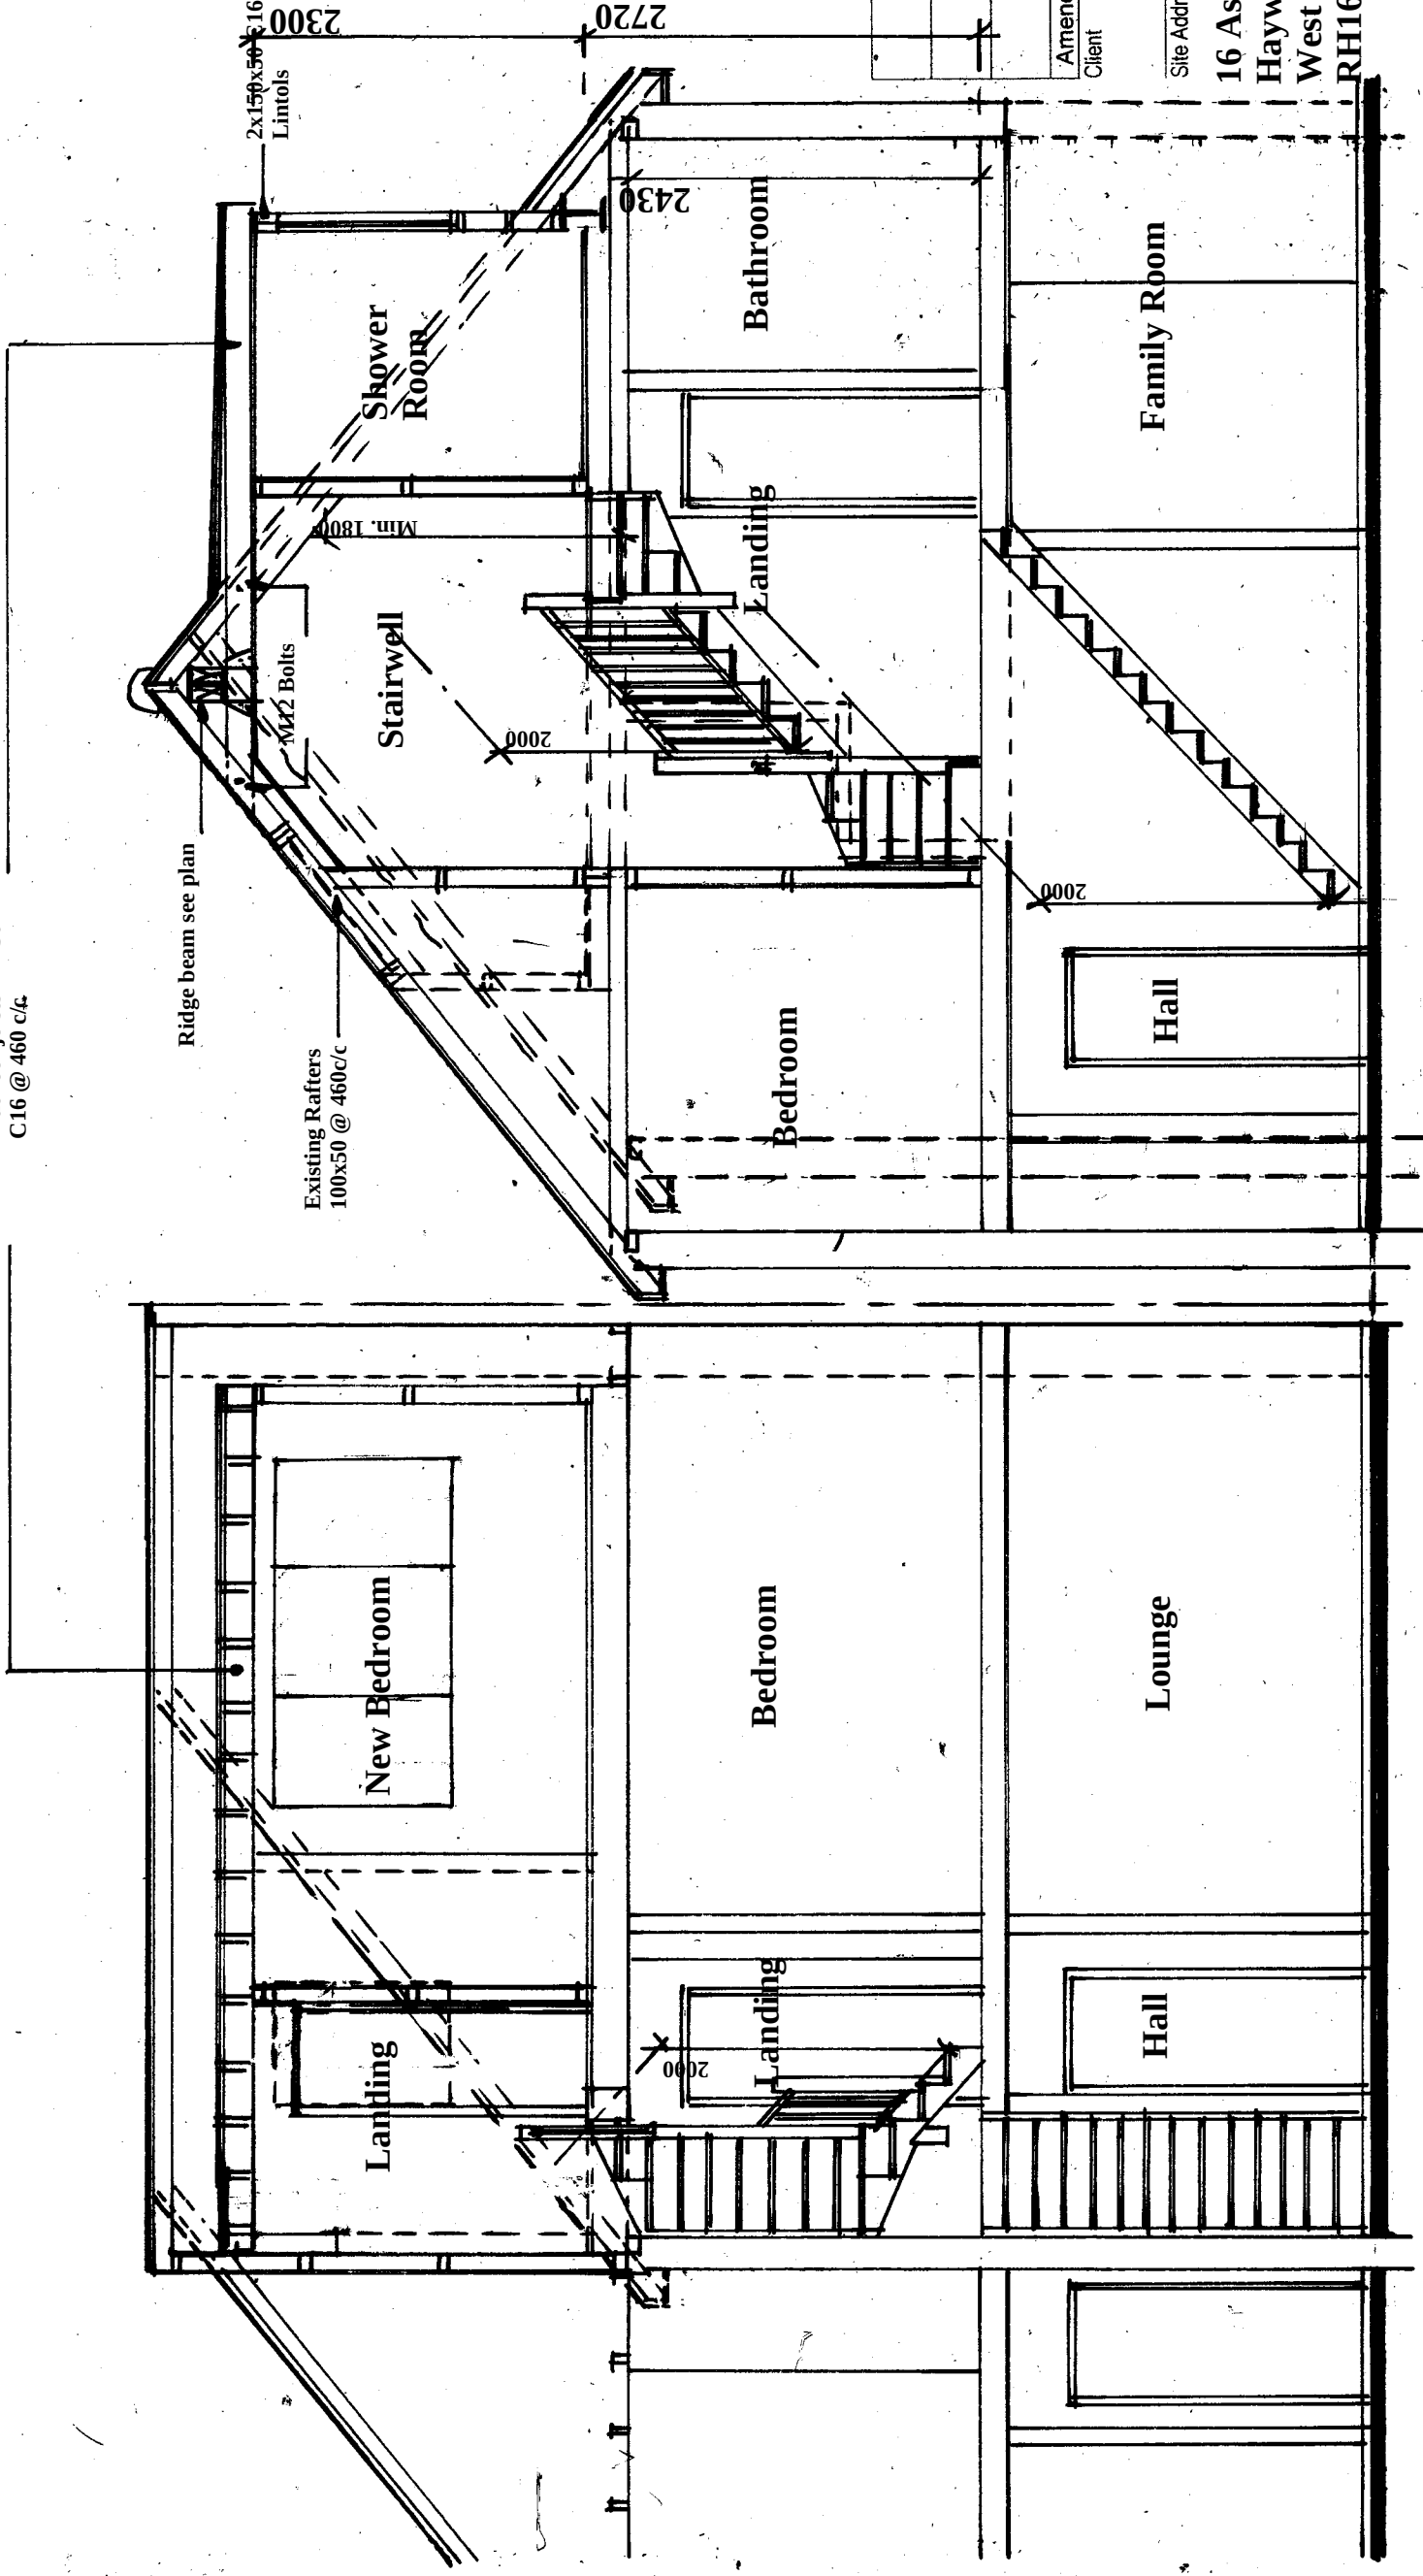

Section X-X

Section Y-Y

Proposal **Loft Conversion**
Drawing Title **Sections**

Date **05/03/25** Drawn **S. Burrows**
Scales **1:50**

DWG NO.	S13367/5	REV
---------	----------	-----

Amendments

Client **Mr & Mrs Parker**

Site Address

**16 Ashgrove
Haywards Heath
West Sussex
RH16 4PZ**