

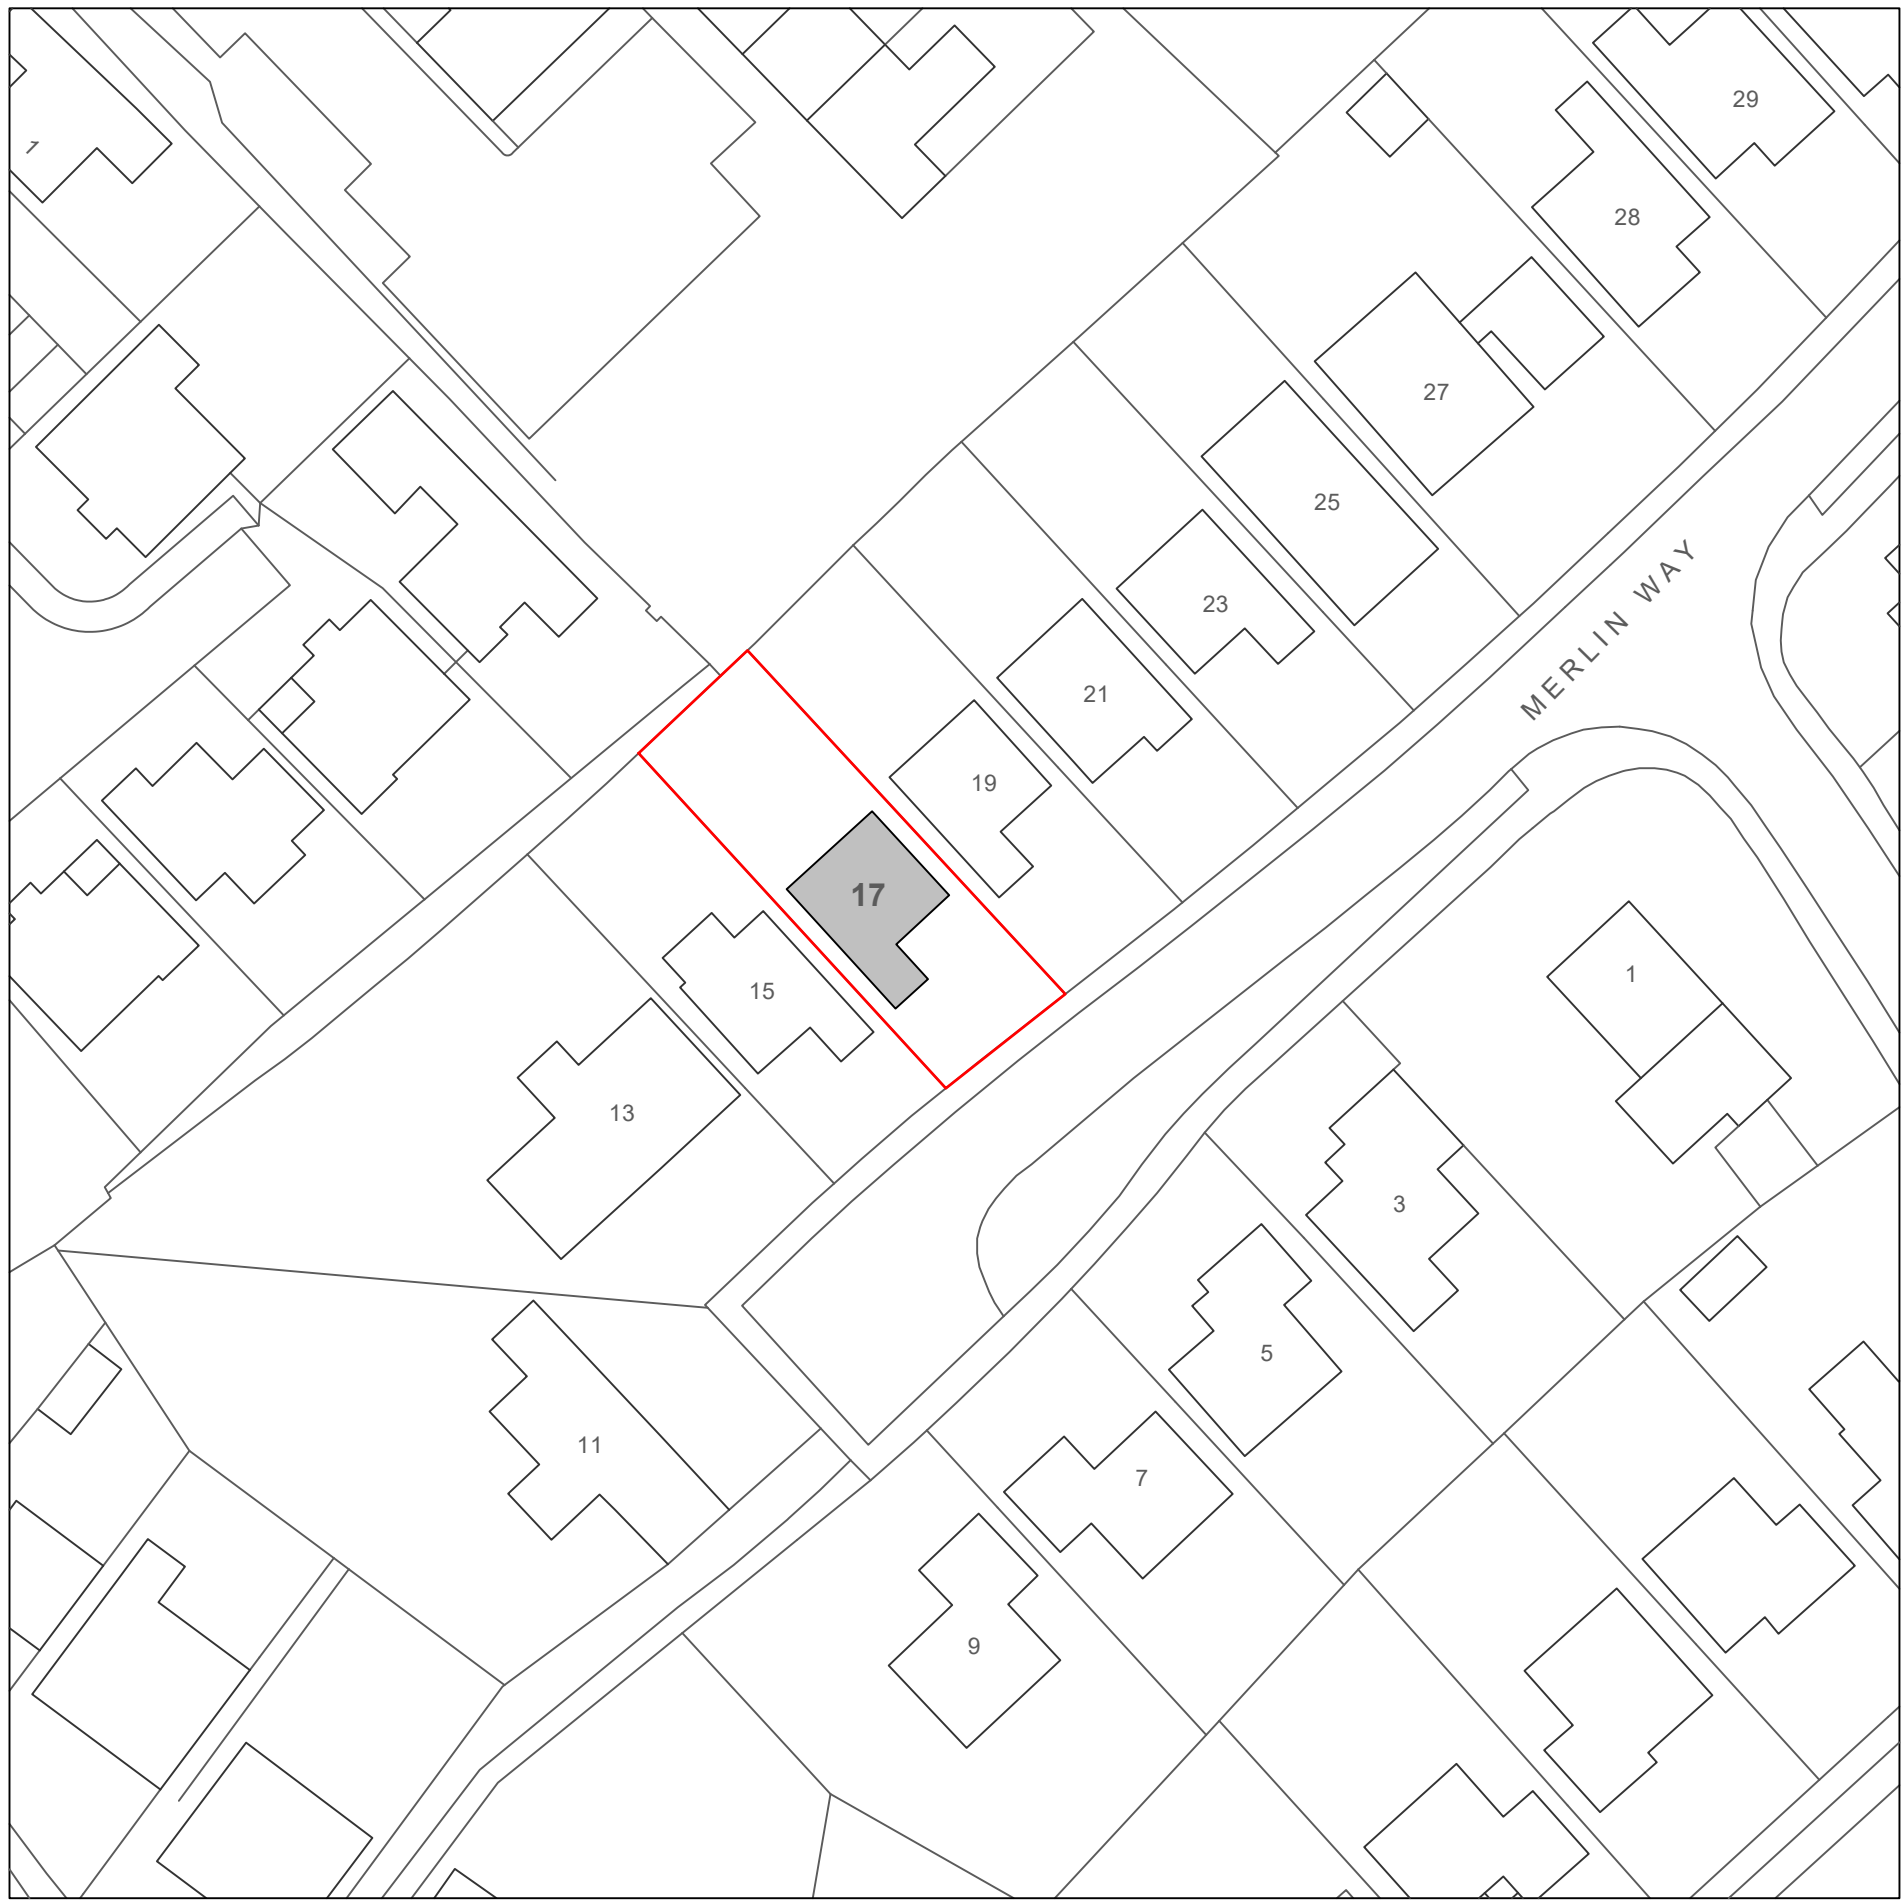


 


0m 10m 20m 30m 40m 50m


existing block plan
1:500

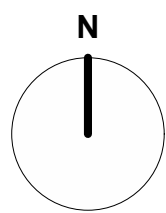


application site

 


land in same ownership

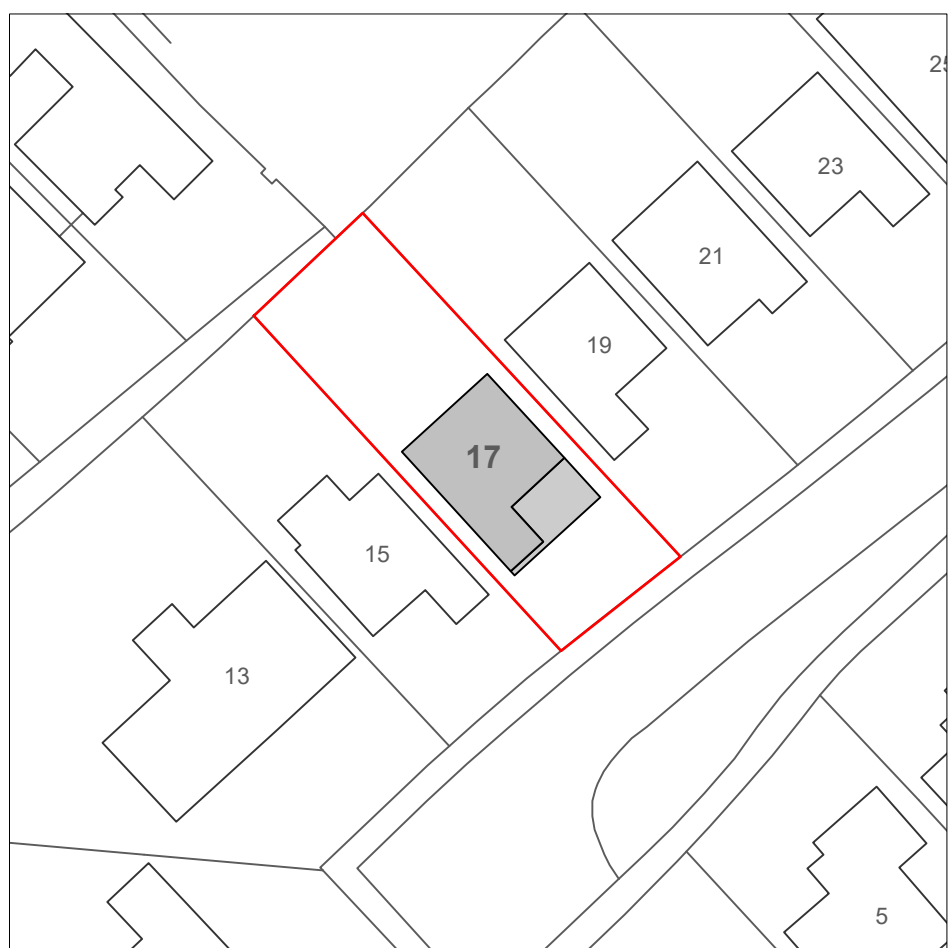

proposed block plan
1:500

 


application site

 

land in same ownership




proposed extension

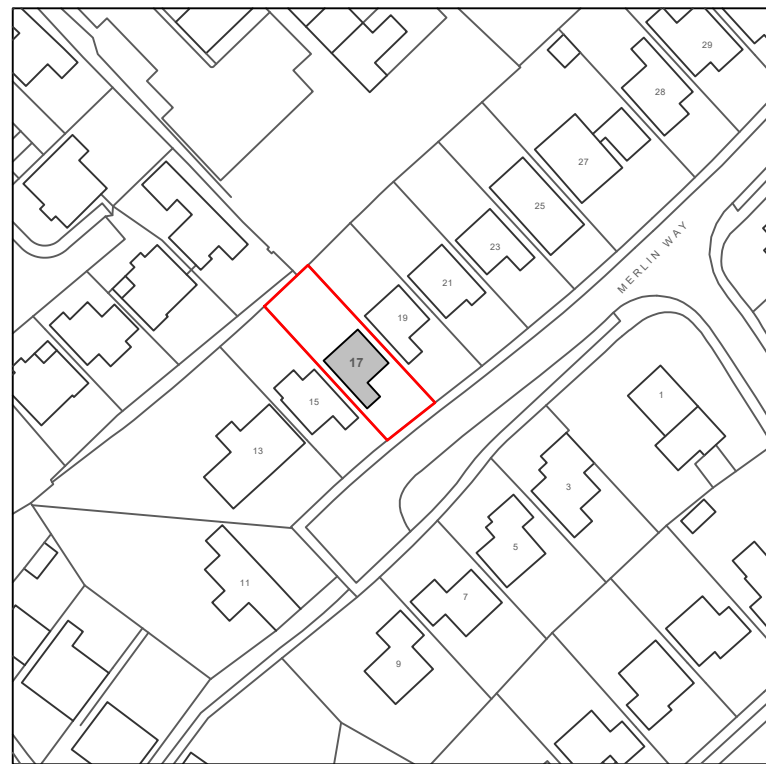

0m 10m 20m 30m 40m 50m

location plan 1:1250

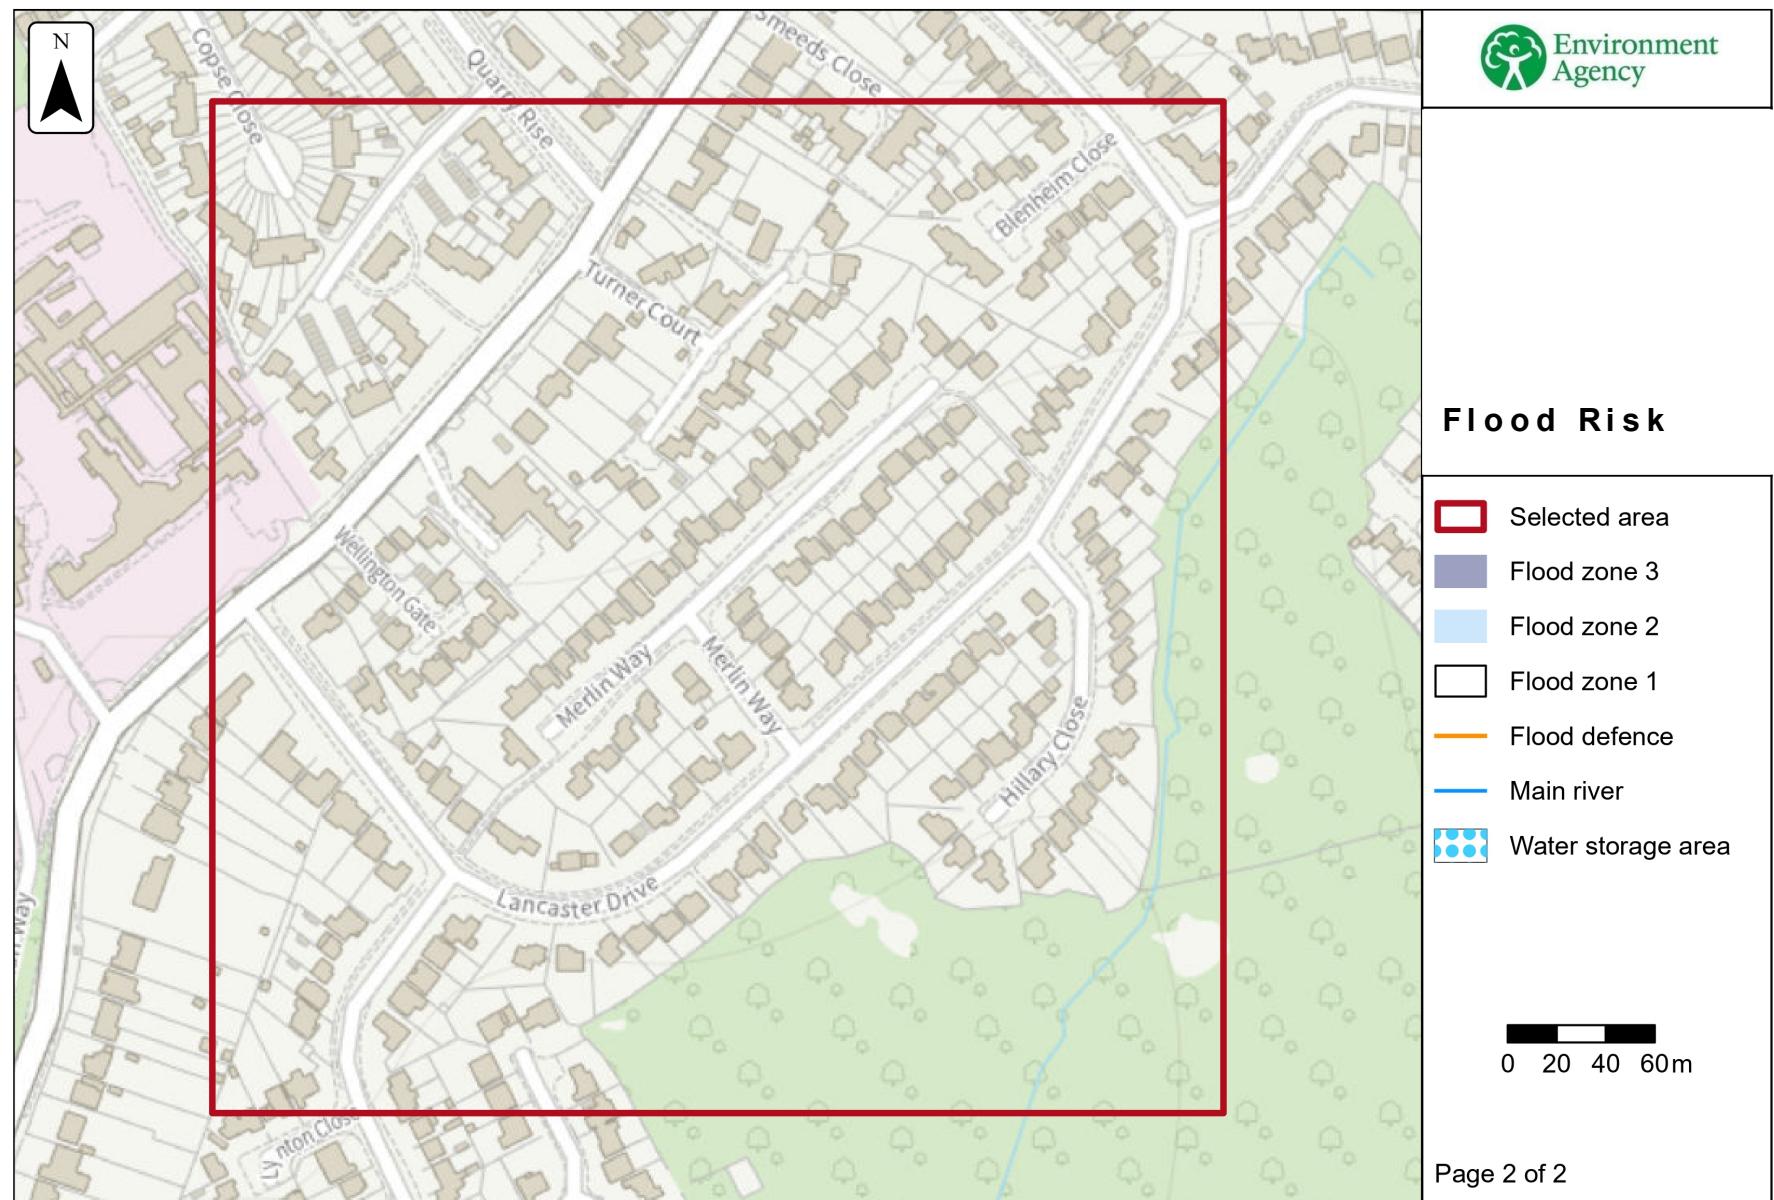


Flood Risk

- Selected area
- Flood zone 3
- Flood zone 2
- Flood zone 1
- Flood defence
- Main river
- Water storage area

0 20 40 60m

Page 2 of 2

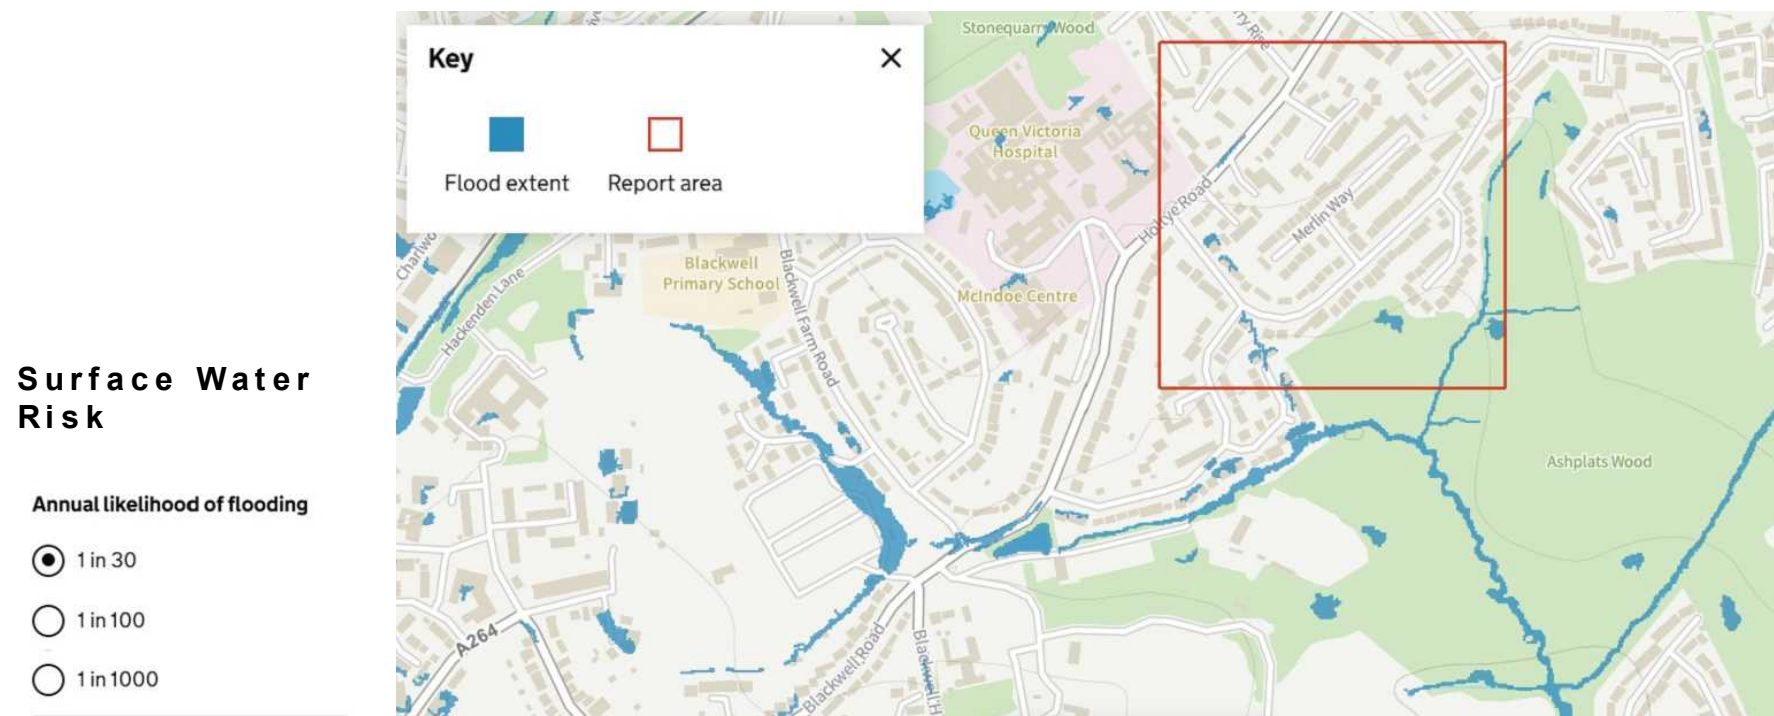

Surface Water
Risk

- Annual likelihood of flooding
- 1 in 30
 - 1 in 100
 - 1 in 1000

please note, the 'flood map for planning service' website does not provide a scale bar for this map

BASED ON INFORMATION PROVIDED BY OTHERS

17 Merlin Way
East Grinstead
RH19 3XG

Existing Location and
Block Plan, Proposed
Block Plan, and Flood
Risk Maps

Scale 1:1000 & 1:500 @ A1

Date June 2023

2410.01

turner &
hoskins
architects
First Floor Office
1A Station Road
Edenbridge TN8 5HP
t. 01732 866064
www.turnerandhoskins.co.uk