





existing front (east) elevation

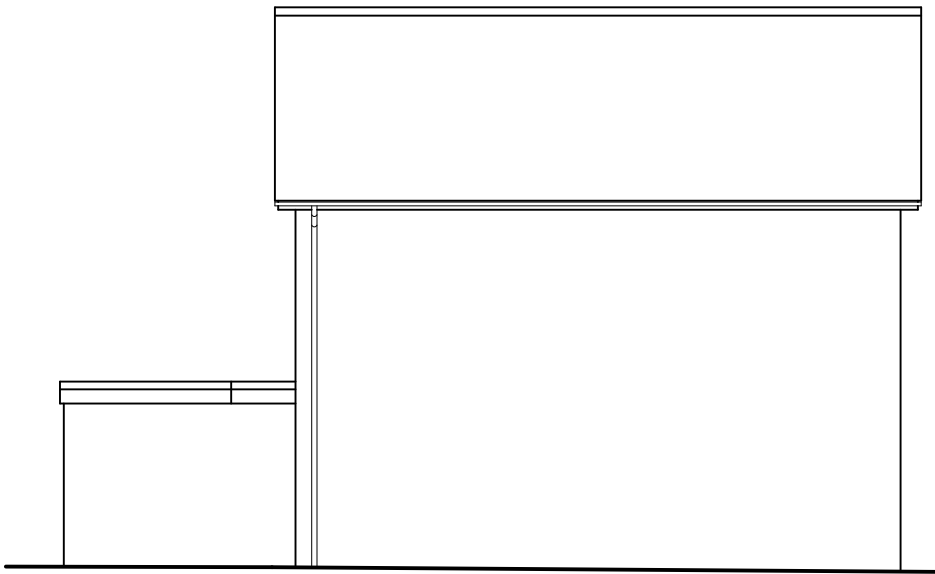


existing side (north) elevation




existing rear (west) elevation

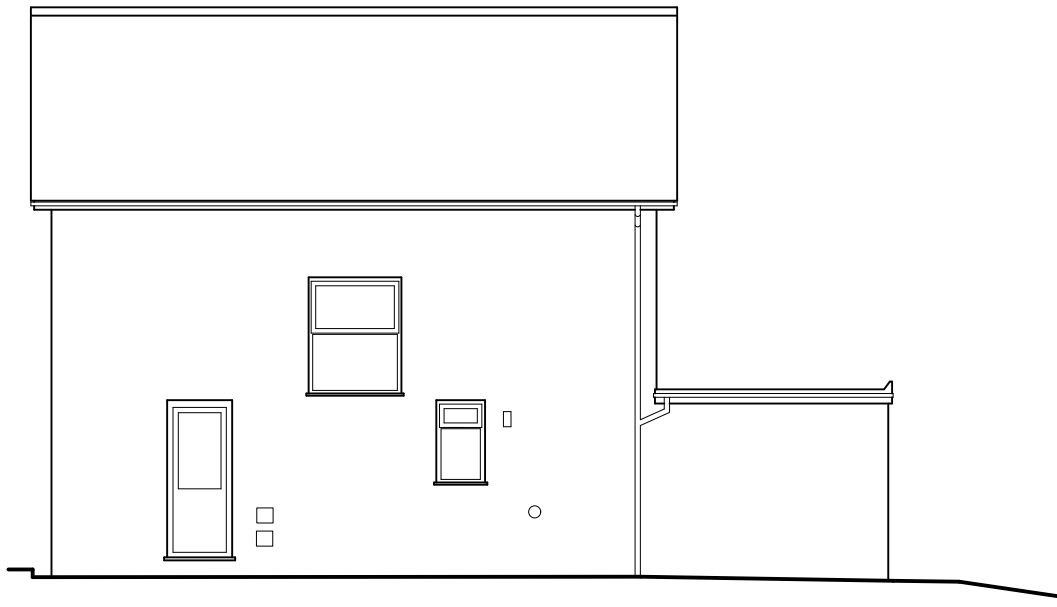


existing side (south) elevation

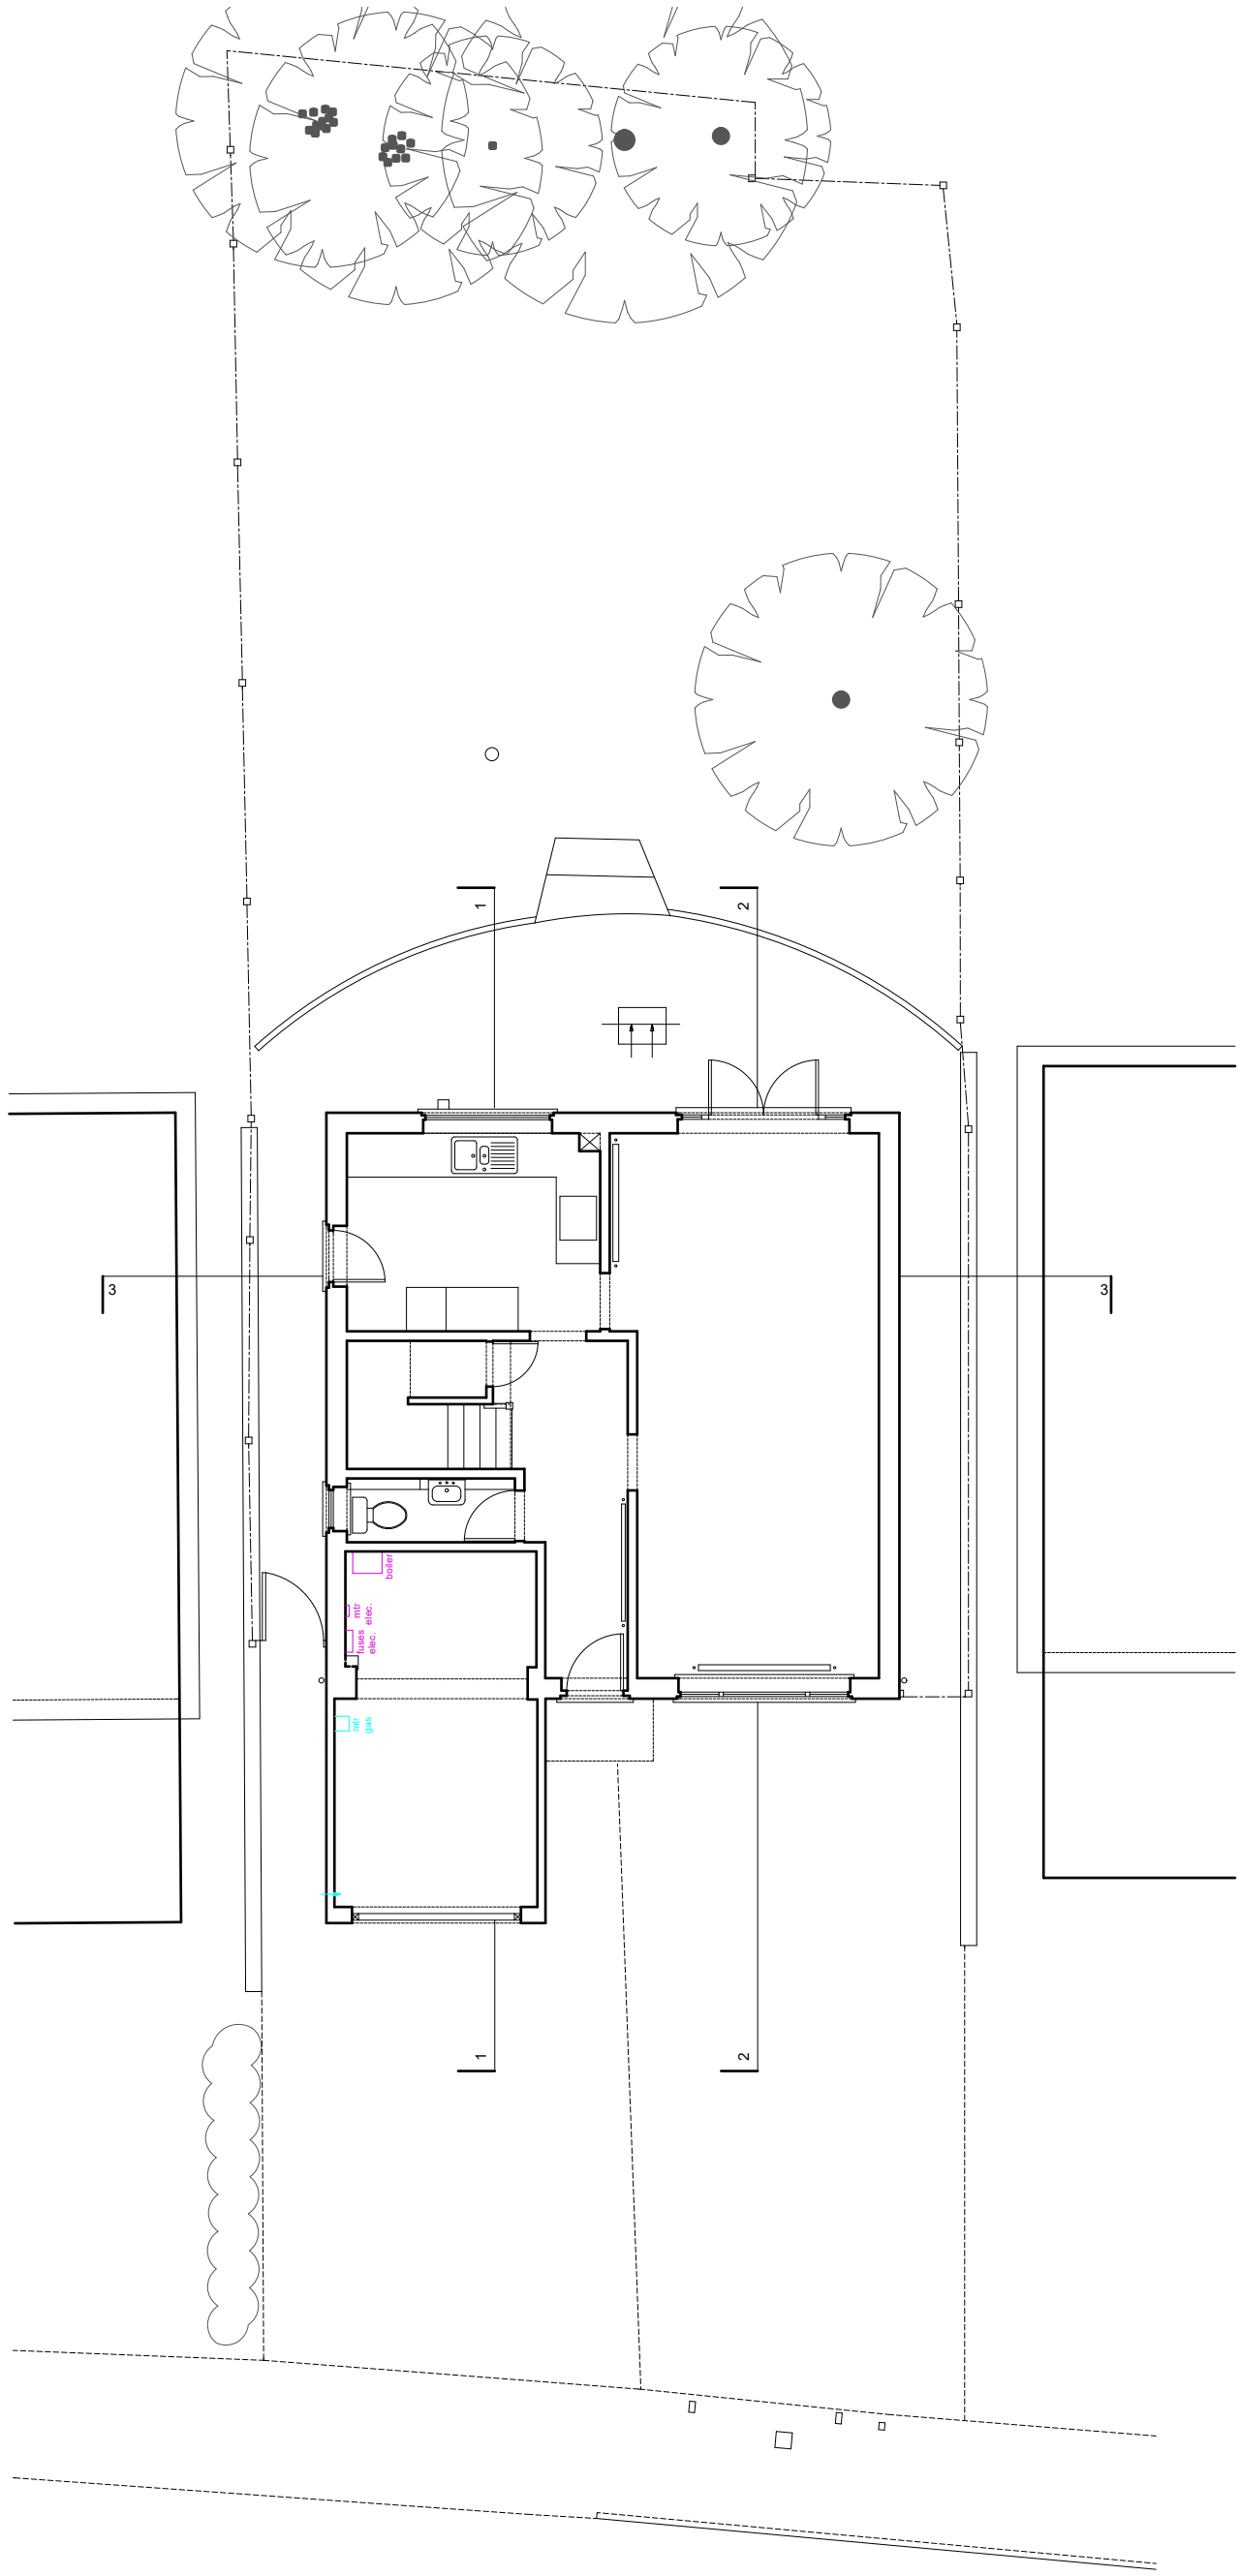


existing ground floor and site plan

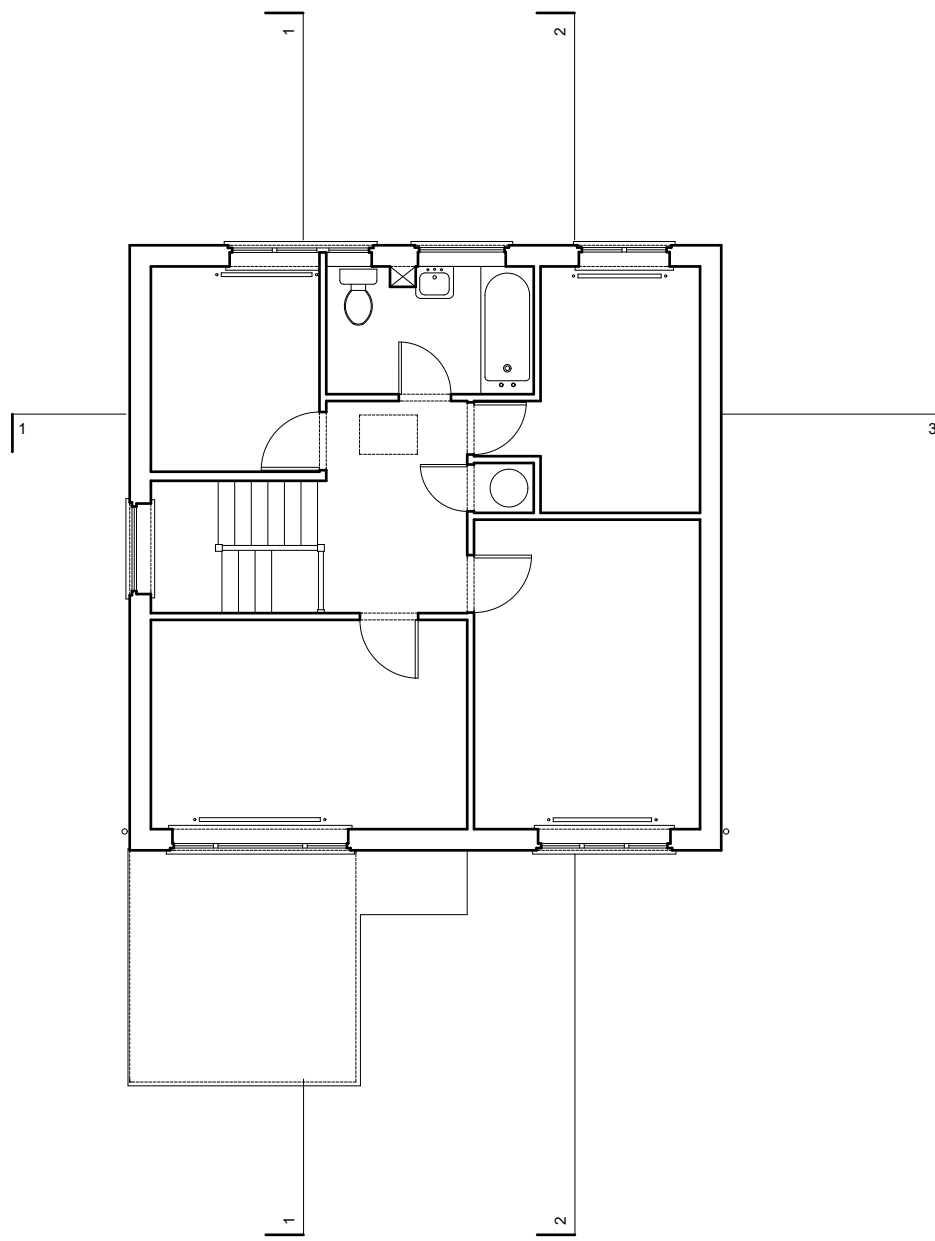


existing first floor plan

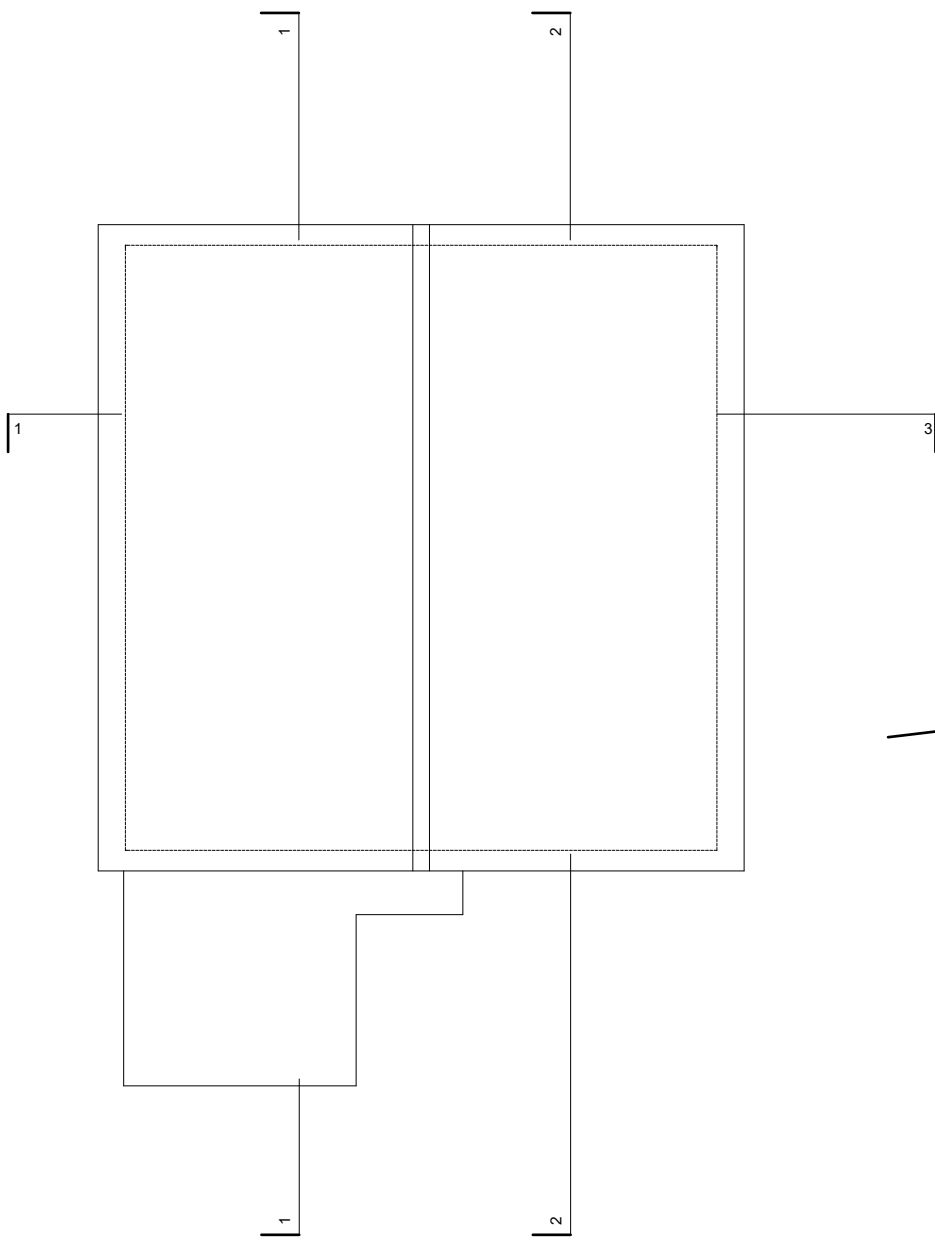


existing roof plan

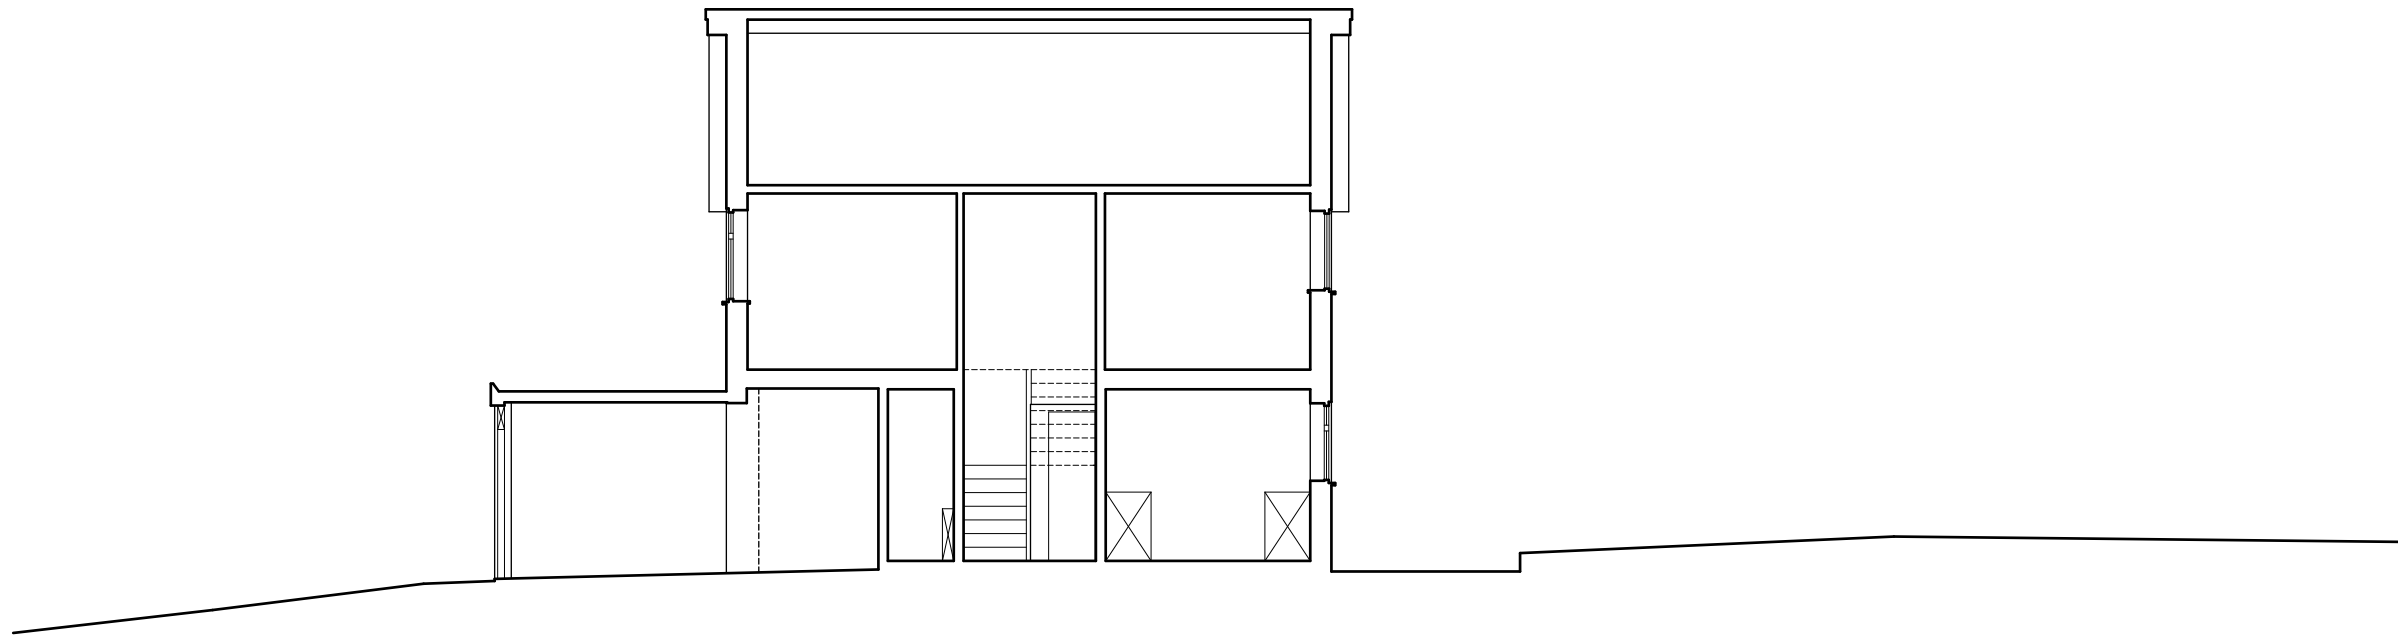

existing section 1

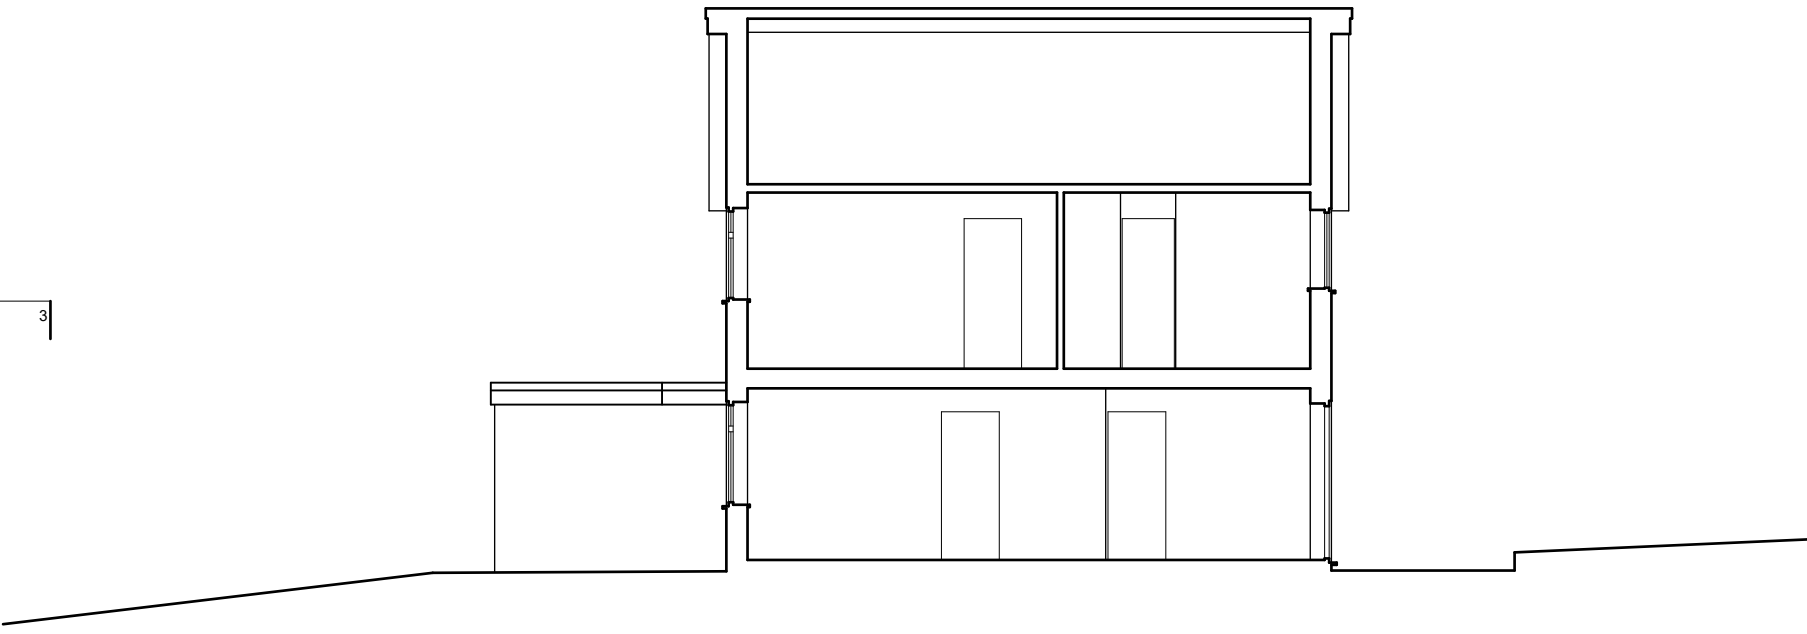

existing section 2

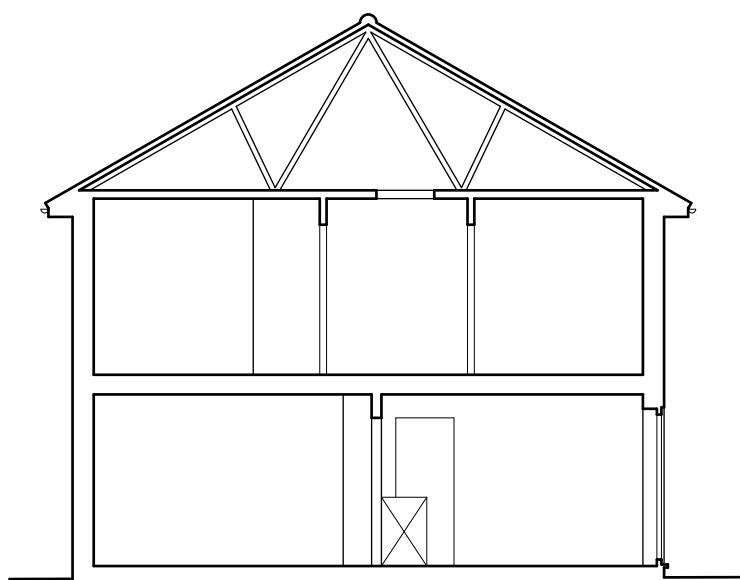

existing section 3