




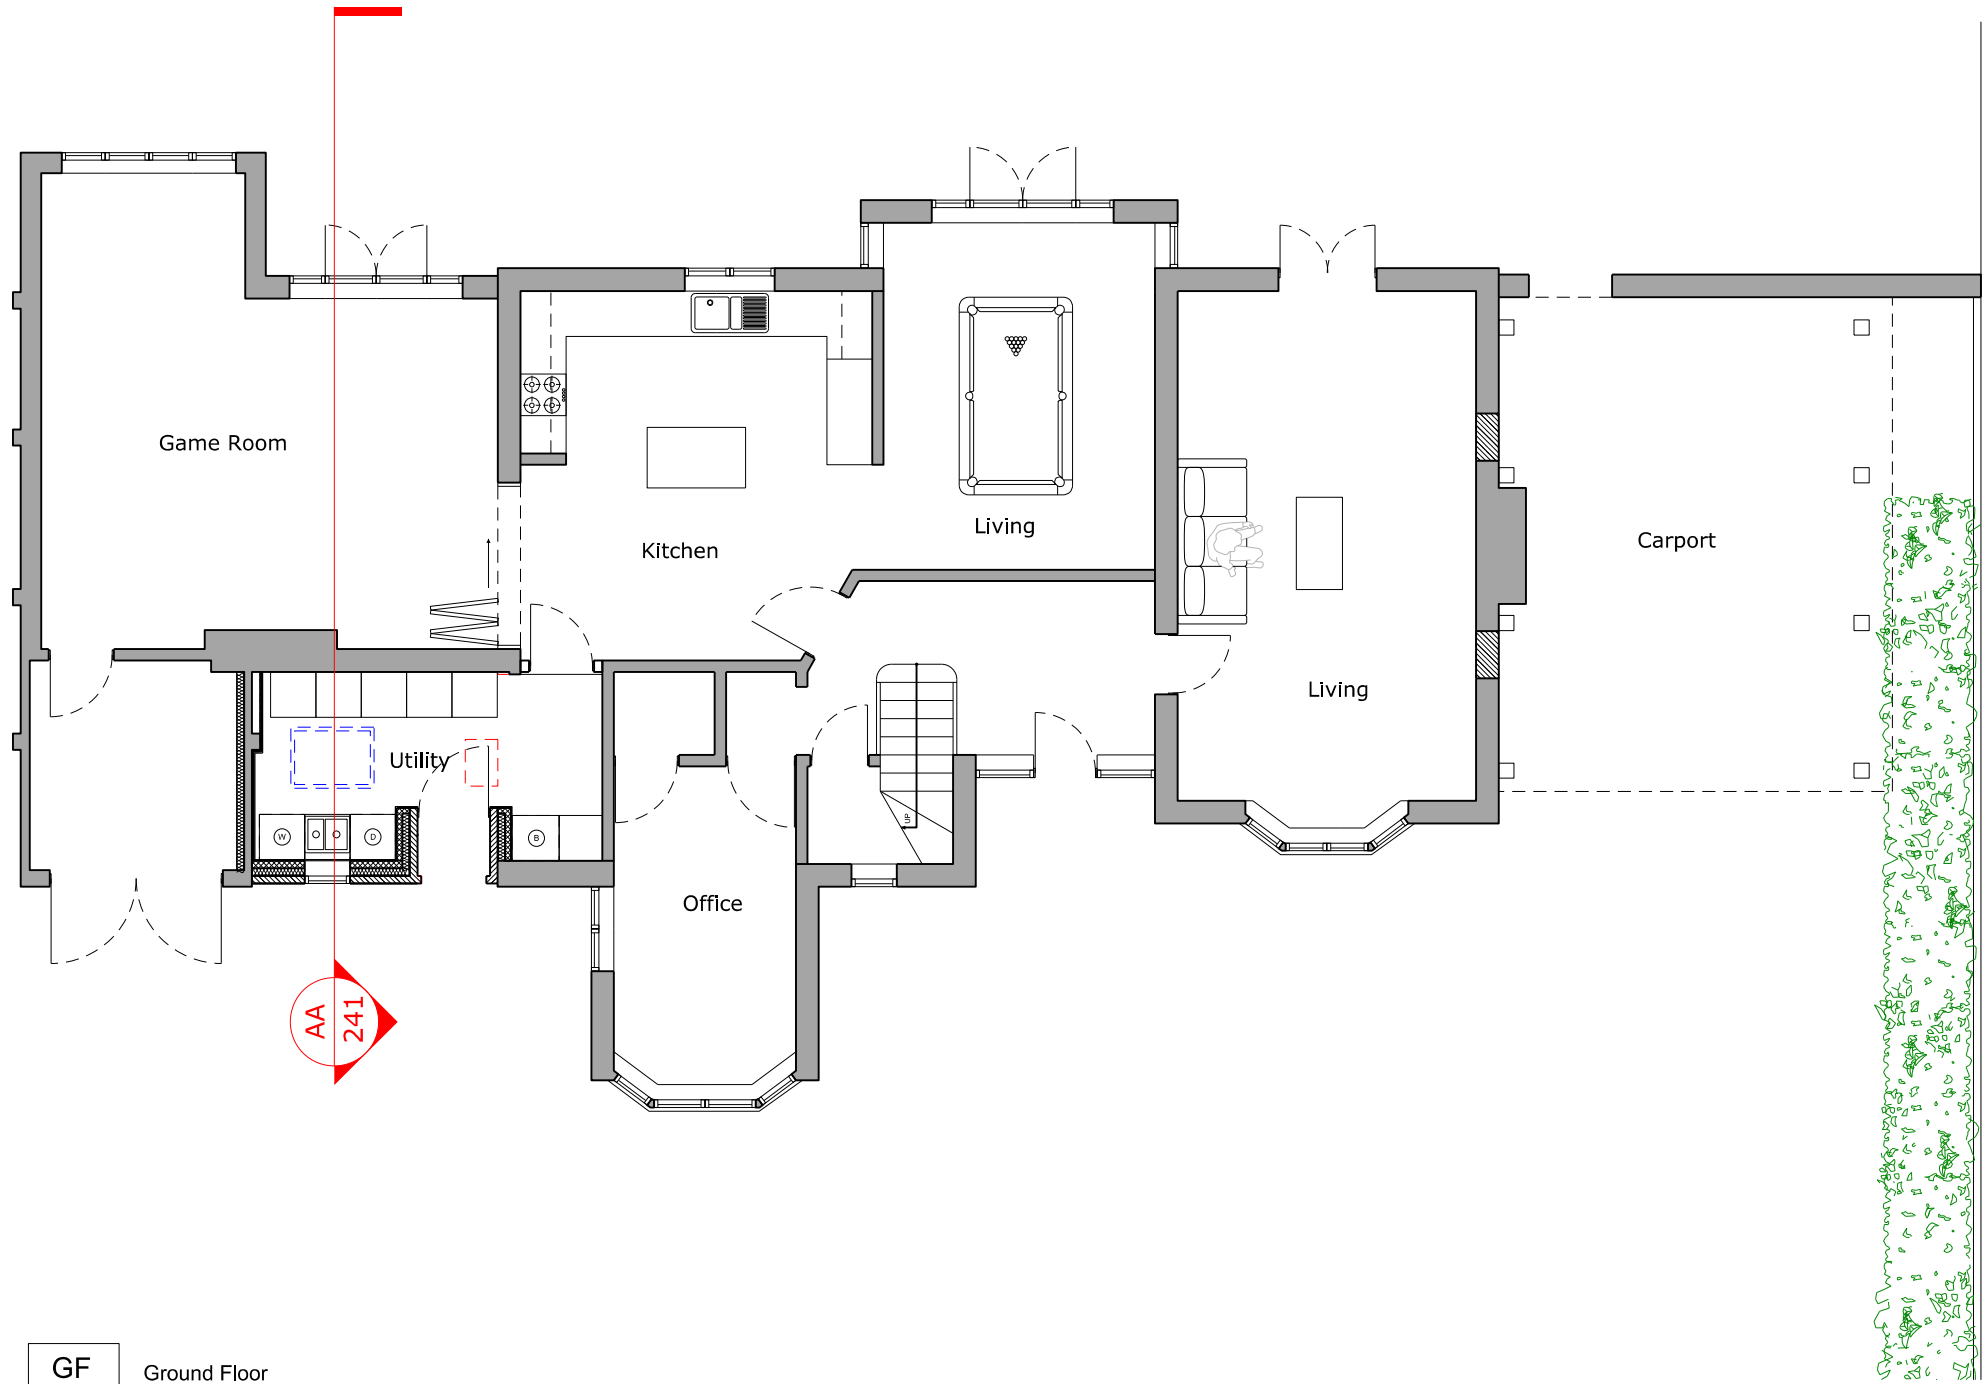

GF Ground Floor

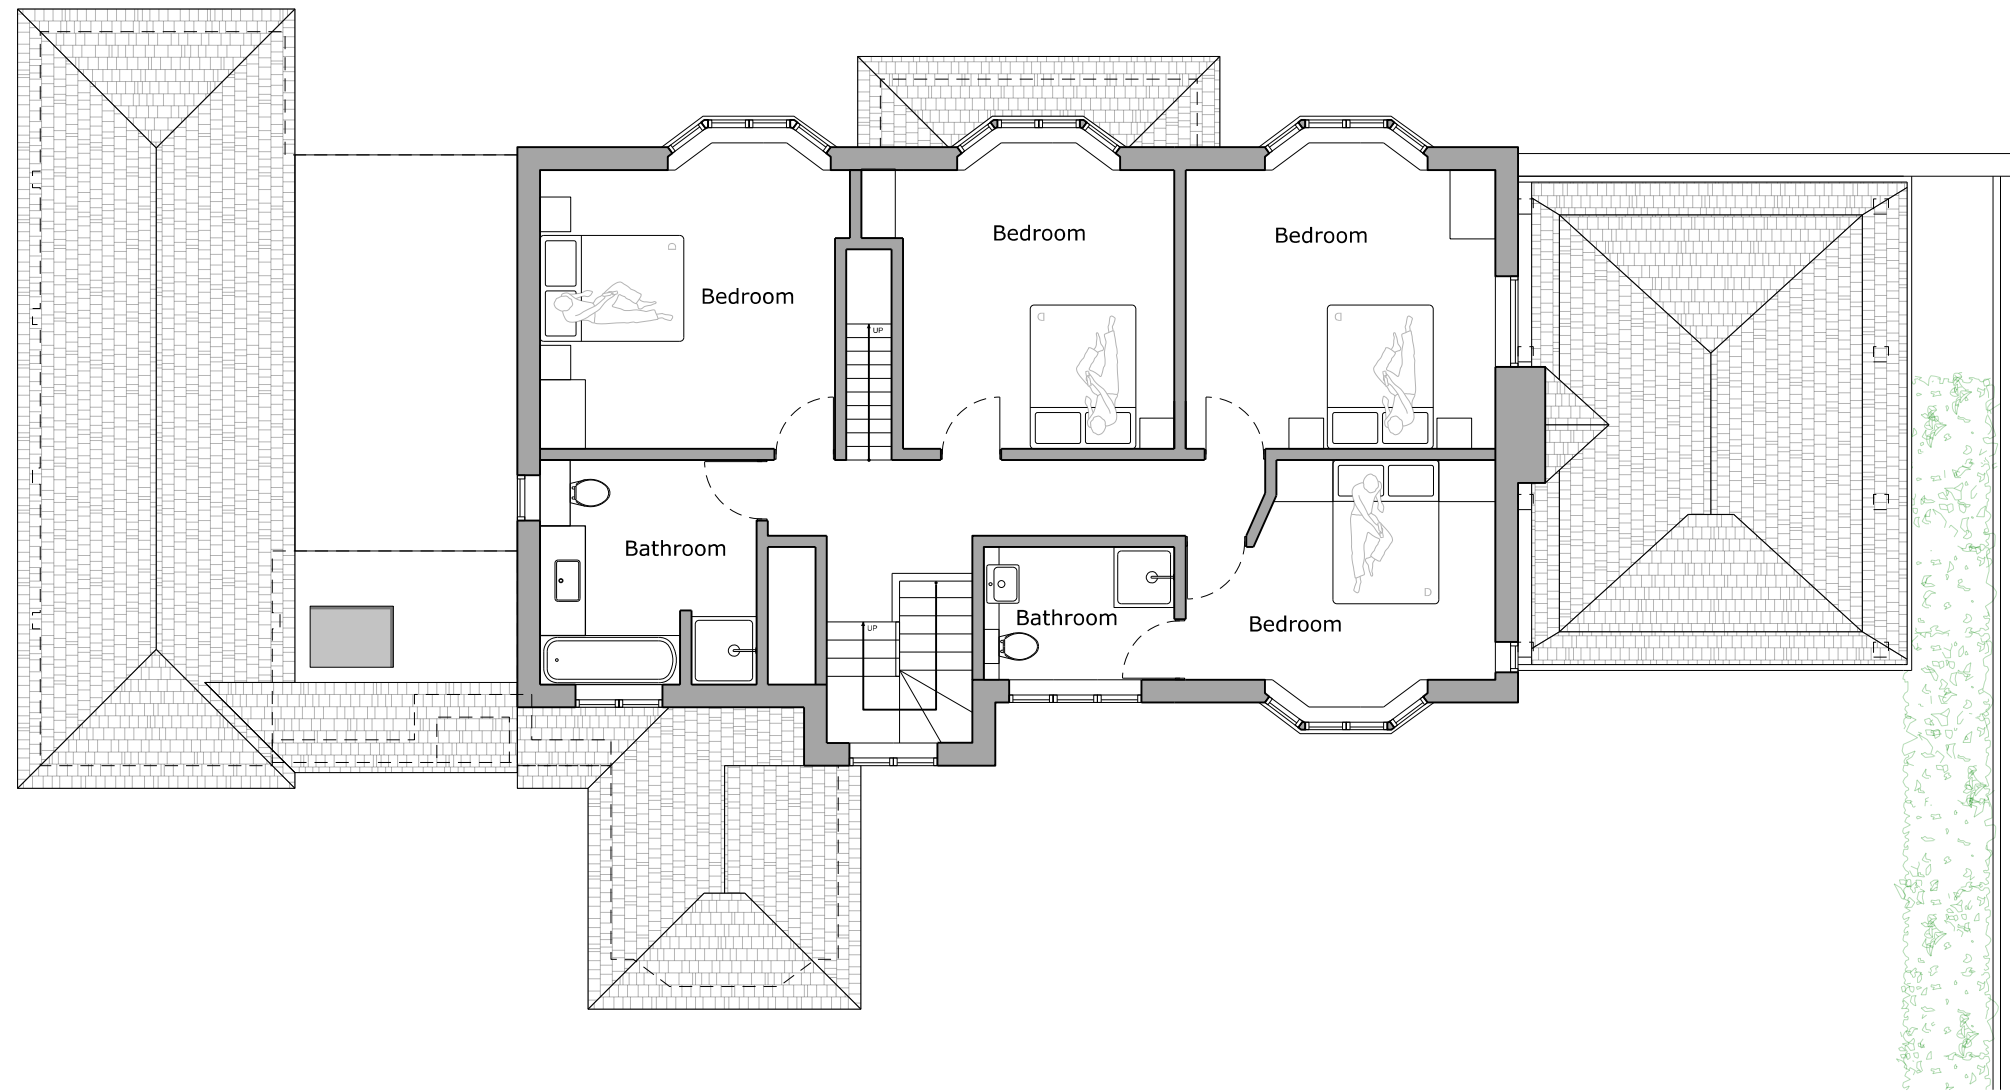

01 First Floor

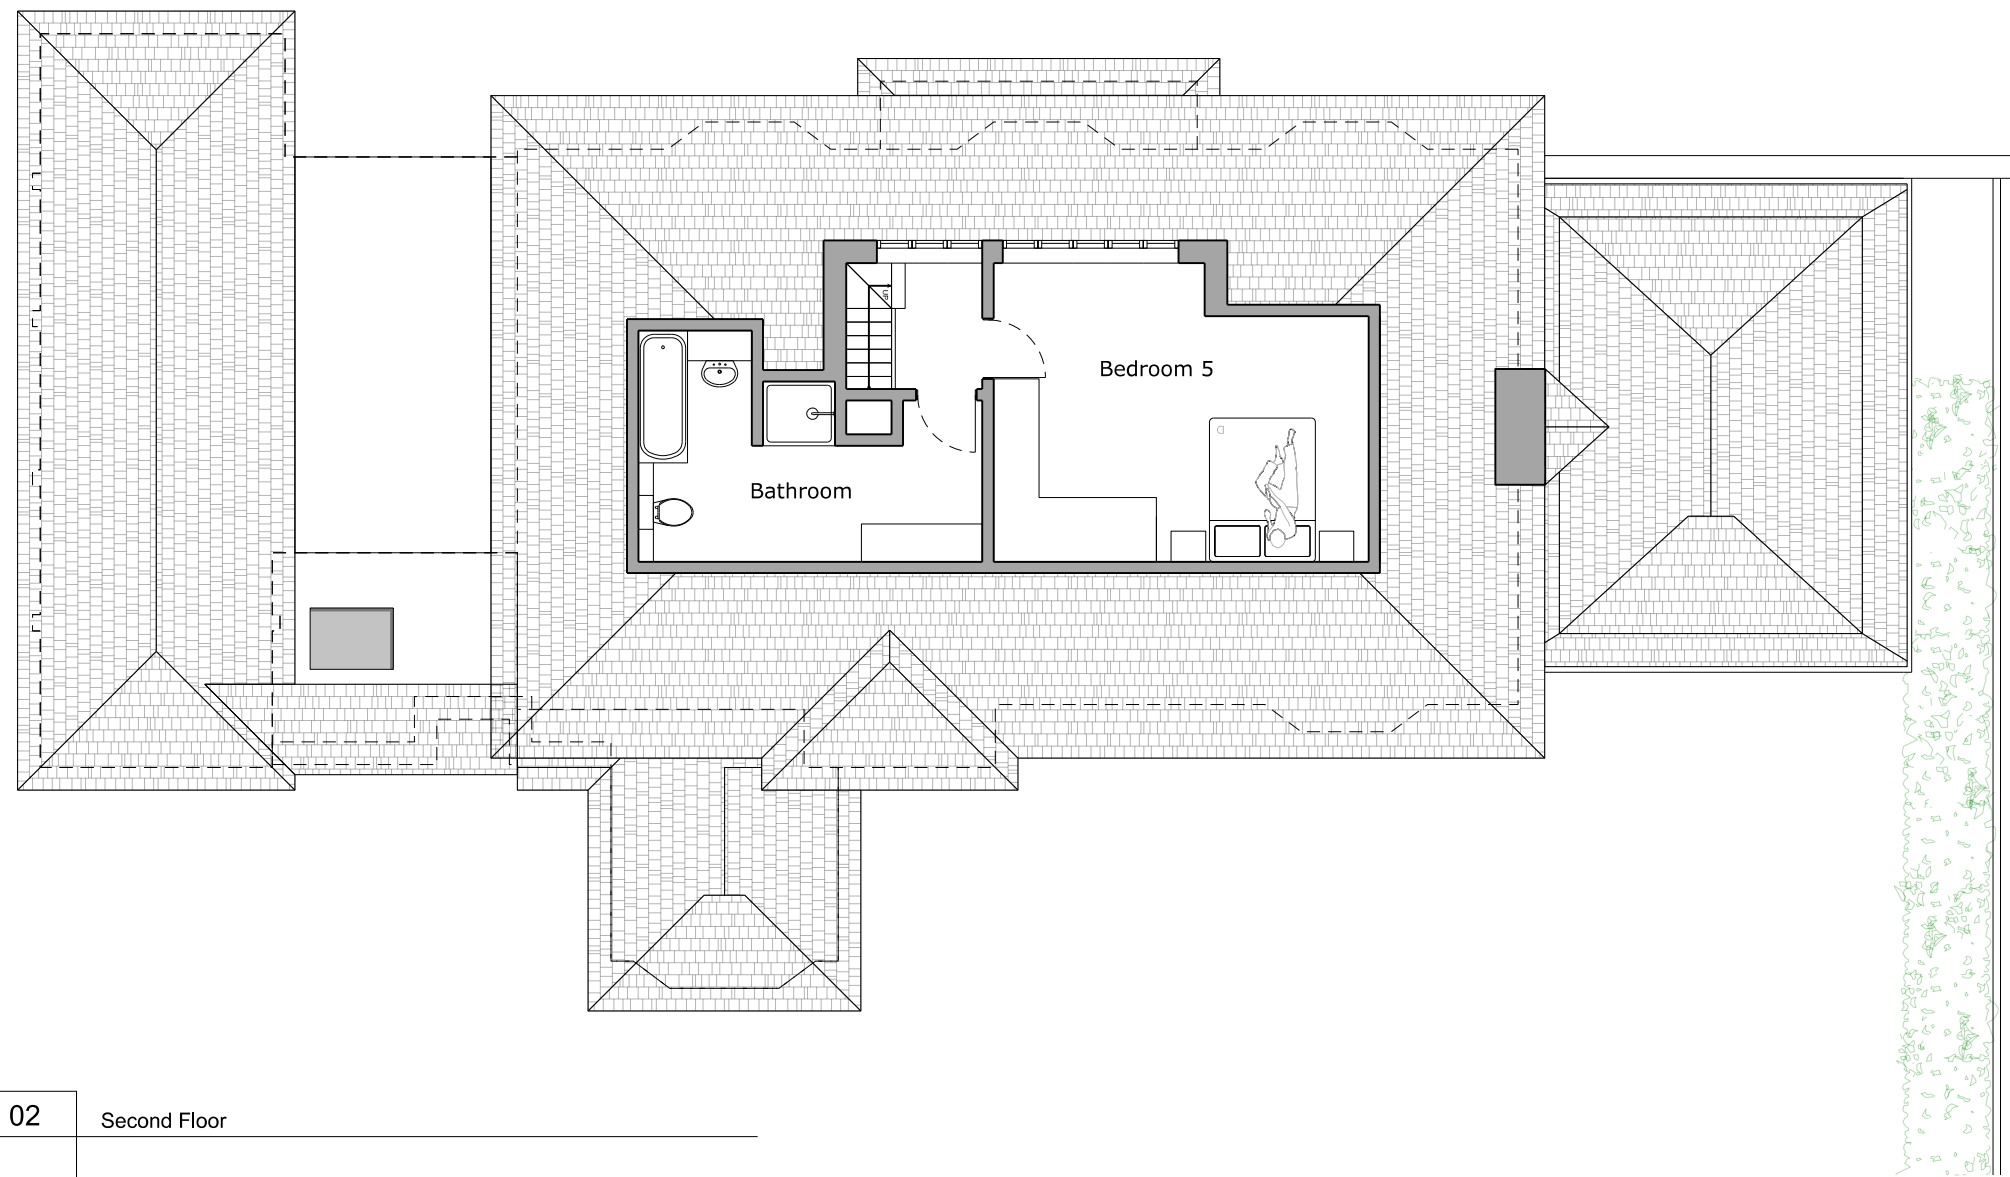

02 Second Floor



F North West Elevation



S South West Elevation



S Section AA