
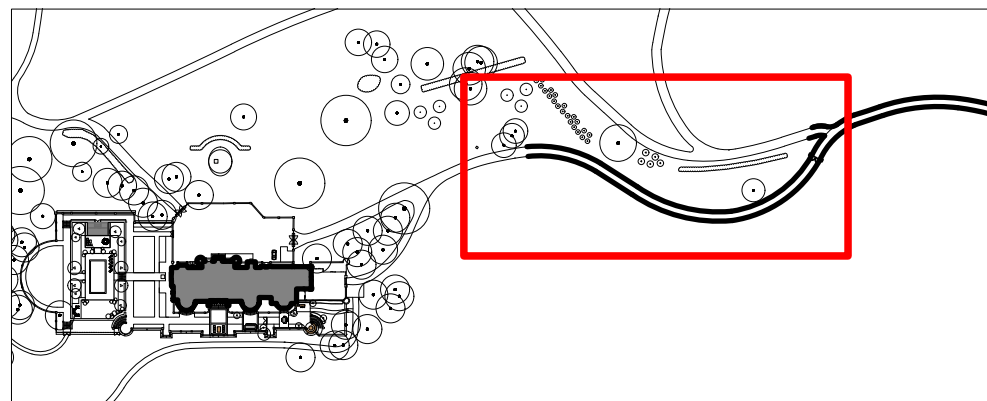


GENERAL NOTES.

This drawing remains the copyright of Andy Sturgeon Garden Design Limited.
All dimensions to be checked prior to commencement of any works,
and/or preparation of any shop drawings on site.
Any dimensional discrepancies and alterations to be referred to the designer.

DO NOT SCALE FROM THIS DRAWING.

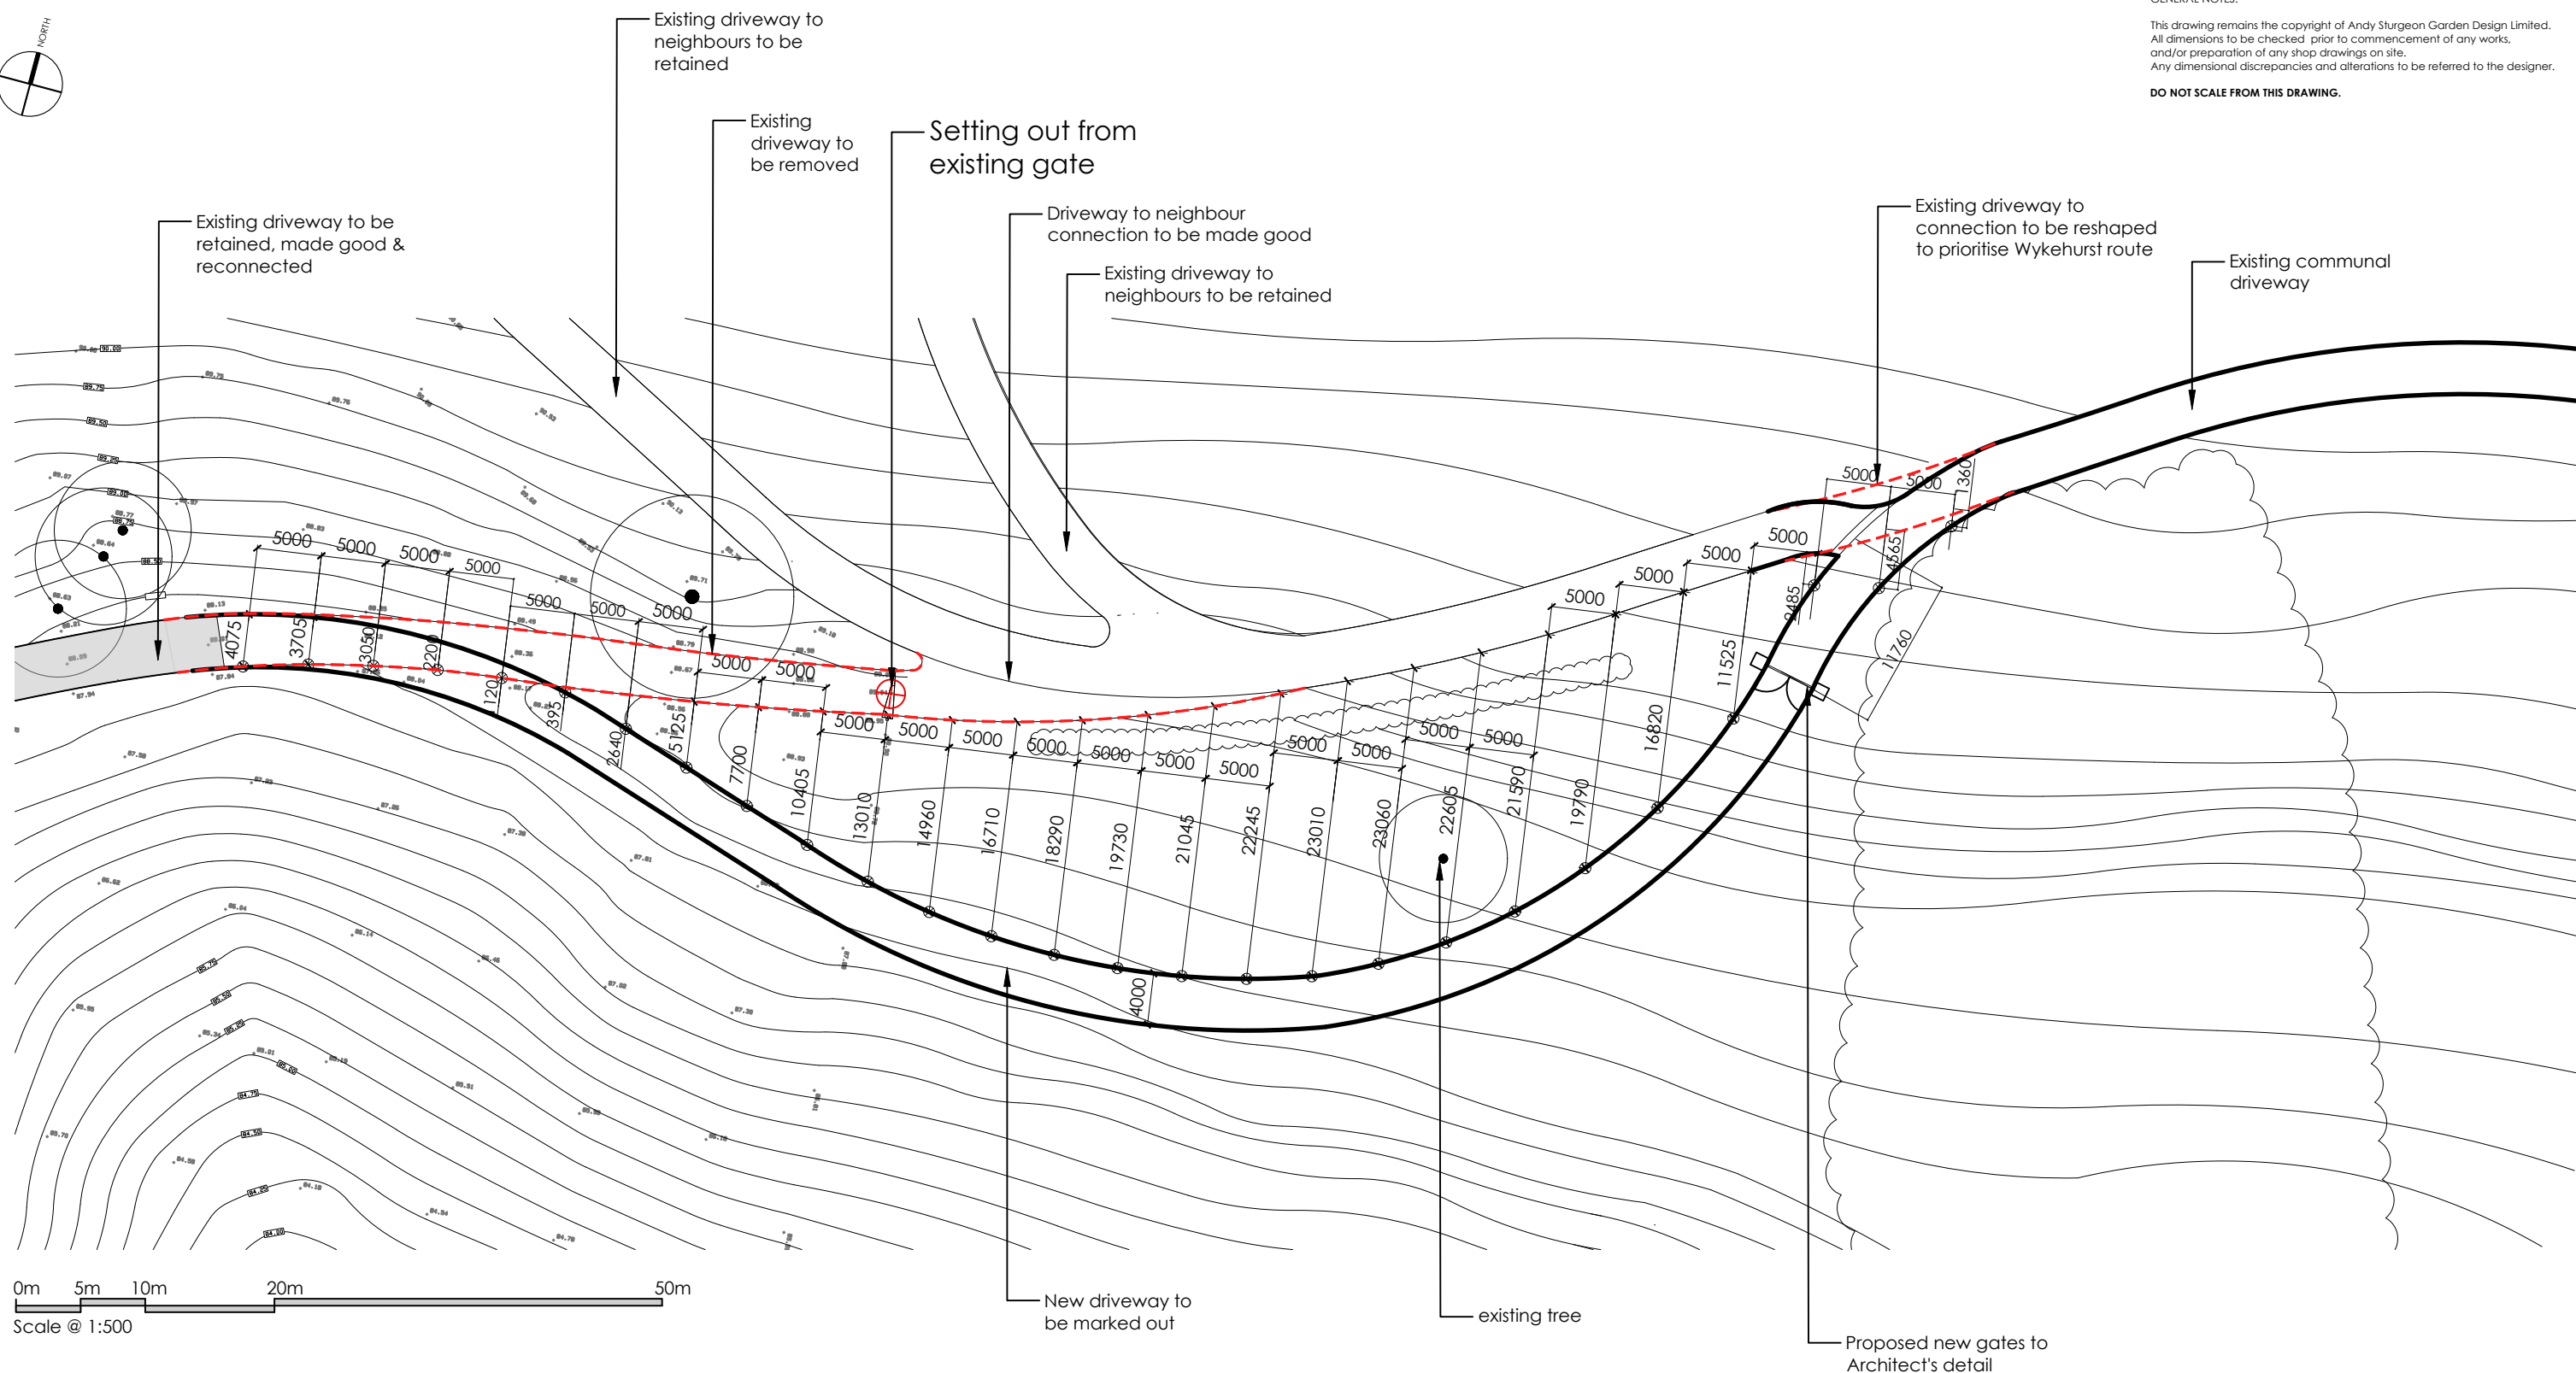

Location Plan NTS

P01 11.03.36	First Issue - PreApp	LC	ARL	AS
Iss	Date	Issue notes	Drawn	Checked



ANDYSTURGEON DESIGN

7 Marlborough Place, Brighton BN1 1UB
Tel: 01273 672575 info@andysturgeon.com www.andysturgeon.com

project no.	drawing no.	issue
863	_P_00_009	P01
client	Moreton Investments_Michael & Sarah Blencowe	
project	Wykehurst Place	

drawing	New Driveway_Setting out Plan
	For Pre_App
scale	1:---@A3