


Rear Elevation- Proposal

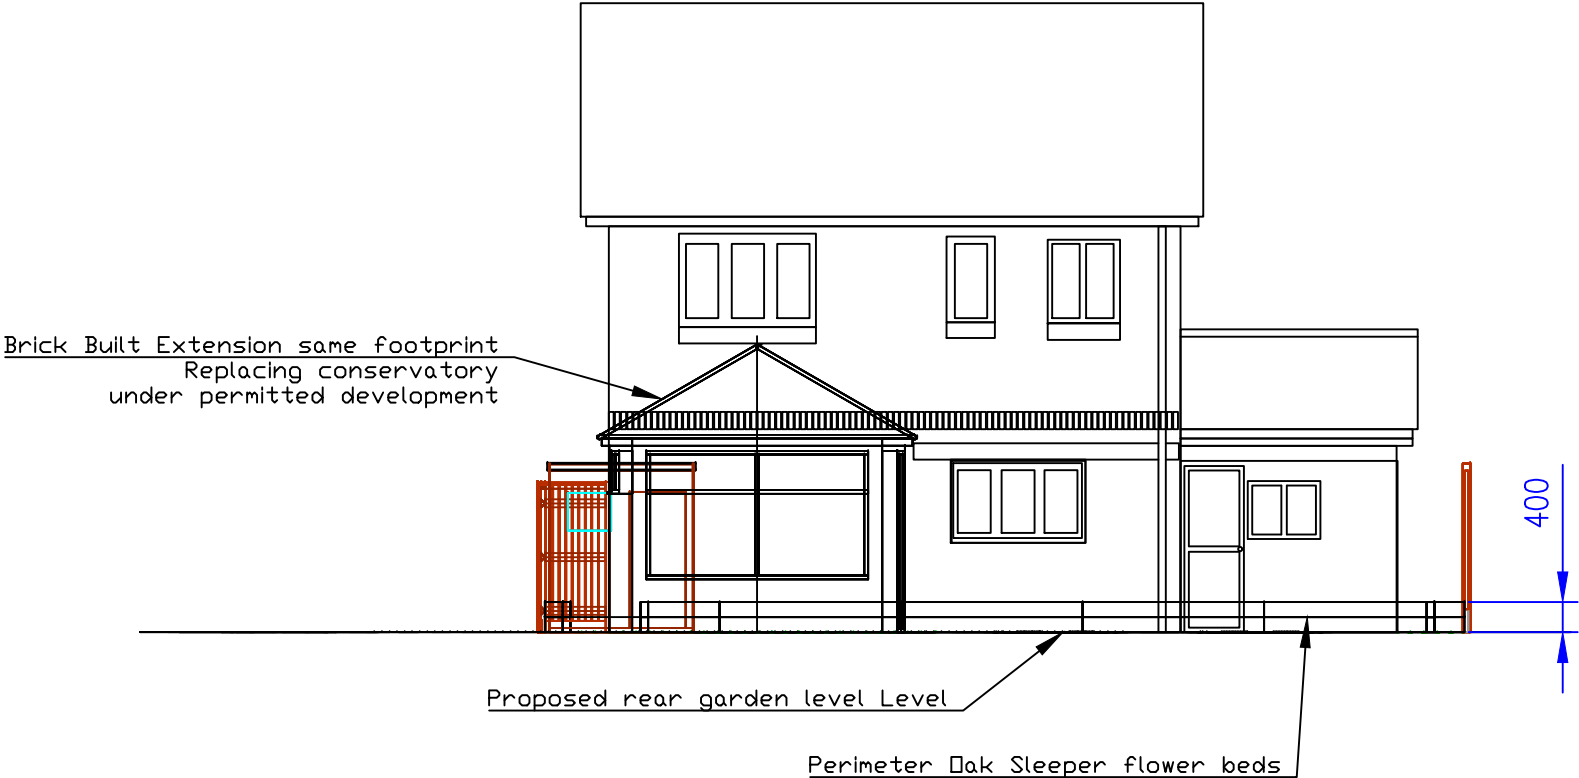

Backwall not shown for clarity

98 Woodbury Avenue
Mr&Mrs P N Ashwick
PROPOSAL
1:100 @ A4