


Side Elevation- Proposed garden levels & flower beds

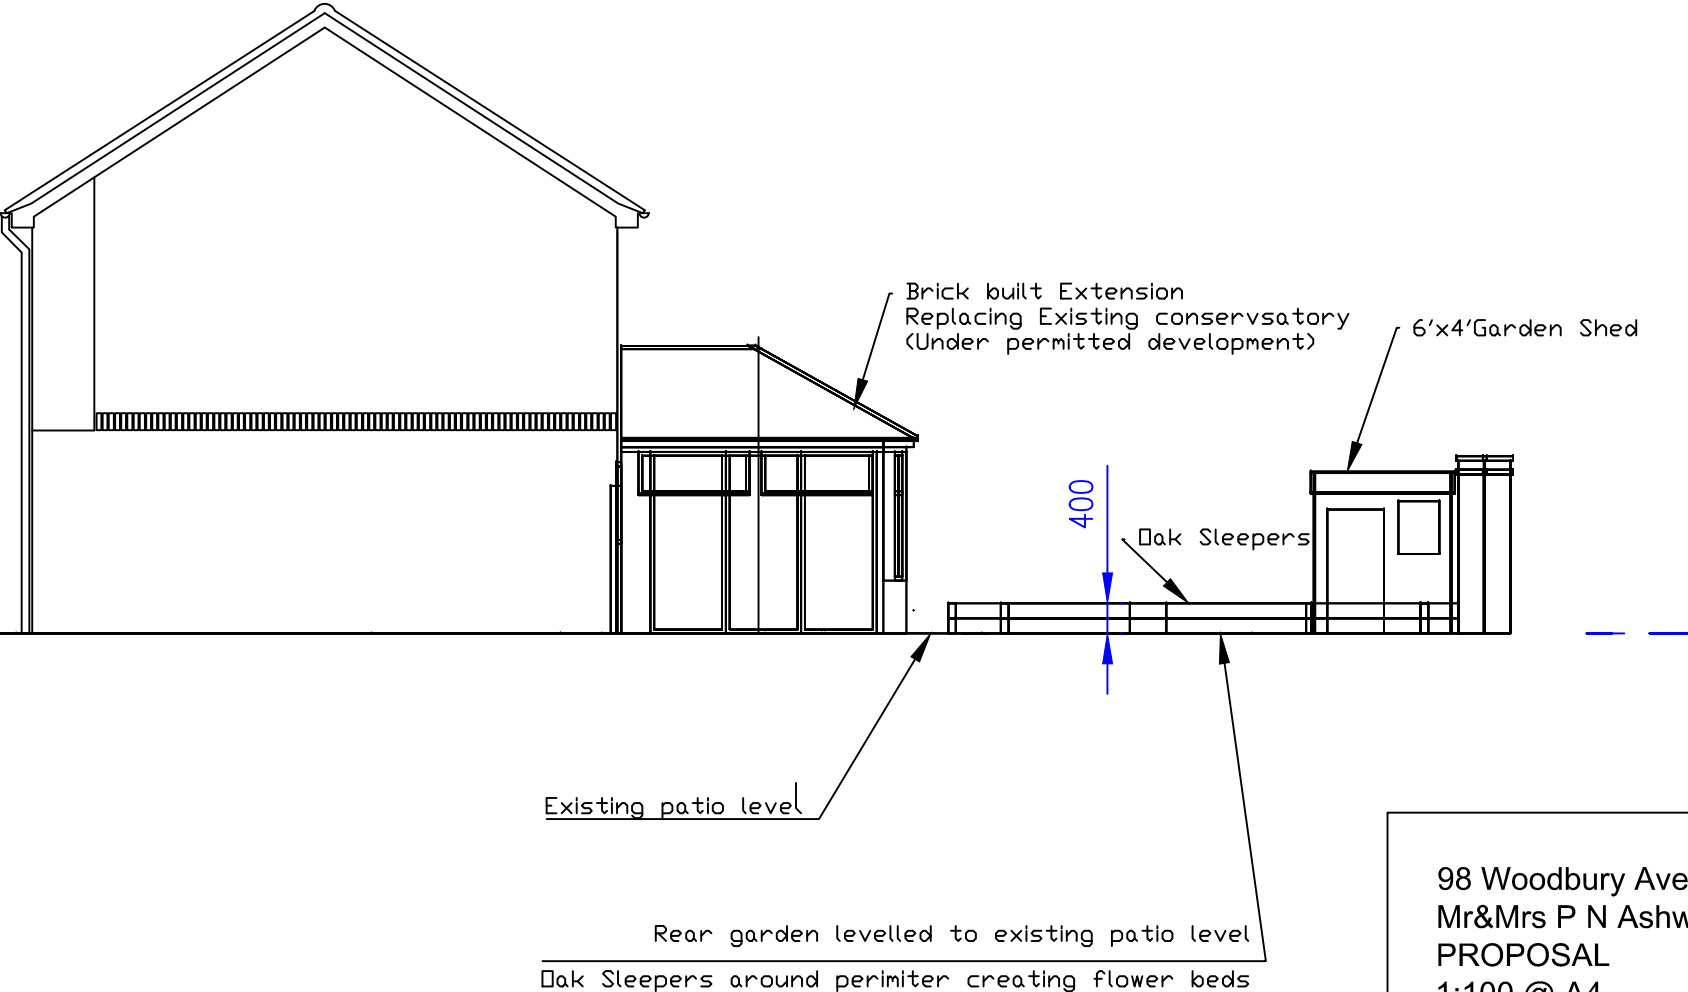

Garden Fence not shown for clarity

98 Woodbury Avenue
Mr&Mrs P N Ashwick
PROPOSAL
1:100 @ A4