


Side Elevation- Existing Conservatory & garden levels

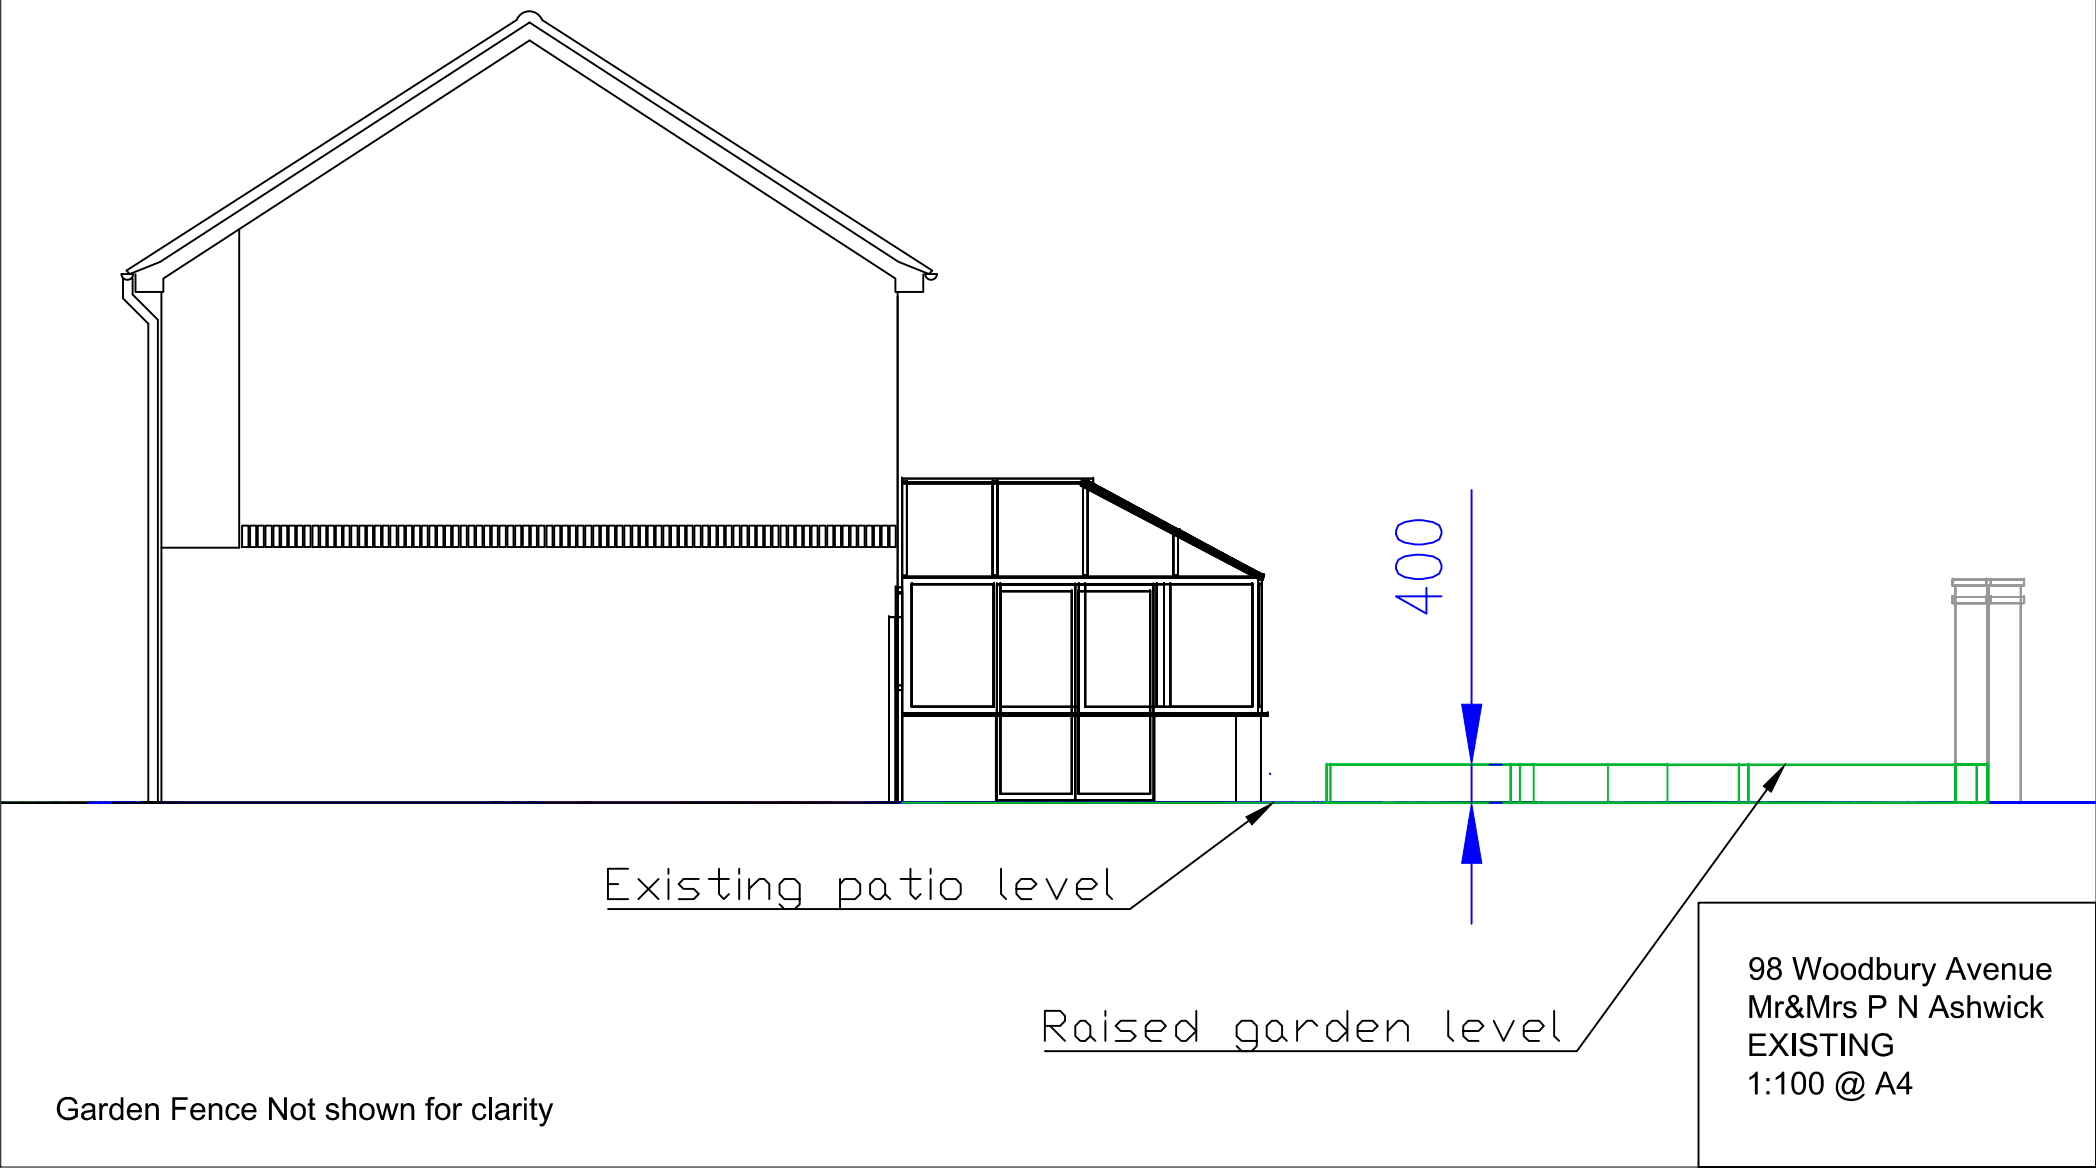

Garden Fence Not shown for clarity