


Proposed house elevations


west elevation

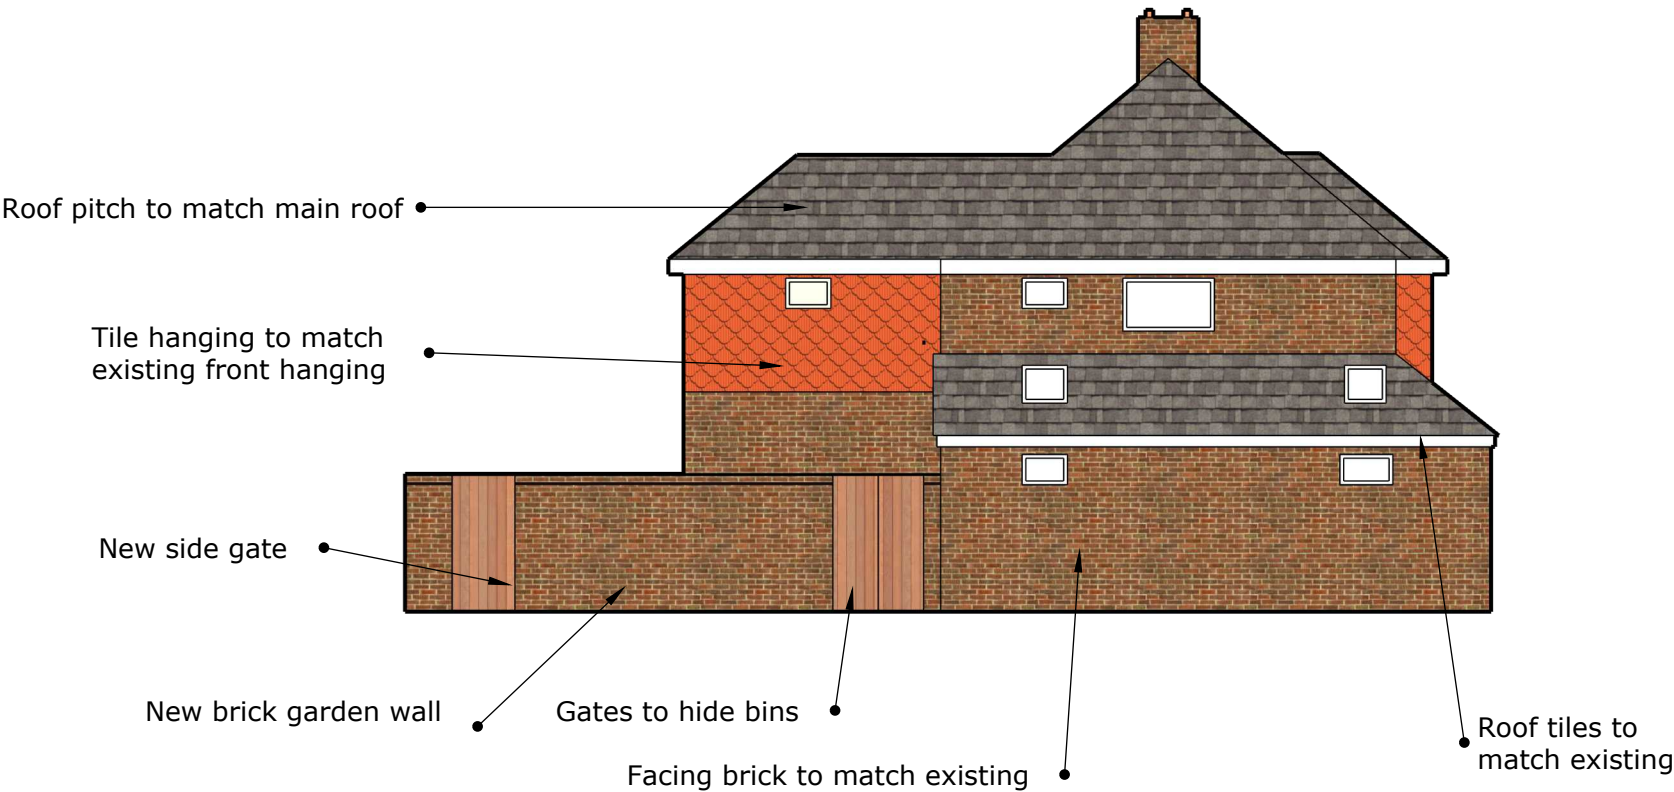


North elevation



East elevation

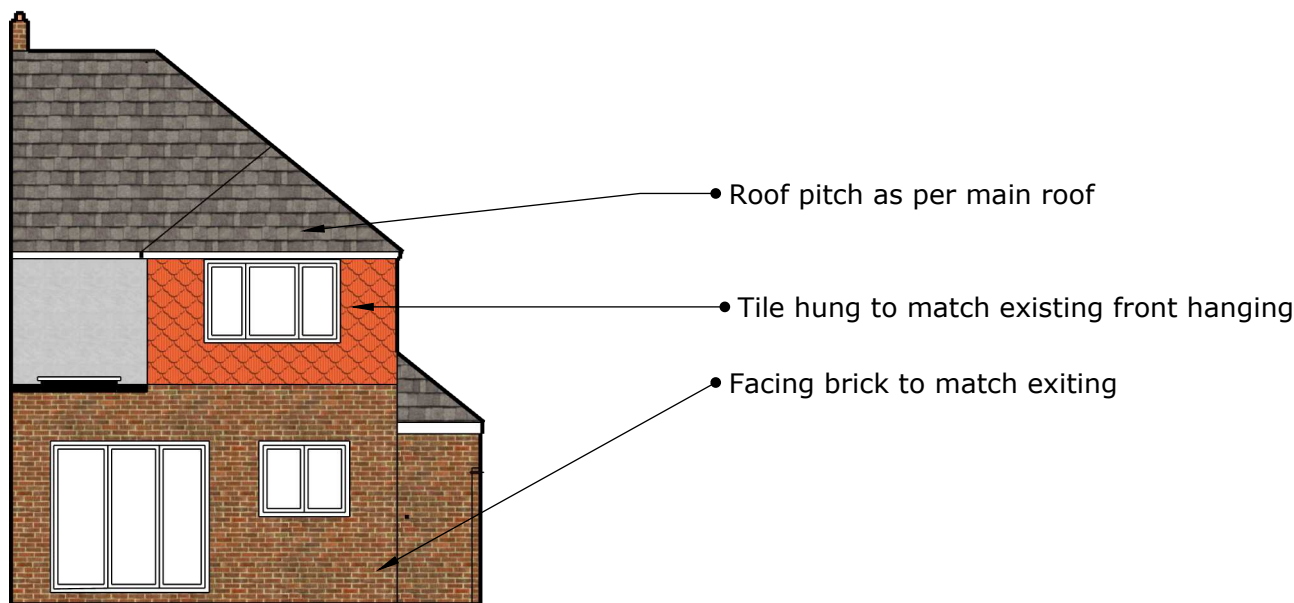

Diagrammatic cross section

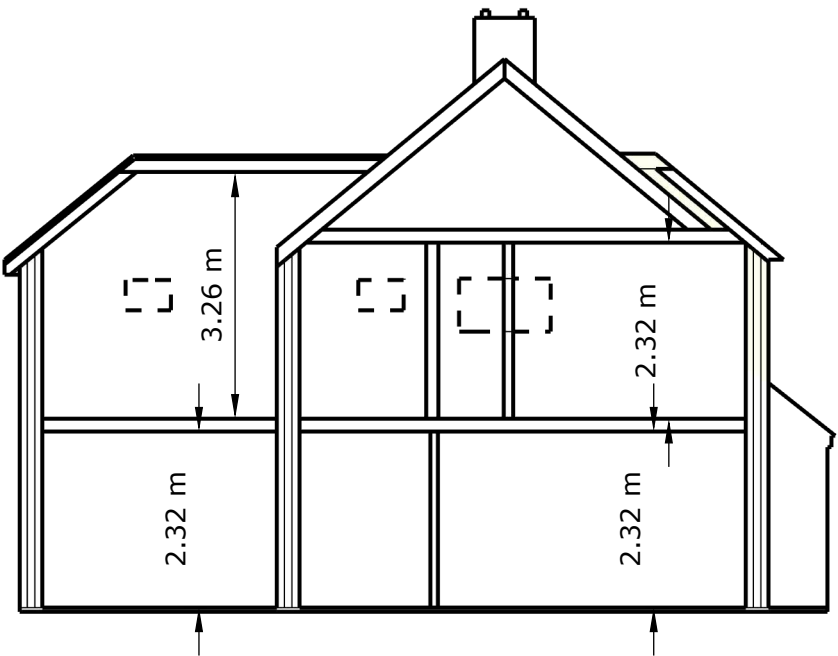

**Scale
1:100**

