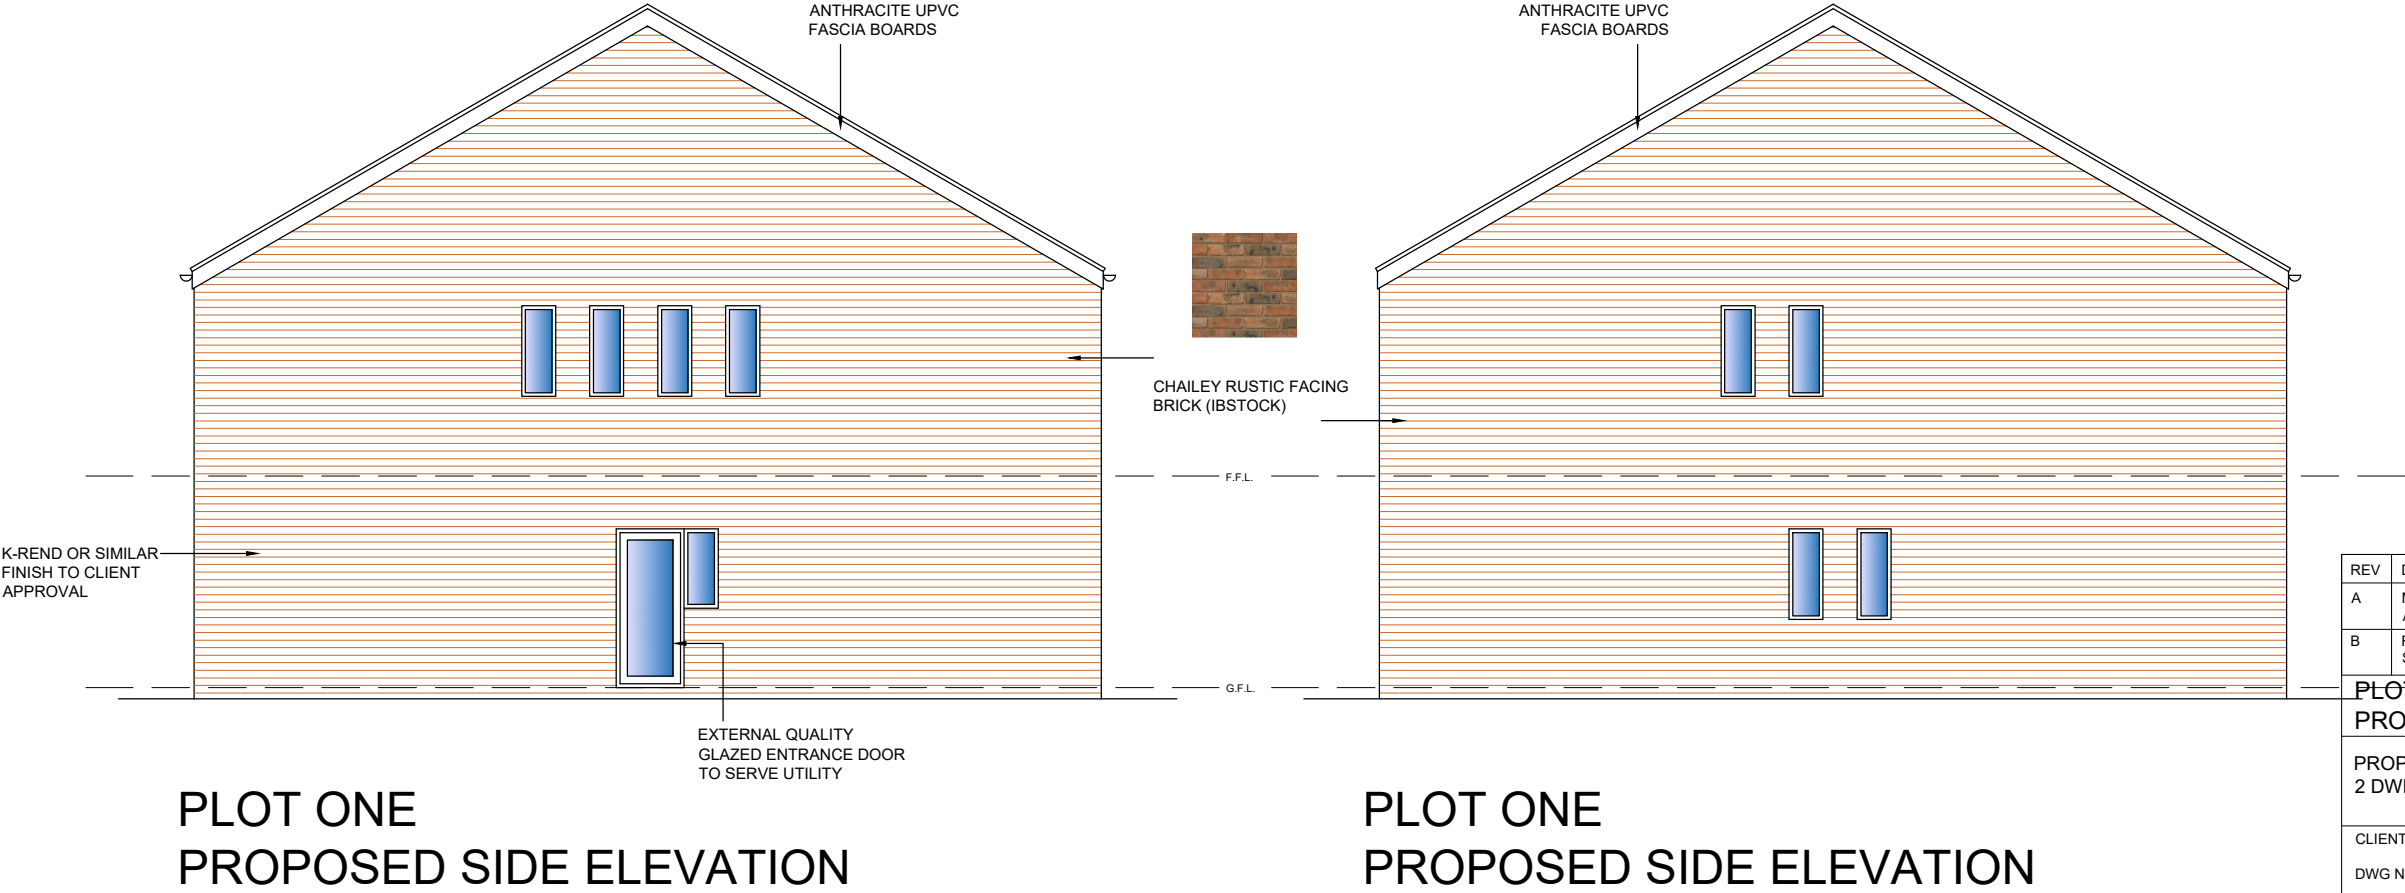
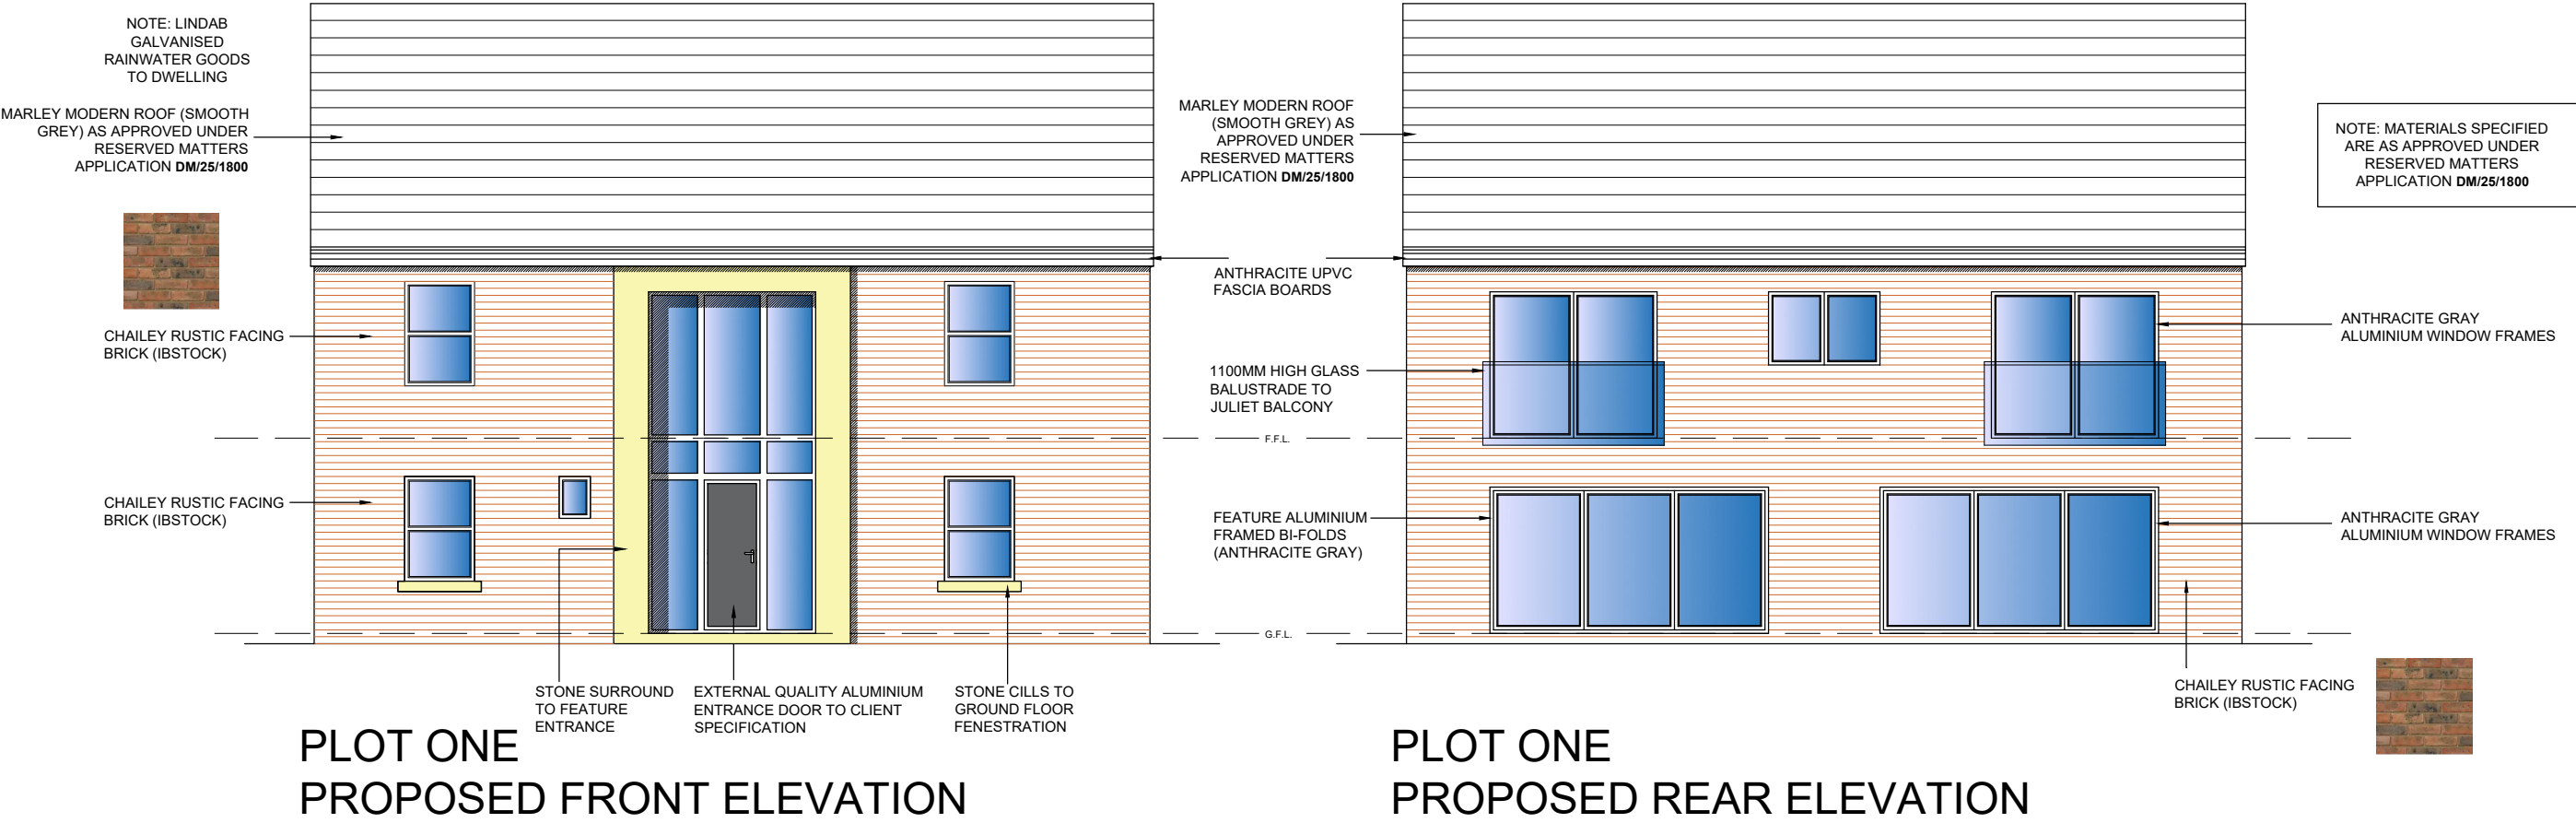


REV	DESCRIPTION
A	MATERIALS SPECIFICATION AMENDED IN ACCORDANCE WITH LOCAL AUTHORITY DIALOGUE 26.11.25 R.S.P.
B	ROOF MATERIAL SPECIFICATION ADDED FOR D.O.C. APPLICATION SUBMISSION 13.04.26 R.S.P.

PLOT ONE PROPOSED ELEVATIONS

PROPOSED RESIDENTIAL DEVELOPMENT CONSISTING OF 2 DWELLINGS - WOODSIDE GRANGE, HASSOCKS, BN6 8EX

CLIENT:	SAXON HOMES
DWG NO:	PL K1177/03
SCALE:	1/100 @ A3
DRAWN BY:	R.S.P.
DATE:	11/06/25
REV:	B

NEIL PIKE ARCHITECTS

MICHIGAN HOUSE, 17-19 CHORLEY NEW ROAD, BOLTON, BL1 4QR
TEL: 01204 392233 FAX: 01204 528505
WWW.NEILPIKEARCHITECTS.CO.UK EMAIL: INFO@NEILPIKEARCHITECTS.CO.UK

COPYRIGHT OF THIS DRAWING REMAINS WITH THE ARCHITECT. DO NOT SCALE FROM THIS DRAWING. WORK TO FIGURED DIMENSIONS. CHECK ALL DIMENSIONS ON SITE. IN THE EVENT OF ANY DISCREPANCY REFER QUERY TO THE ARCHITECTS.