


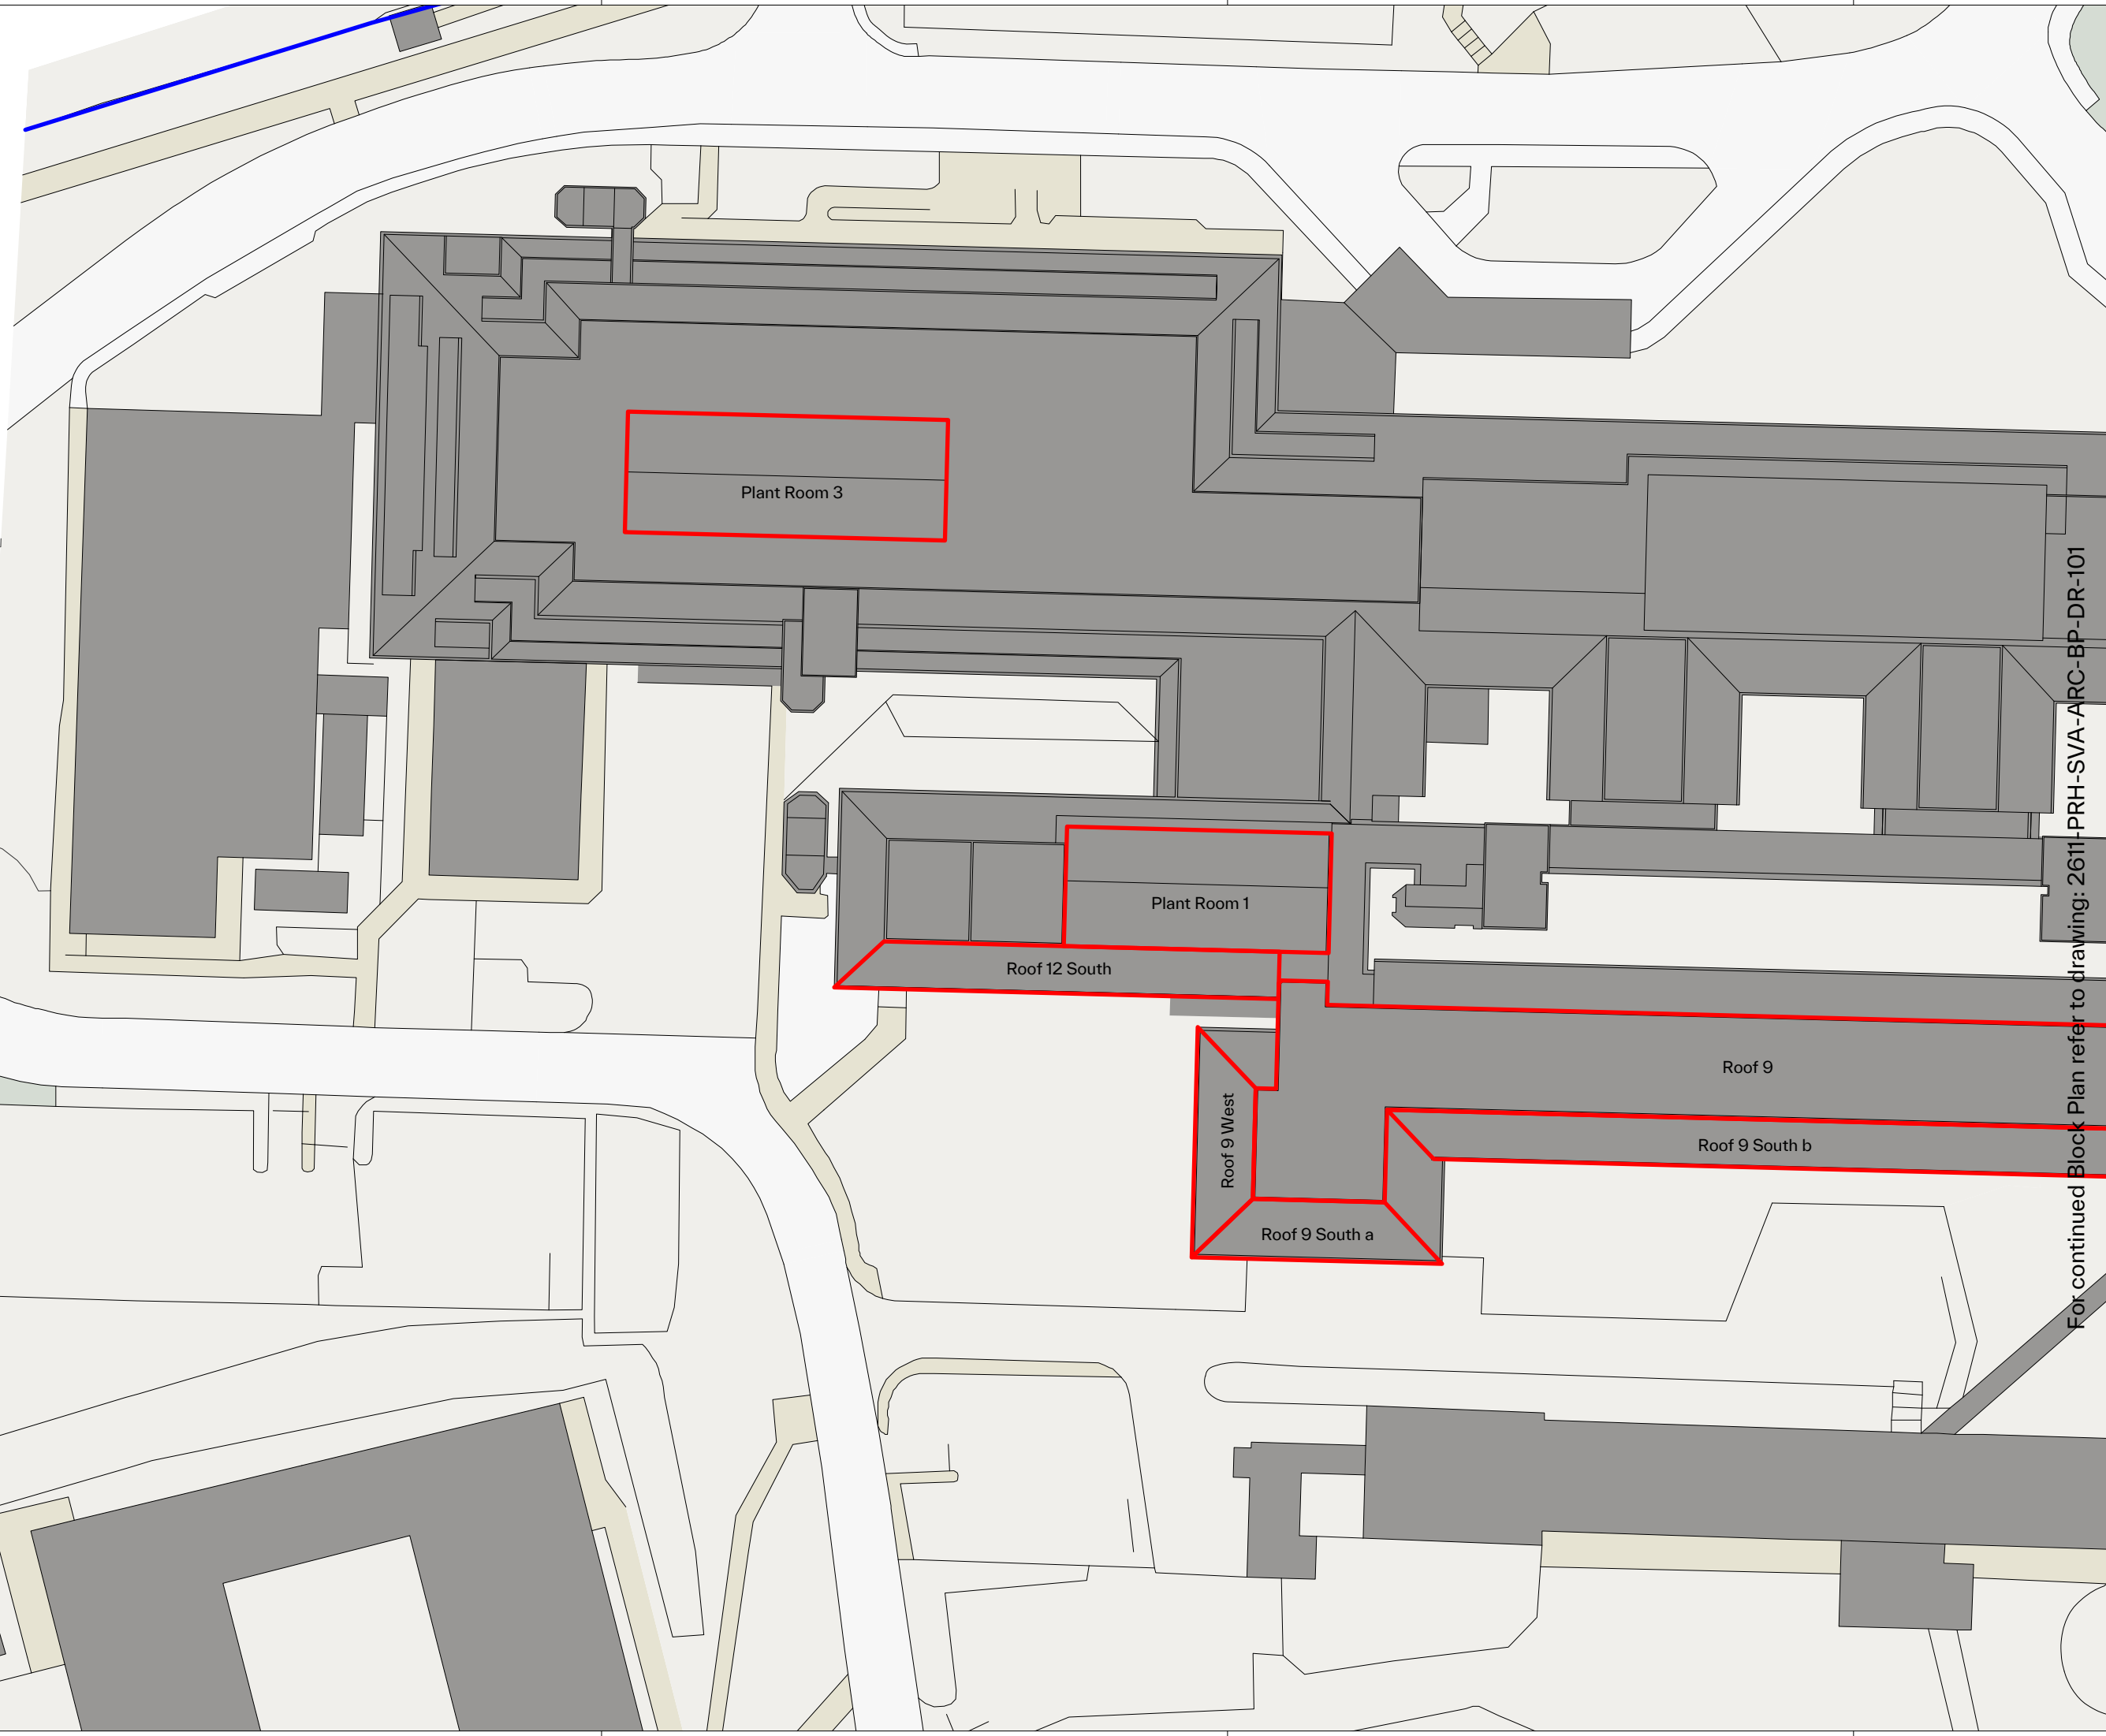


For Information only - Not for Construction

Key

- Site Boundary
- Land Outside the Application Site in the Applicant's control

Site Location Plan

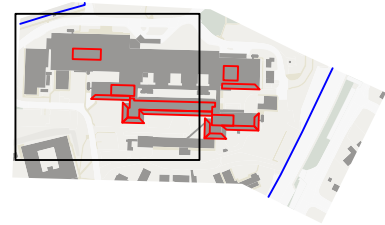

Revisions		
No.	Description:	Date:
P01	Draft for Review	15.04.2026
A	Issue for Planning	23.04.2026

SUPERVENE

Supervene Architects Ltd, The Office, 8 Chapel Place, Tunbridge Wells, Kent. TN1 1YQ
t. +44 (0) 1892 341899
w. www.supervenearchitects.com
tw. @SuperveneArch
insta. supervenearchitects

- Notes:**
- Do not scale drawings
 - Site verify all dimensions prior to construction
 - Report all discrepancies to Supervene Architects Ltd immediately
 - This drawing is to be read in conjunction with all relevant documents and drawings

Client	Stage	Status
Batcheller Monkhouse	Stage 3	Planning

Job Title
Princess Royal Hospital



Project Number	Scale:
2611	1:500@A3

Drawing Title
Block Plan

East

North

Drawing Number	Revision
2611-PRH-SVA-ARC-BP-DR-100	A

© Supervene Architects - All rights reserved
This work is copyright and cannot be reproduced or copied in any form or by any other means (graphic, electronic or mechanical including photocopying) Without the written permission of author any license, express or implied. To use this document for any purpose whatsoever is restricted to the terms of the agreement or implied agreement between author and the instructing party.