


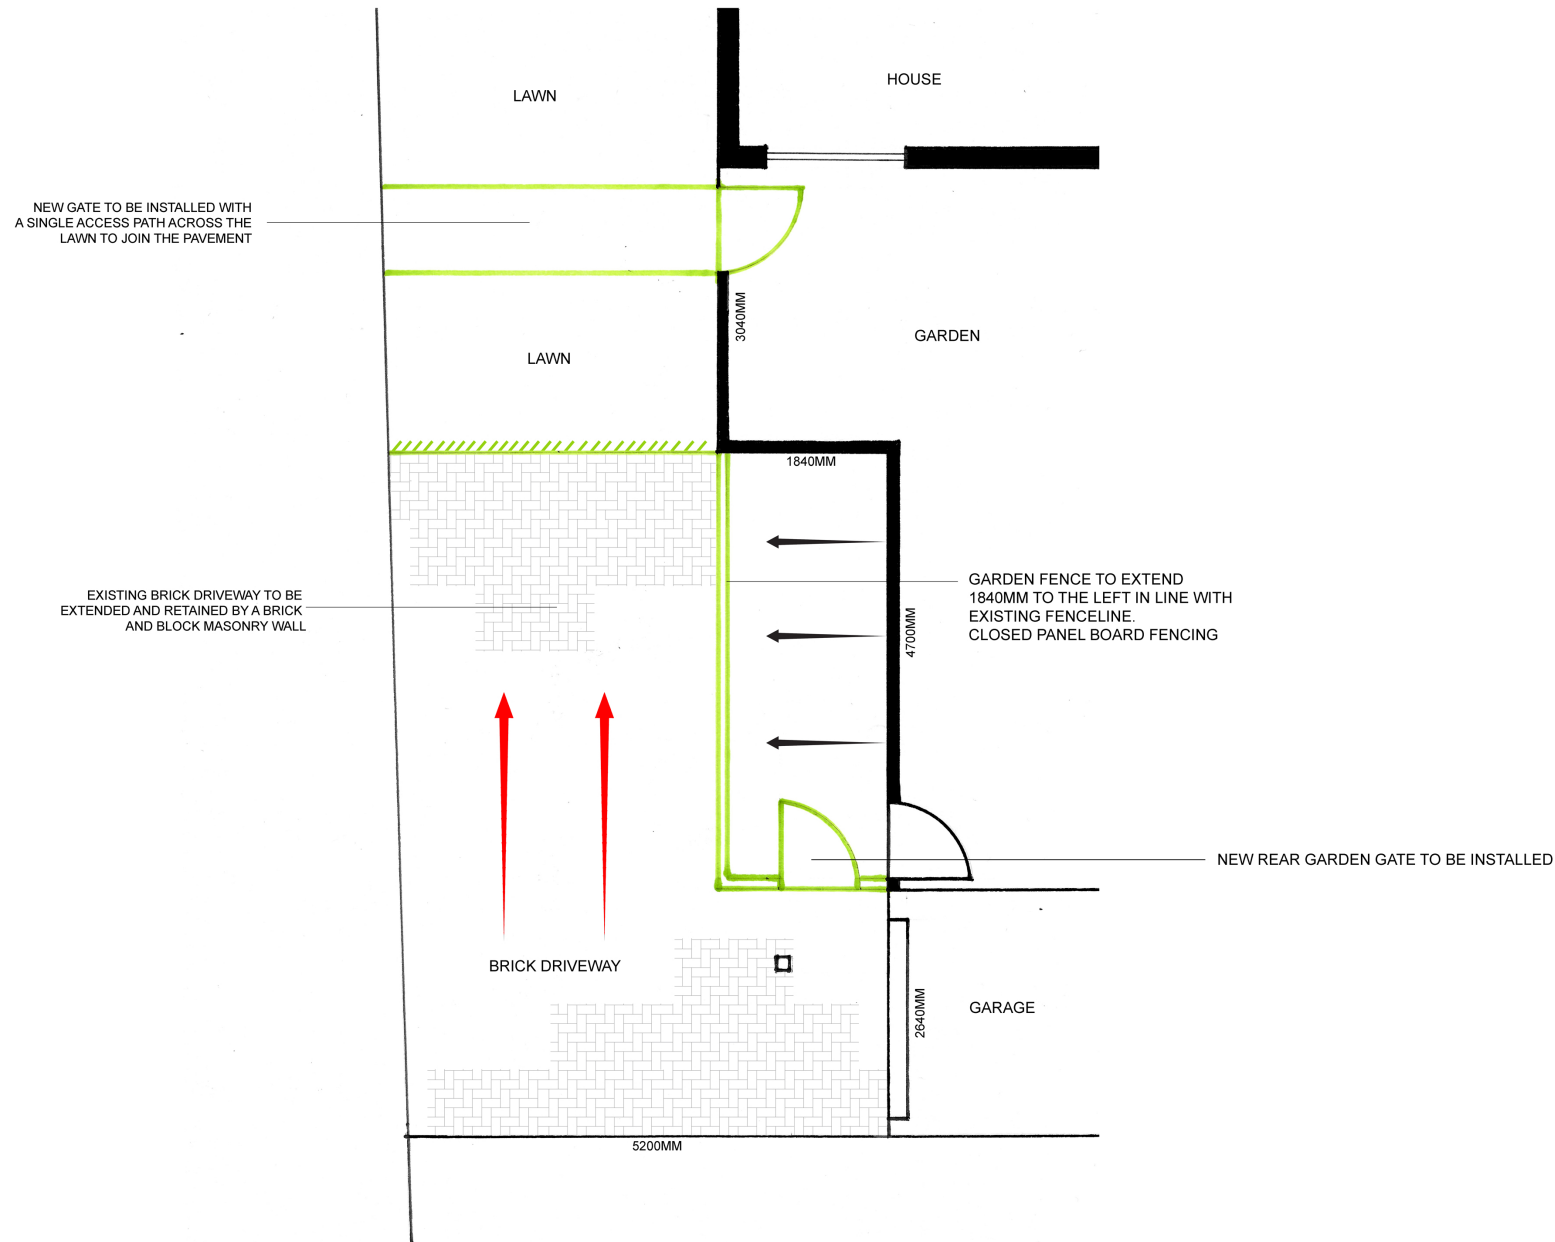

Laura Parsons
www.soilnseed.co.uk
laura@soilnseed.co.uk
07943952070

CLIENT	NEIL MUNDY
ADDRESS	6 COWELL CLOSE HAYWARDS HEATH RH16 4HF
PROJECT TITLE 6 COWELL CLOSE	
DRAWING TITLE GARDEN PLANNING	
DATE	08/12/2025
DRAWN BY	LAURA PARSONS
NOTES	

A3

Please do not scale from this drawing.
All measurements must be verified onsite
and any suspected errors reported.

DRAWING NO. 1.	SCALE 1:50
APPROVAL SIGNATURE	