




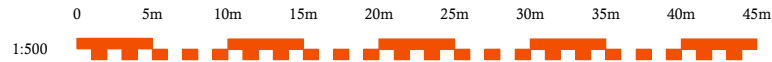


PROPOSED BLOCK PLAN 1:500

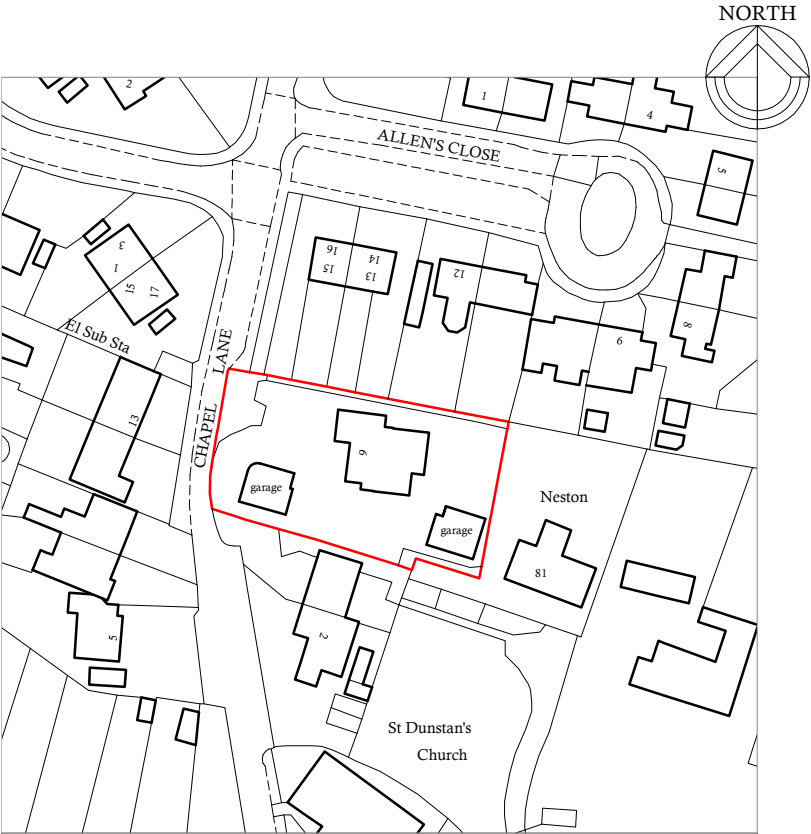

EXISTING BLOCK PLAN 1:500

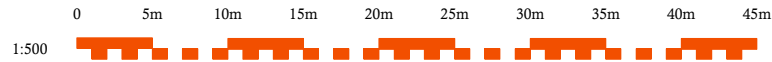

SITE LOCATION PLAN 1:1250

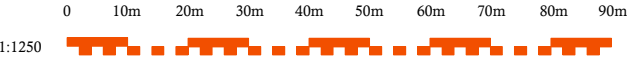

Rev B: Annex removed March 2025  
Rev A: Boundary amended to title document Feb 2025

Proposal: EXISTING DETACHED DWELLING REMODEL & EXTENSION



Drawing Description.  
SITE LOCATION & BLOCK PLAN  
Location.  
6 Chapel Lane Ashurst Wood East Grinstead RH19 3QT

Tel: 07917858987  
Email: stevebulldesign@gmail.com

For: Mr & Mrs Cameron Glenister Date : Feb 2025

Scale : 1:1250 1:500

Drawing No: 2025-04-10 rev. B