



SIDE

FRONT

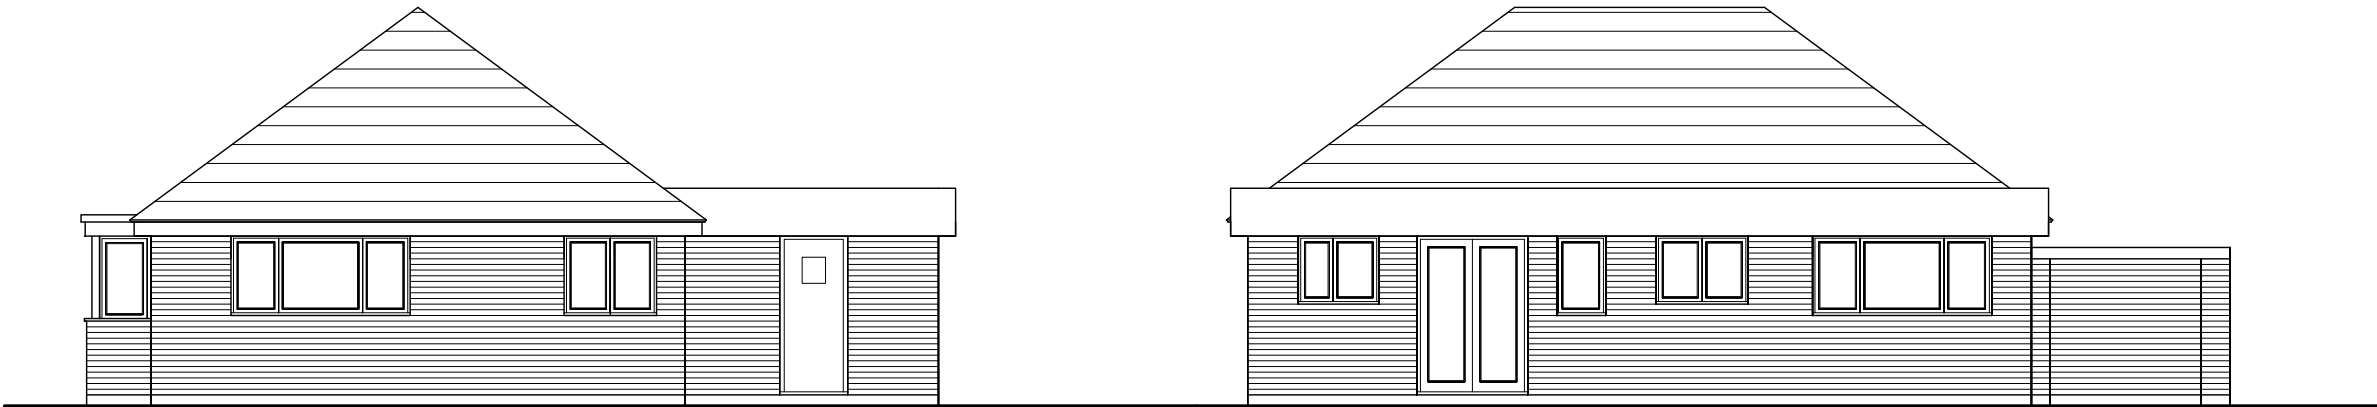

SIDE

REAR

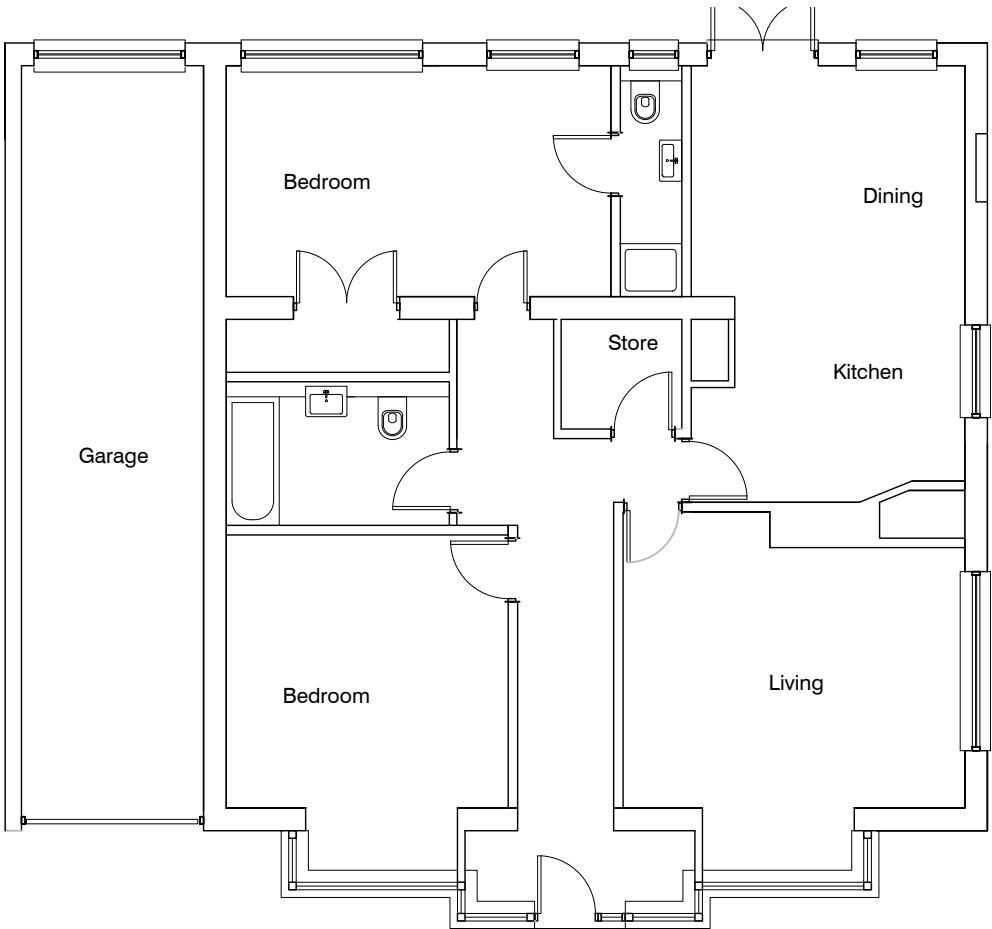

GROUND

TEL 07793955245 @HILLS_ARCHITECTURAL_DESIGN



PROJECT TITLE

38 MIDFIELDS DRIVE
BURGESS HILL
RH15 8EN

DRAWING TITLE

EXISTING PLAN AND ELEVATIONS

DATE

JULY 2024

DRAWN BY

AS

SCALE

1:100 @ A3

DRAWING No.

MD-24-002

Revision

