


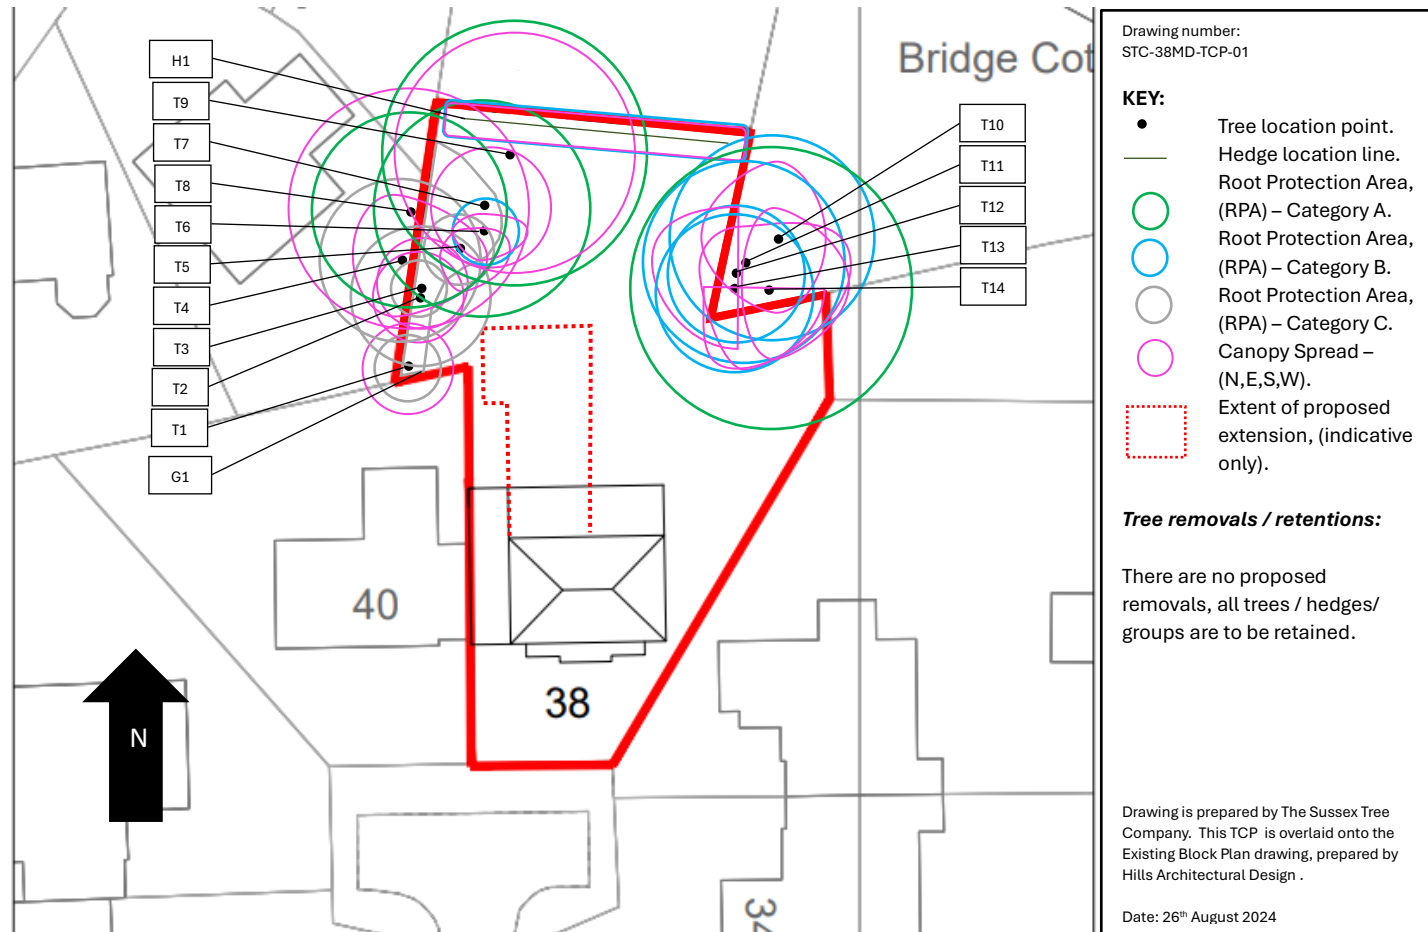

EXISTING BLOCK PLAN - 1:500

