



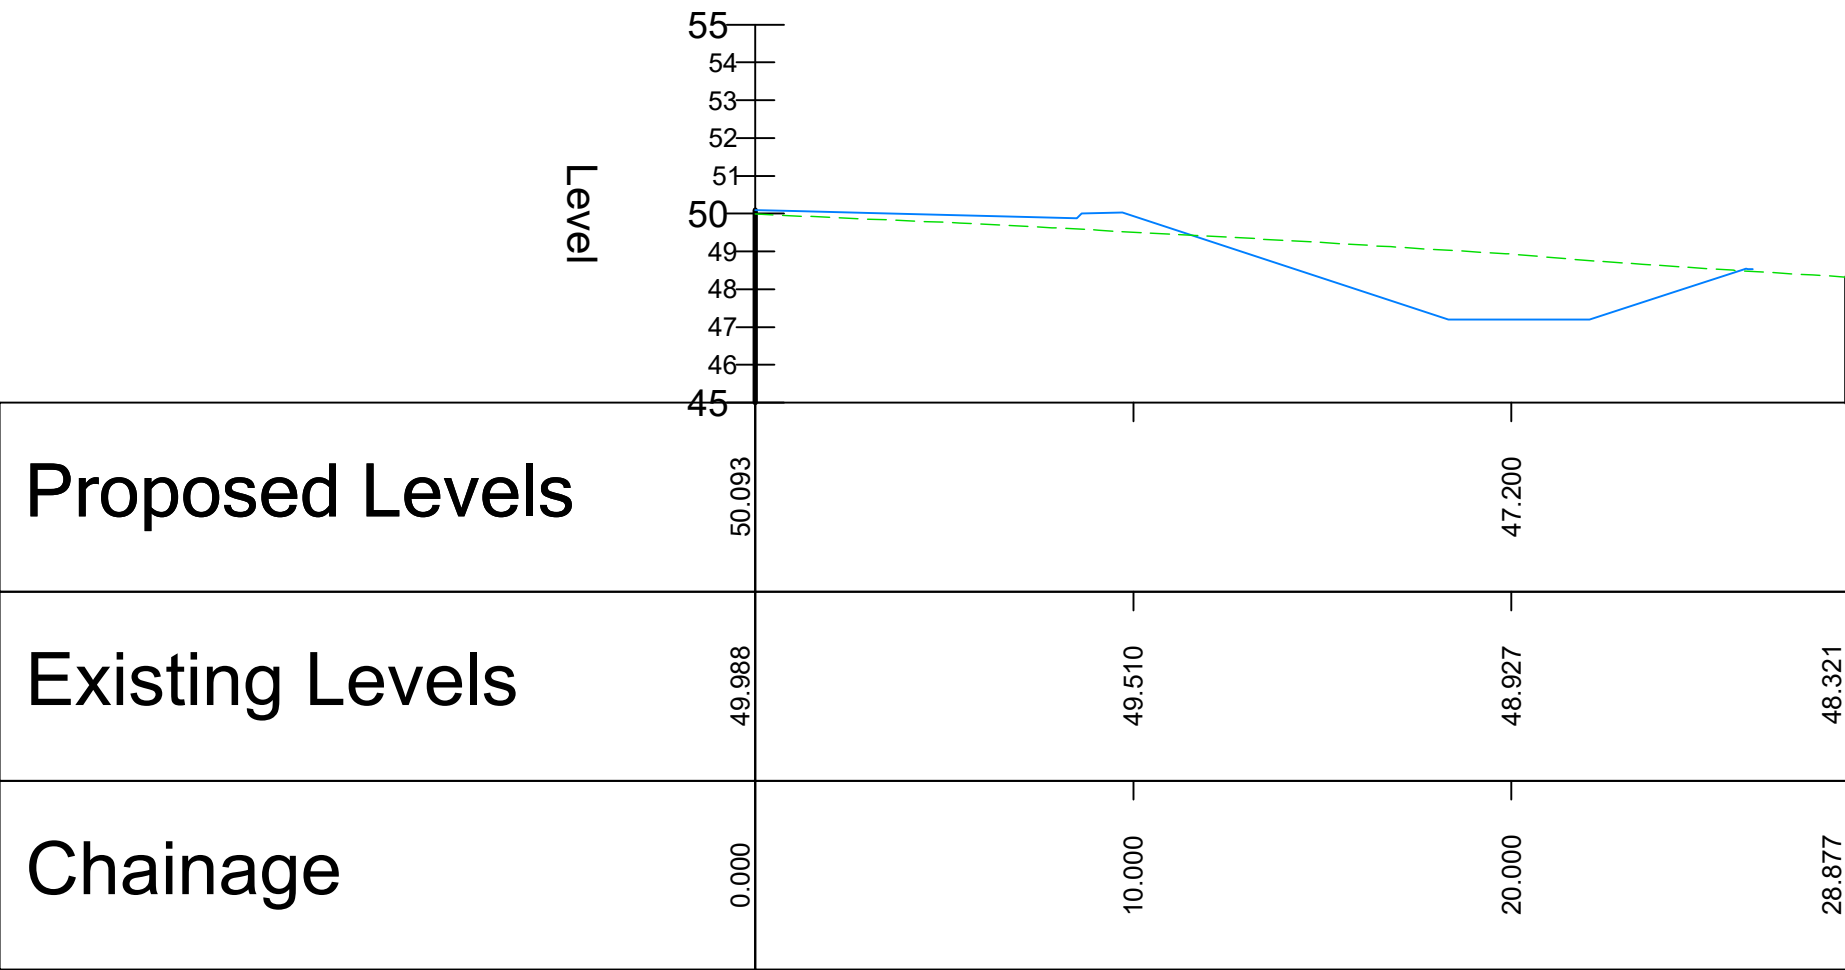


PHASE 3 POND 2 SECTION 1 ALIGNMENT - LONGSECTION
SCALE: H 1:200,V 1:200. DATUM: 45.000

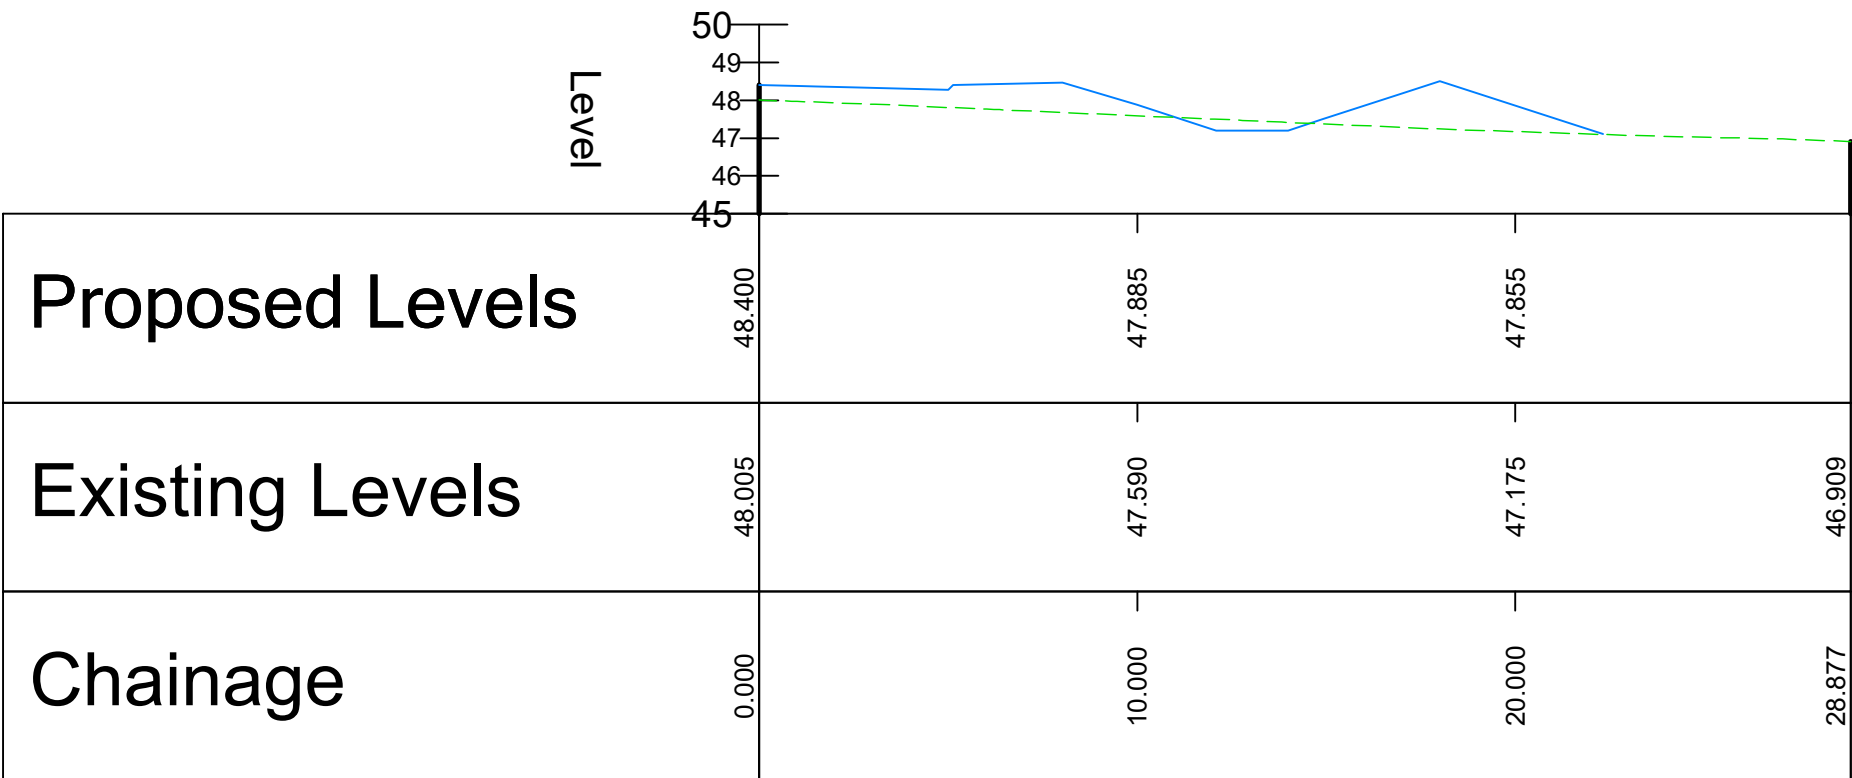


PHASE 3 POND 2 SECTION 2 ALIGNMENT - LONGSECTION
SCALE: H 1:200,V 1:200. DATUM: 45.000




PHASE 3 POND 3 SECTION 1 ALIGNMENT - LONGSECTION
SCALE: H 1:200,V 1:200. DATUM: 45.000

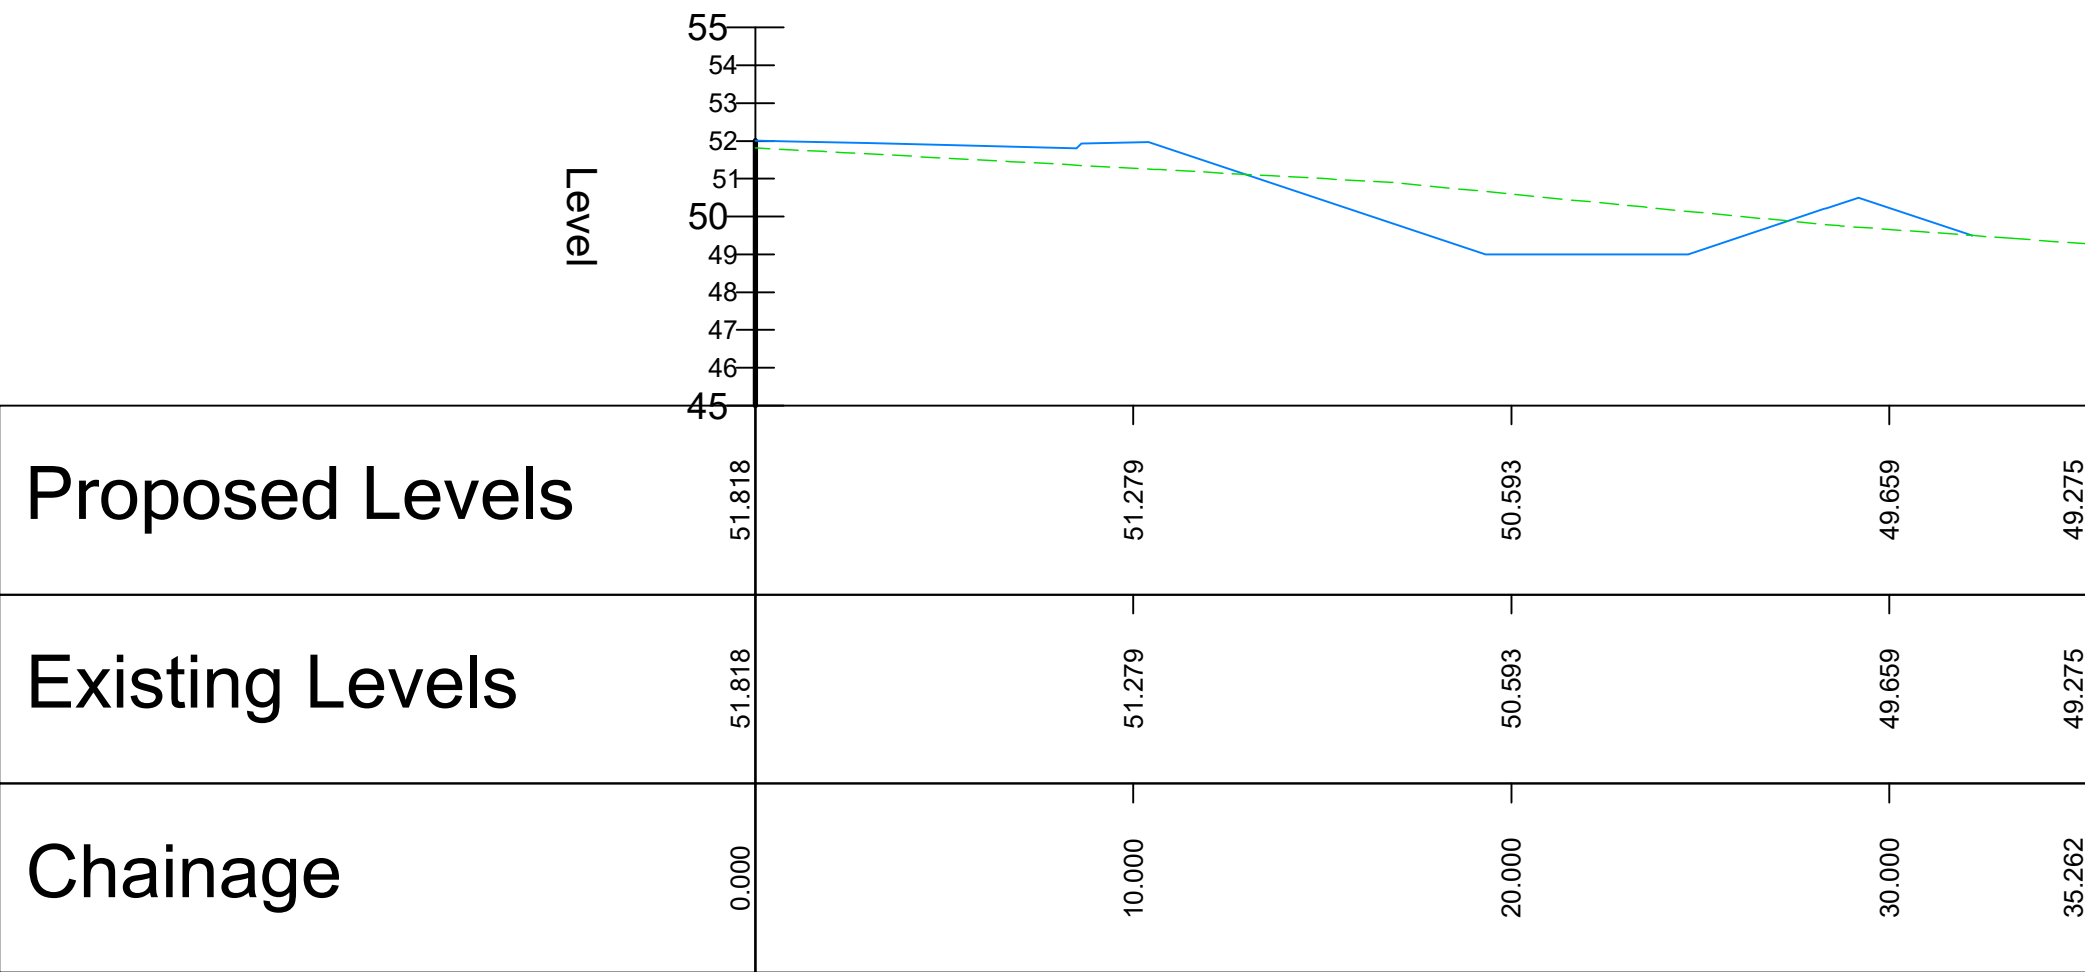

PHASE 3 BASIN 1 SECTION 1 ALIGNMENT - LONGSECTION
SCALE: H 1:200,V 1:200. DATUM: 45.000

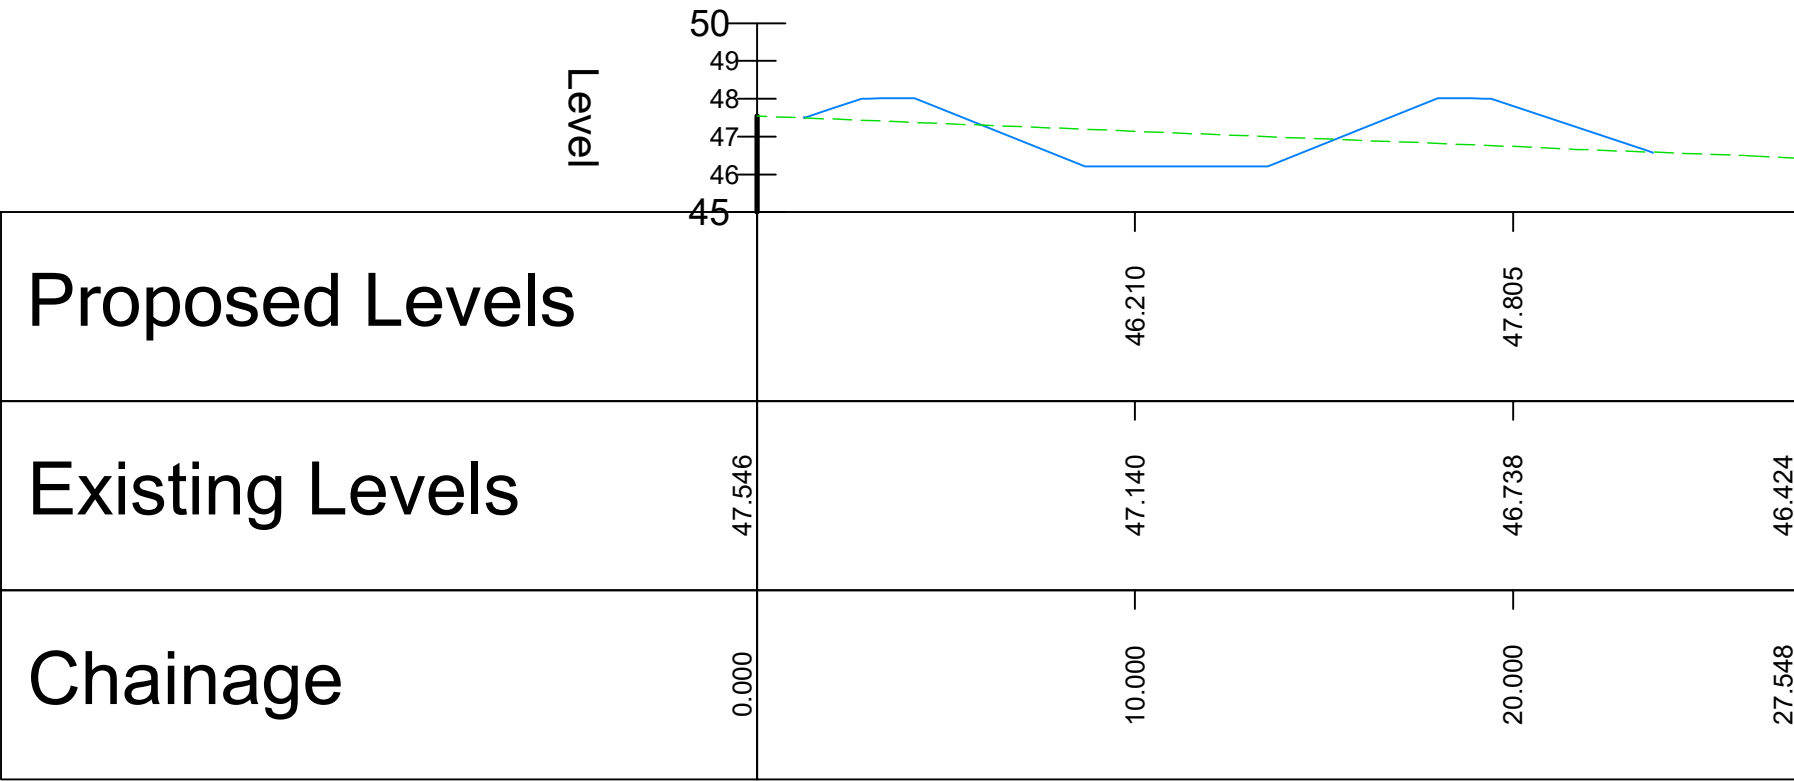

PHASE 3 BASIN 1 SECTION 2 ALIGNMENT - LONGSECTION
SCALE: H 1:200,V 1:200. DATUM: 45.000

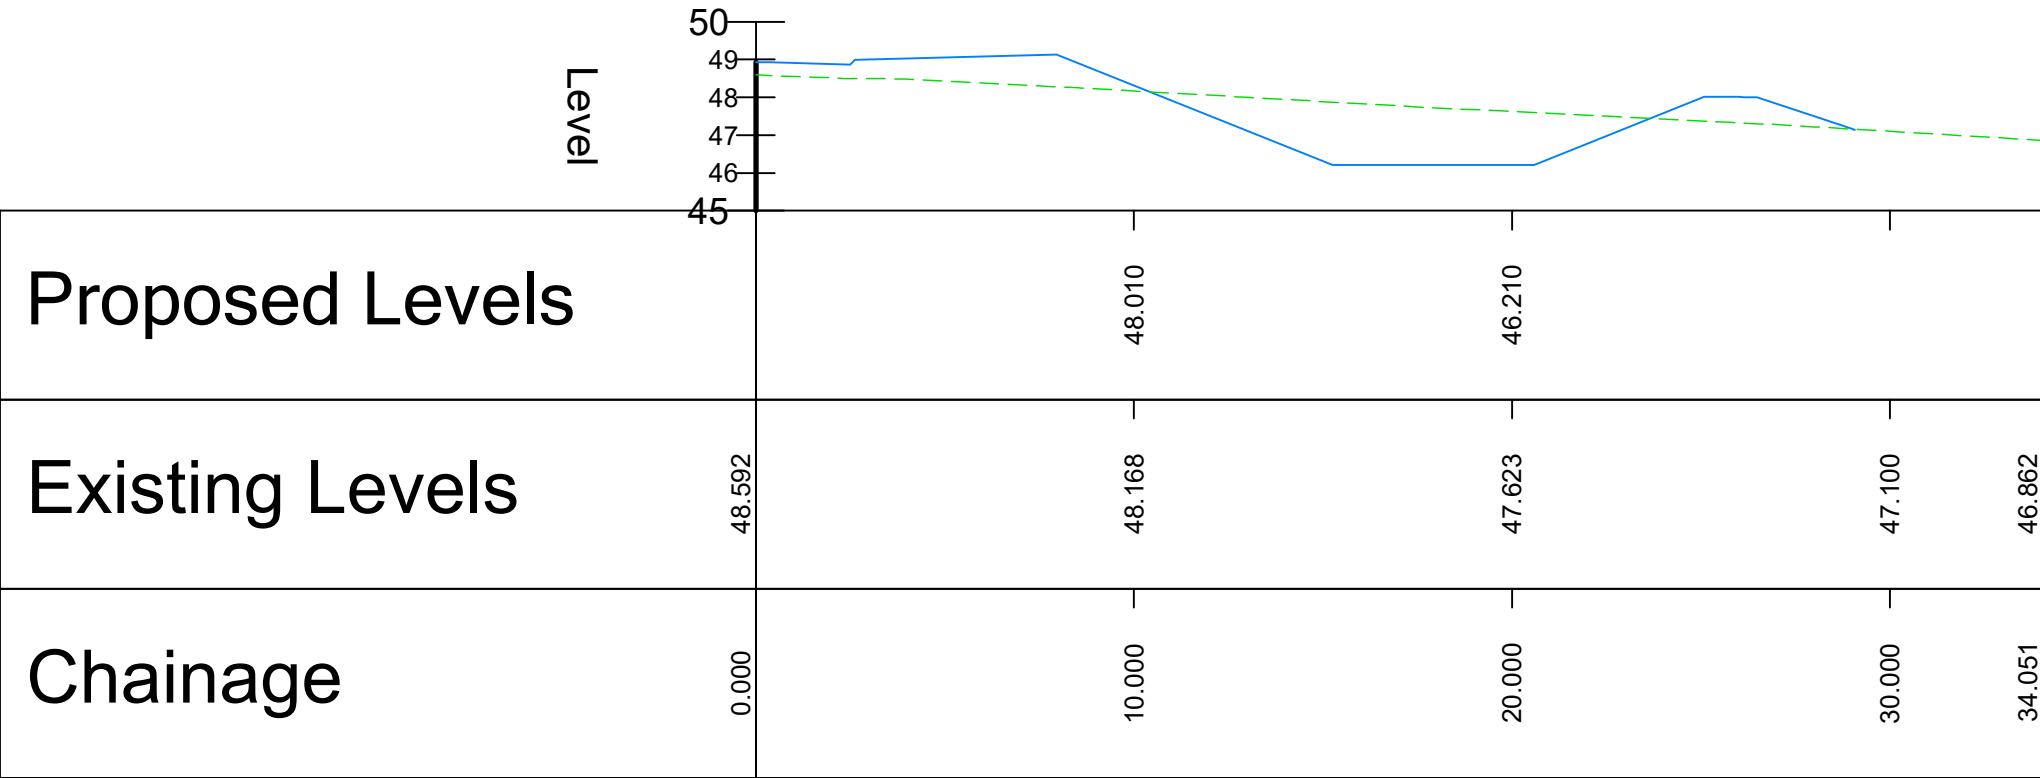

- Notes**
- Do not scale from this drawing. All dimensions shown are in metres unless noted otherwise.
 - This drawing has been based upon topographical survey information produced by WSP and Milestone Transport. Planning cannot be held responsible for any discrepancies which may arise because of it.

Key

- Existing Ground Profile
- Proposed Alignment

FOR APPROVAL

Ordinance Survey Licence number: 100057360					
Drawing Revisions					
Rev:	Dm:	Date:	Details:	Chk:	App:
P01	MB	17/06/2026	First issue	BM	PK
Client					
Barratt Redrow Southern Counties					
Project					
Hurst Farm, Hurstwood Lane					
Title					
Phase 3 Sections Through Proposed SuDS Features Sheet 2 of 2 - Sections					
MILESTONE TRANSPORT PLANNING 7 Ancells Court, Rye Close, Fleet, Hampshire, GU51 2UY Tel: 01483 397888 Gateshead IBC, Mulgrave Terrace, Gateshead, NE8 1AN Tel: 0191 338 7220 Runway East, Arca, Temple Row, Birmingham, B2 5LS Tel: 0121 661 9881 web: www.milestonetp.co.uk					
Scale			Revision		
1:200 @ A1			P01		
Drawing Number					
25-058-03-0520-02					

