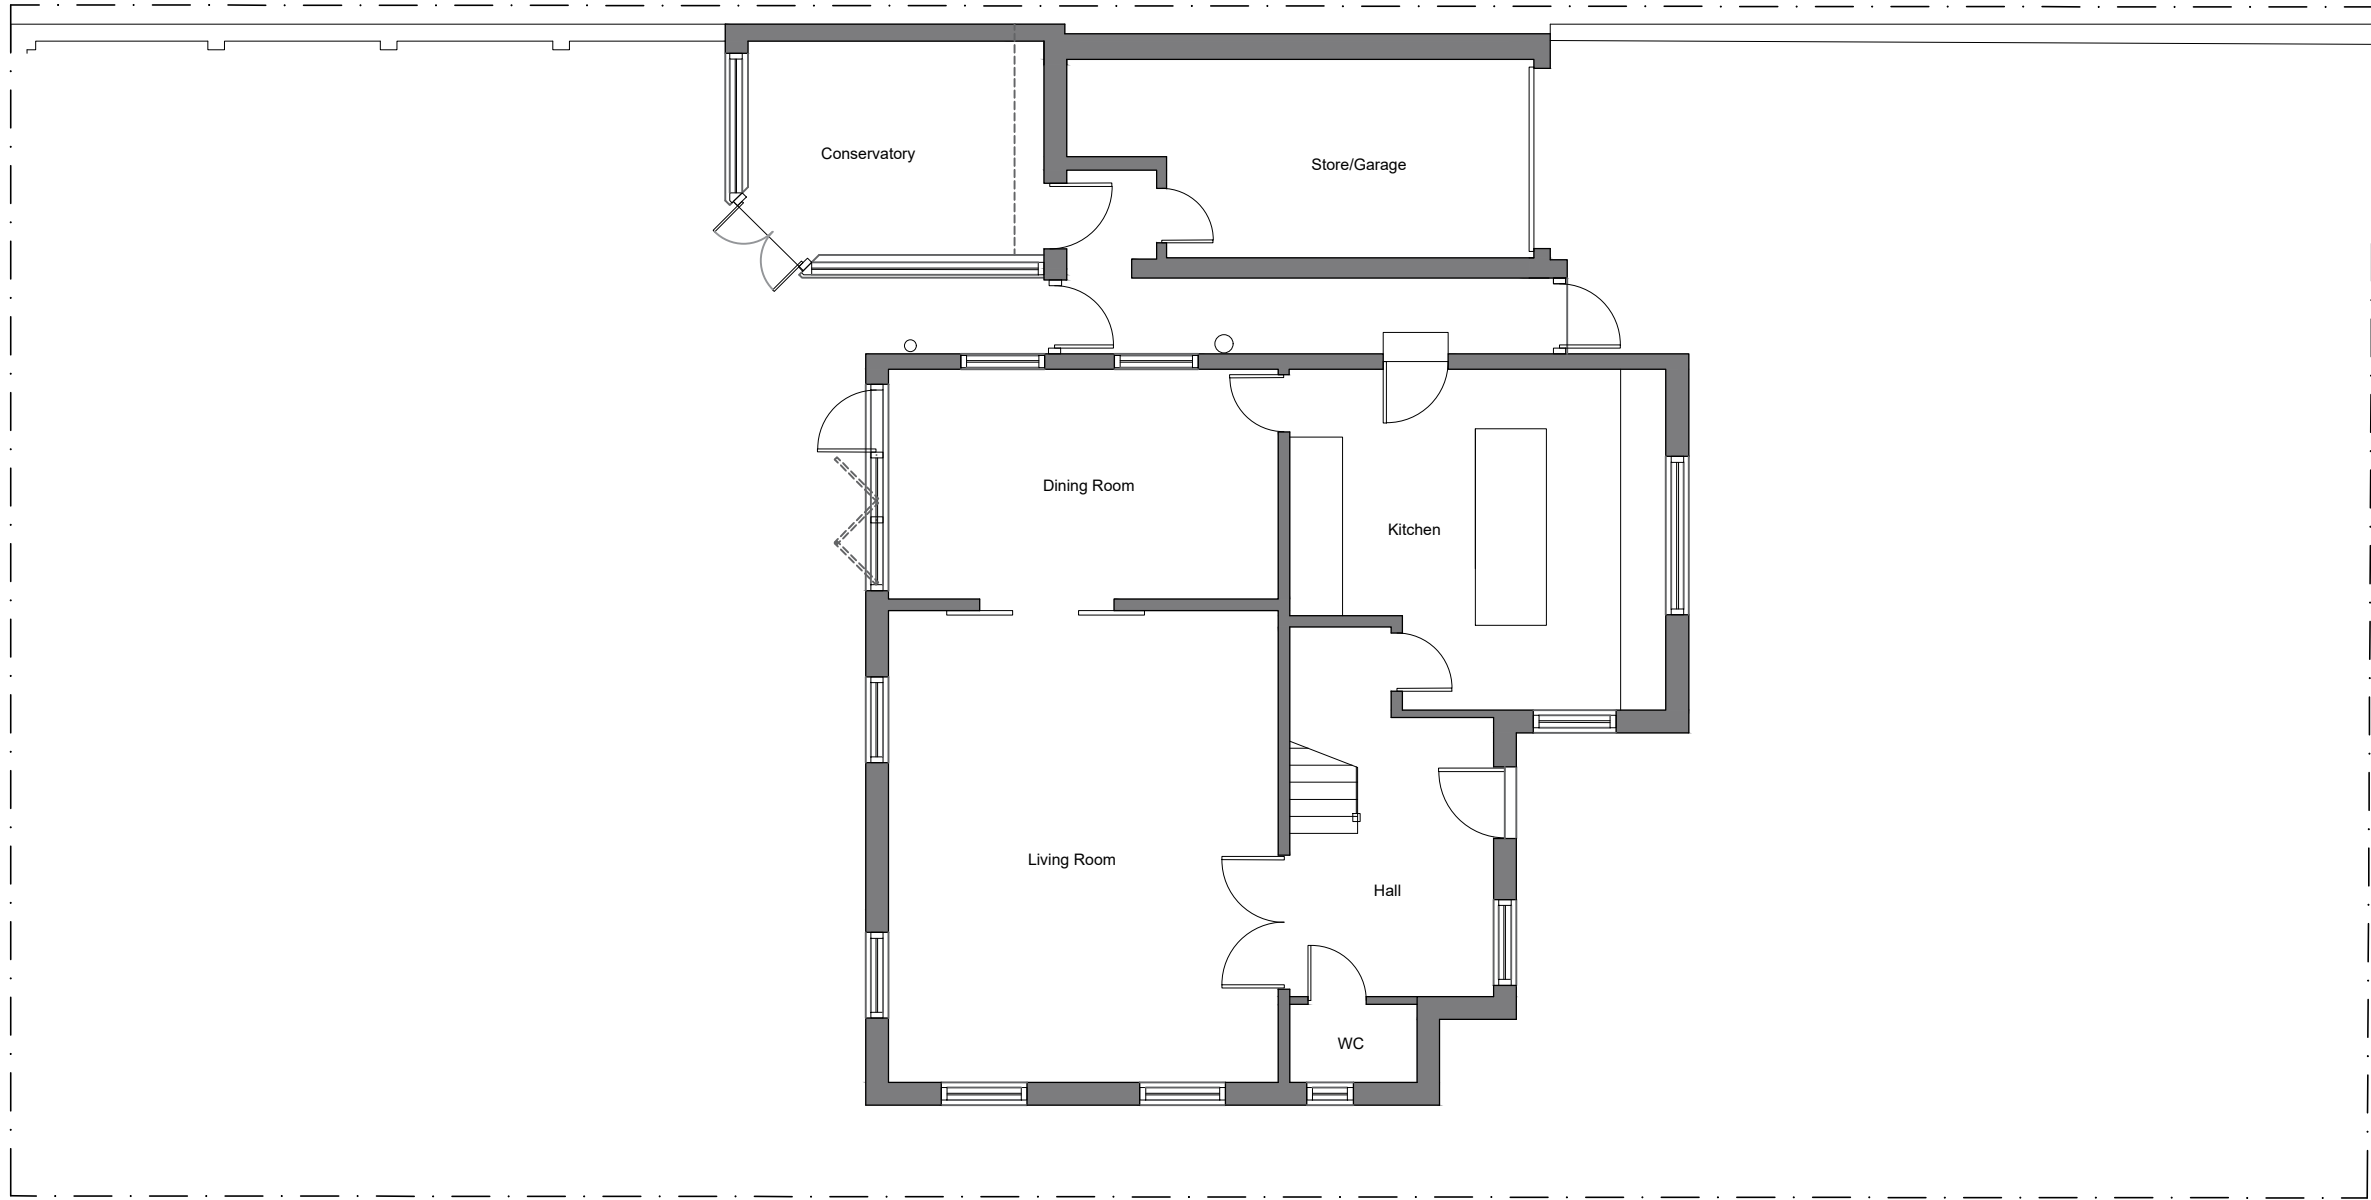


SUSAN J KENT
CHARTERED ARCHITECT

CORRAMORE
FURZEFIELD CHASE
DORMANS PARK
EAST GRINSTEAD,
RH19 2LU
E: sue.kent@talk21.com

PROJECT
**PROPOSED EXTENSION
AT
17, CHURCH LANE,
EAST GRINSTEAD,
RH19 3AZ**

for
Mr. N. GILANI

TITLE
EXISTING PLAN

SCALE
1-100 @ A3

DATE
APRIL 2026

PROJECT MANAGER
SJK

DRAWN
SJK

CHECKED
SJK

APPROVED

DRG No
NG/2415-102

A B C D E F G H
I J K L M N O P Q
R S T U V W X Y Z