


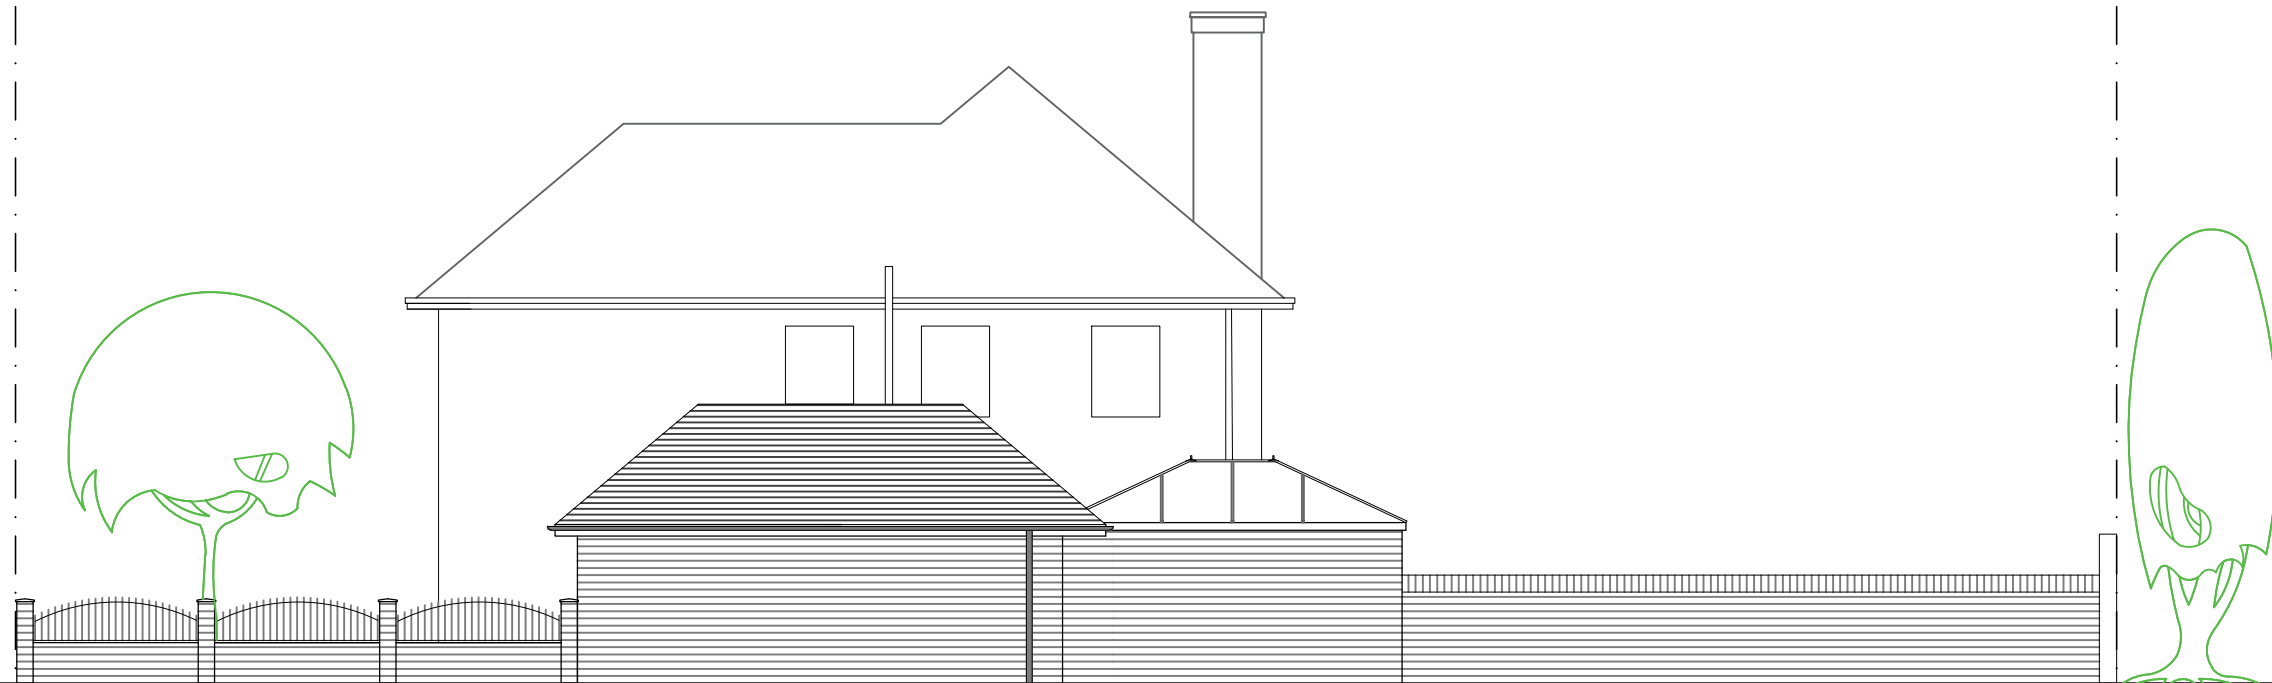

EXISTING SIDE (NORTH) ELEVATION



EXISTING SIDE (SOUTH) ELEVATION



SUSAN J KENT
CHARTERED ARCHITECT

CORRAMORE
FURZEFIELD CHASE
DORMANS PARK
EAST GRINSTEAD,
RH19 2LU

E: sue.kent@talk21.com

PROJECT

PROPOSED EXTENSION
AT
17, CHURCH LANE,
EAST GRINSTEAD,
RH19 3AZ

for
Mr. N. GILANI

TITLE

EXISTING ELEVATIONS
SHEET 2 OF 2

SCALE
1-100 @ A3

DATE
APRIL 2026

PROJECT MANAGER
SJK

DRAWN
SJK

CHECKED

APPROVED

DRG No
NG/2415-105

A B C D E F G H
I J K L M N O P Q
R S T U V W X Y Z